


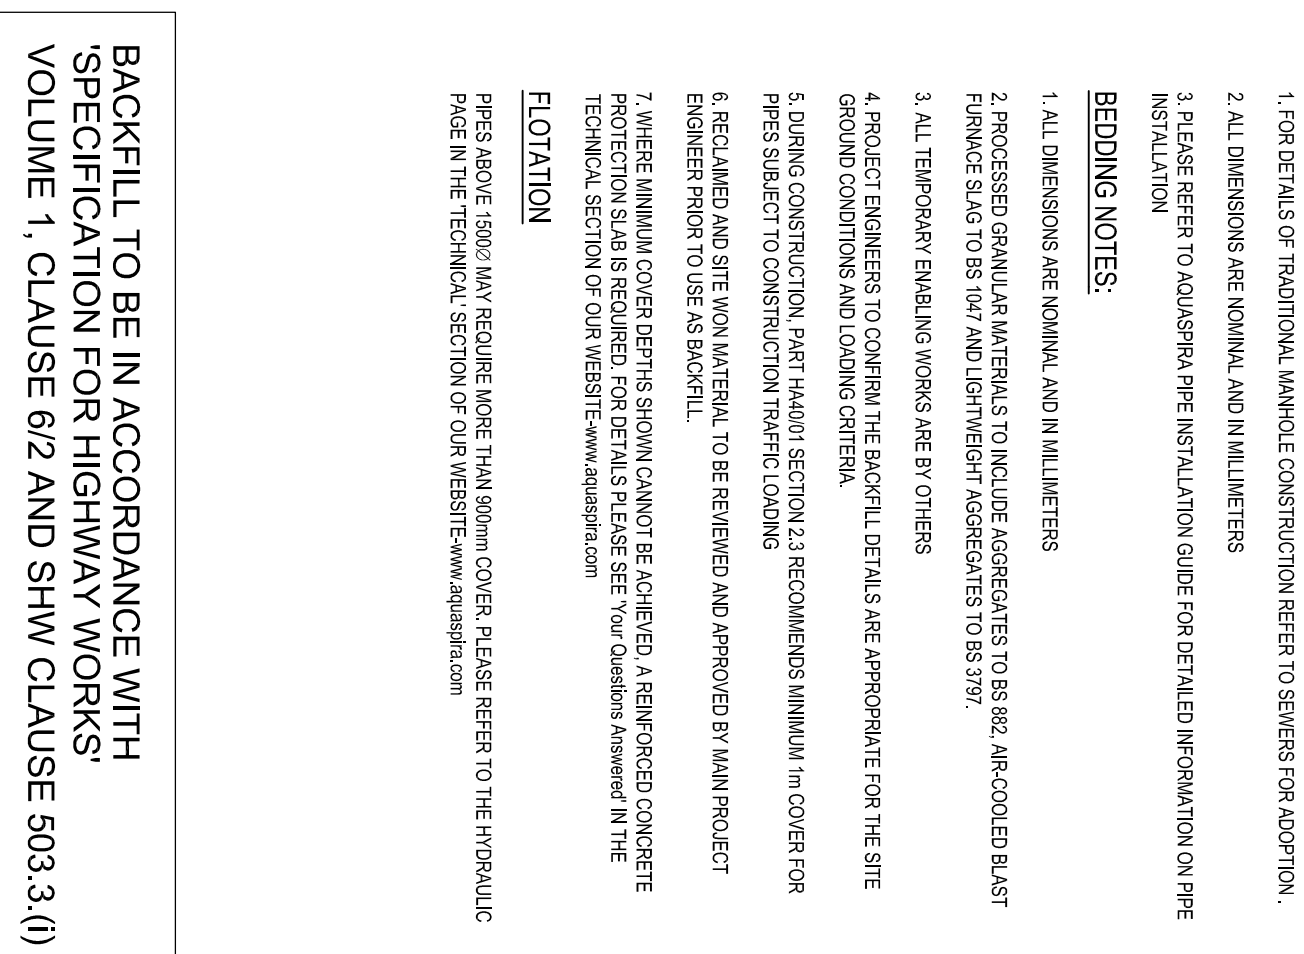


3200


750

4.43m

Top bank approx. 6.20m

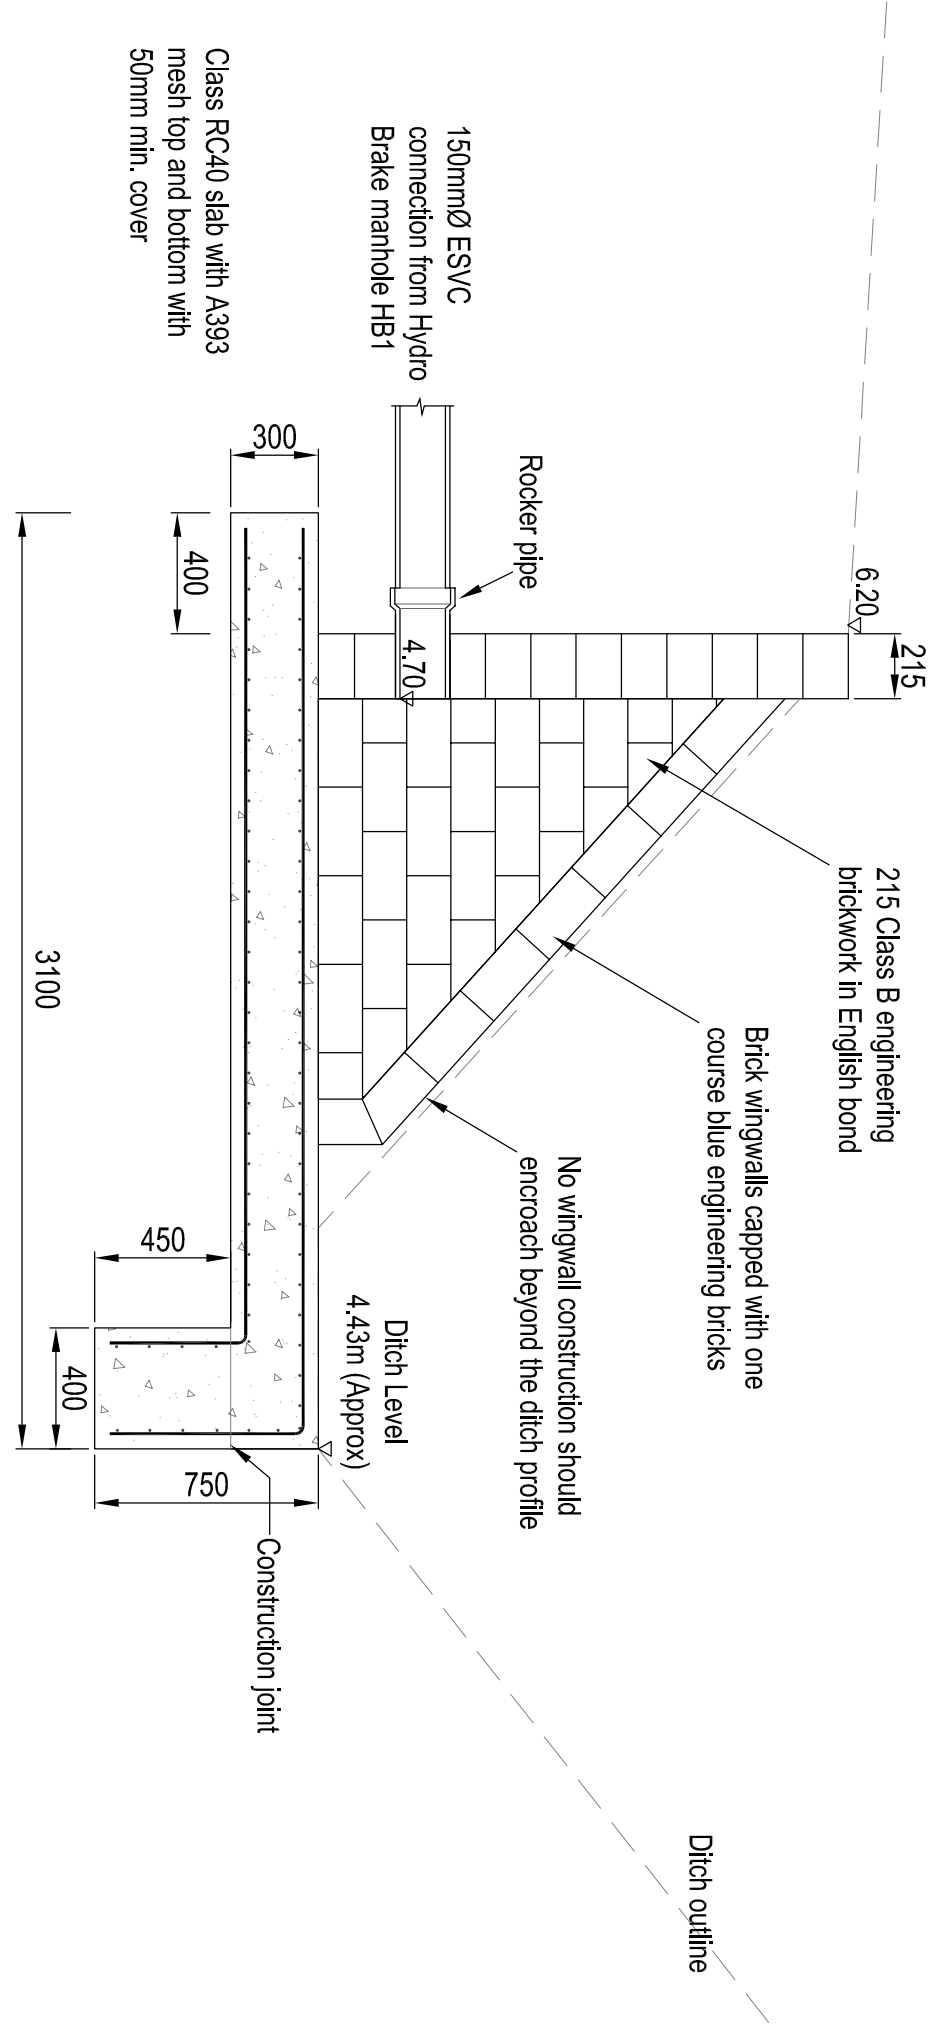

HB1, Hydro Brake Manhole & Discharge from Sub Base Attenuation Details

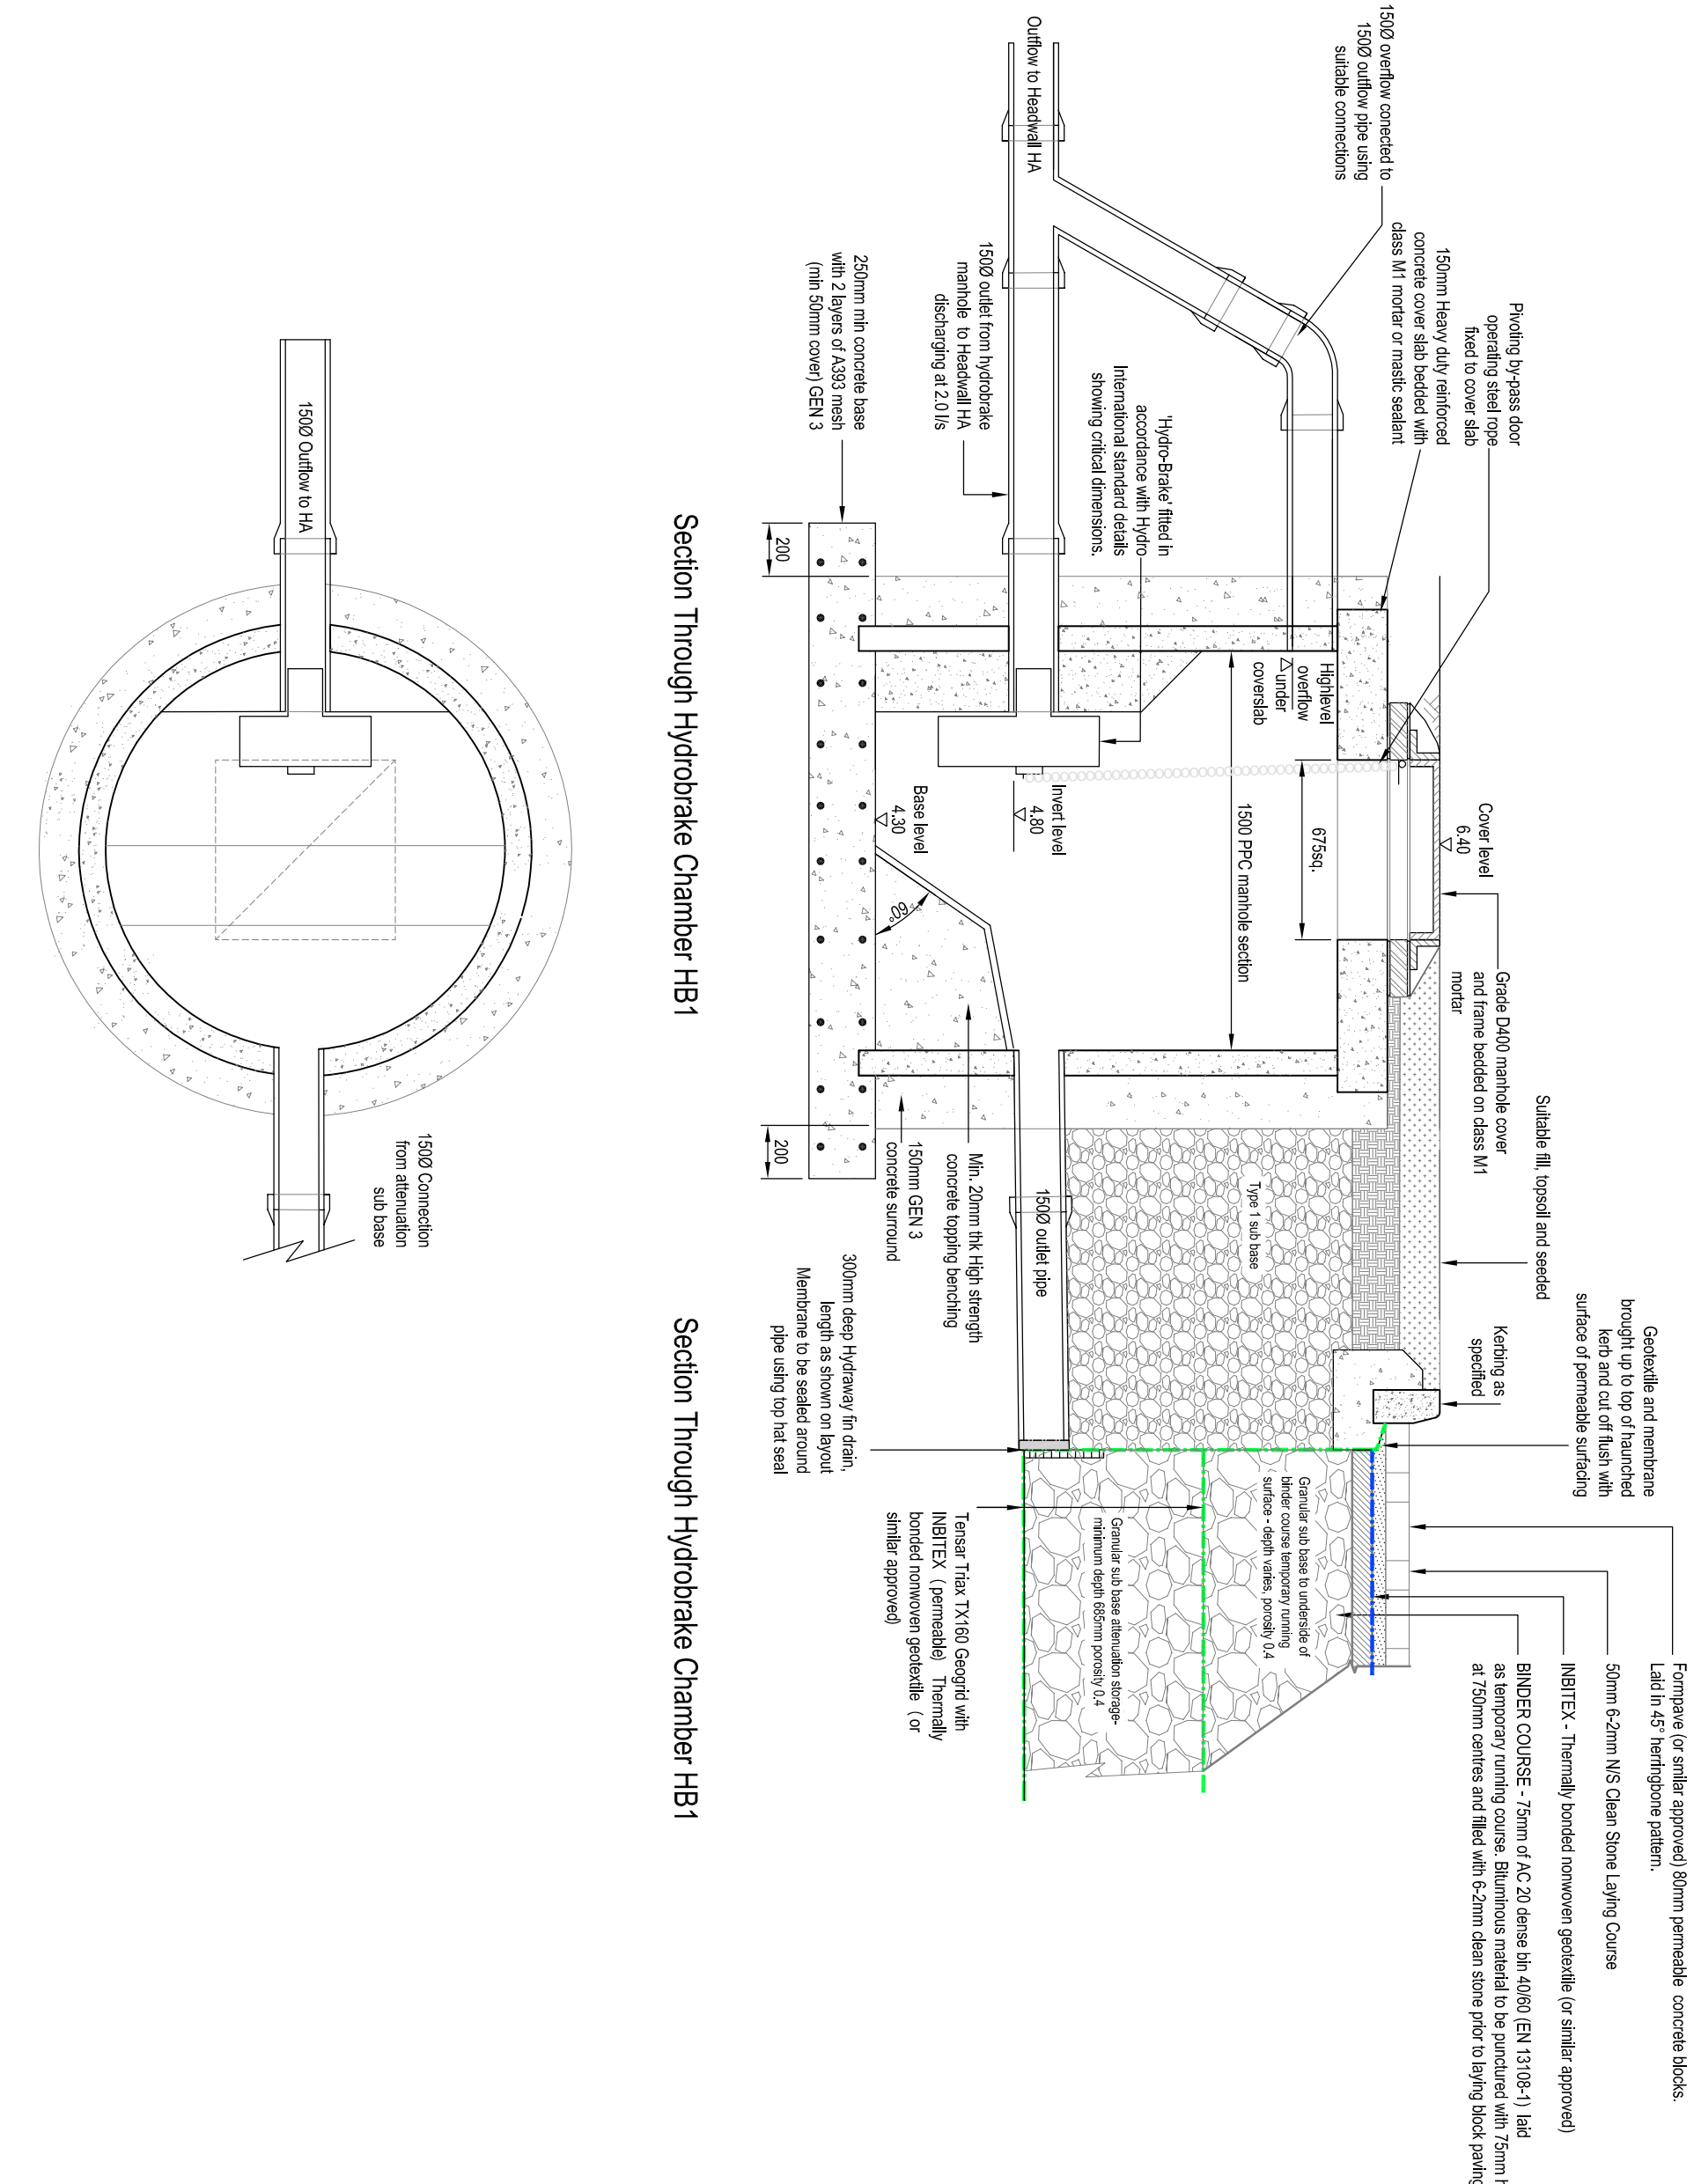[illegible]