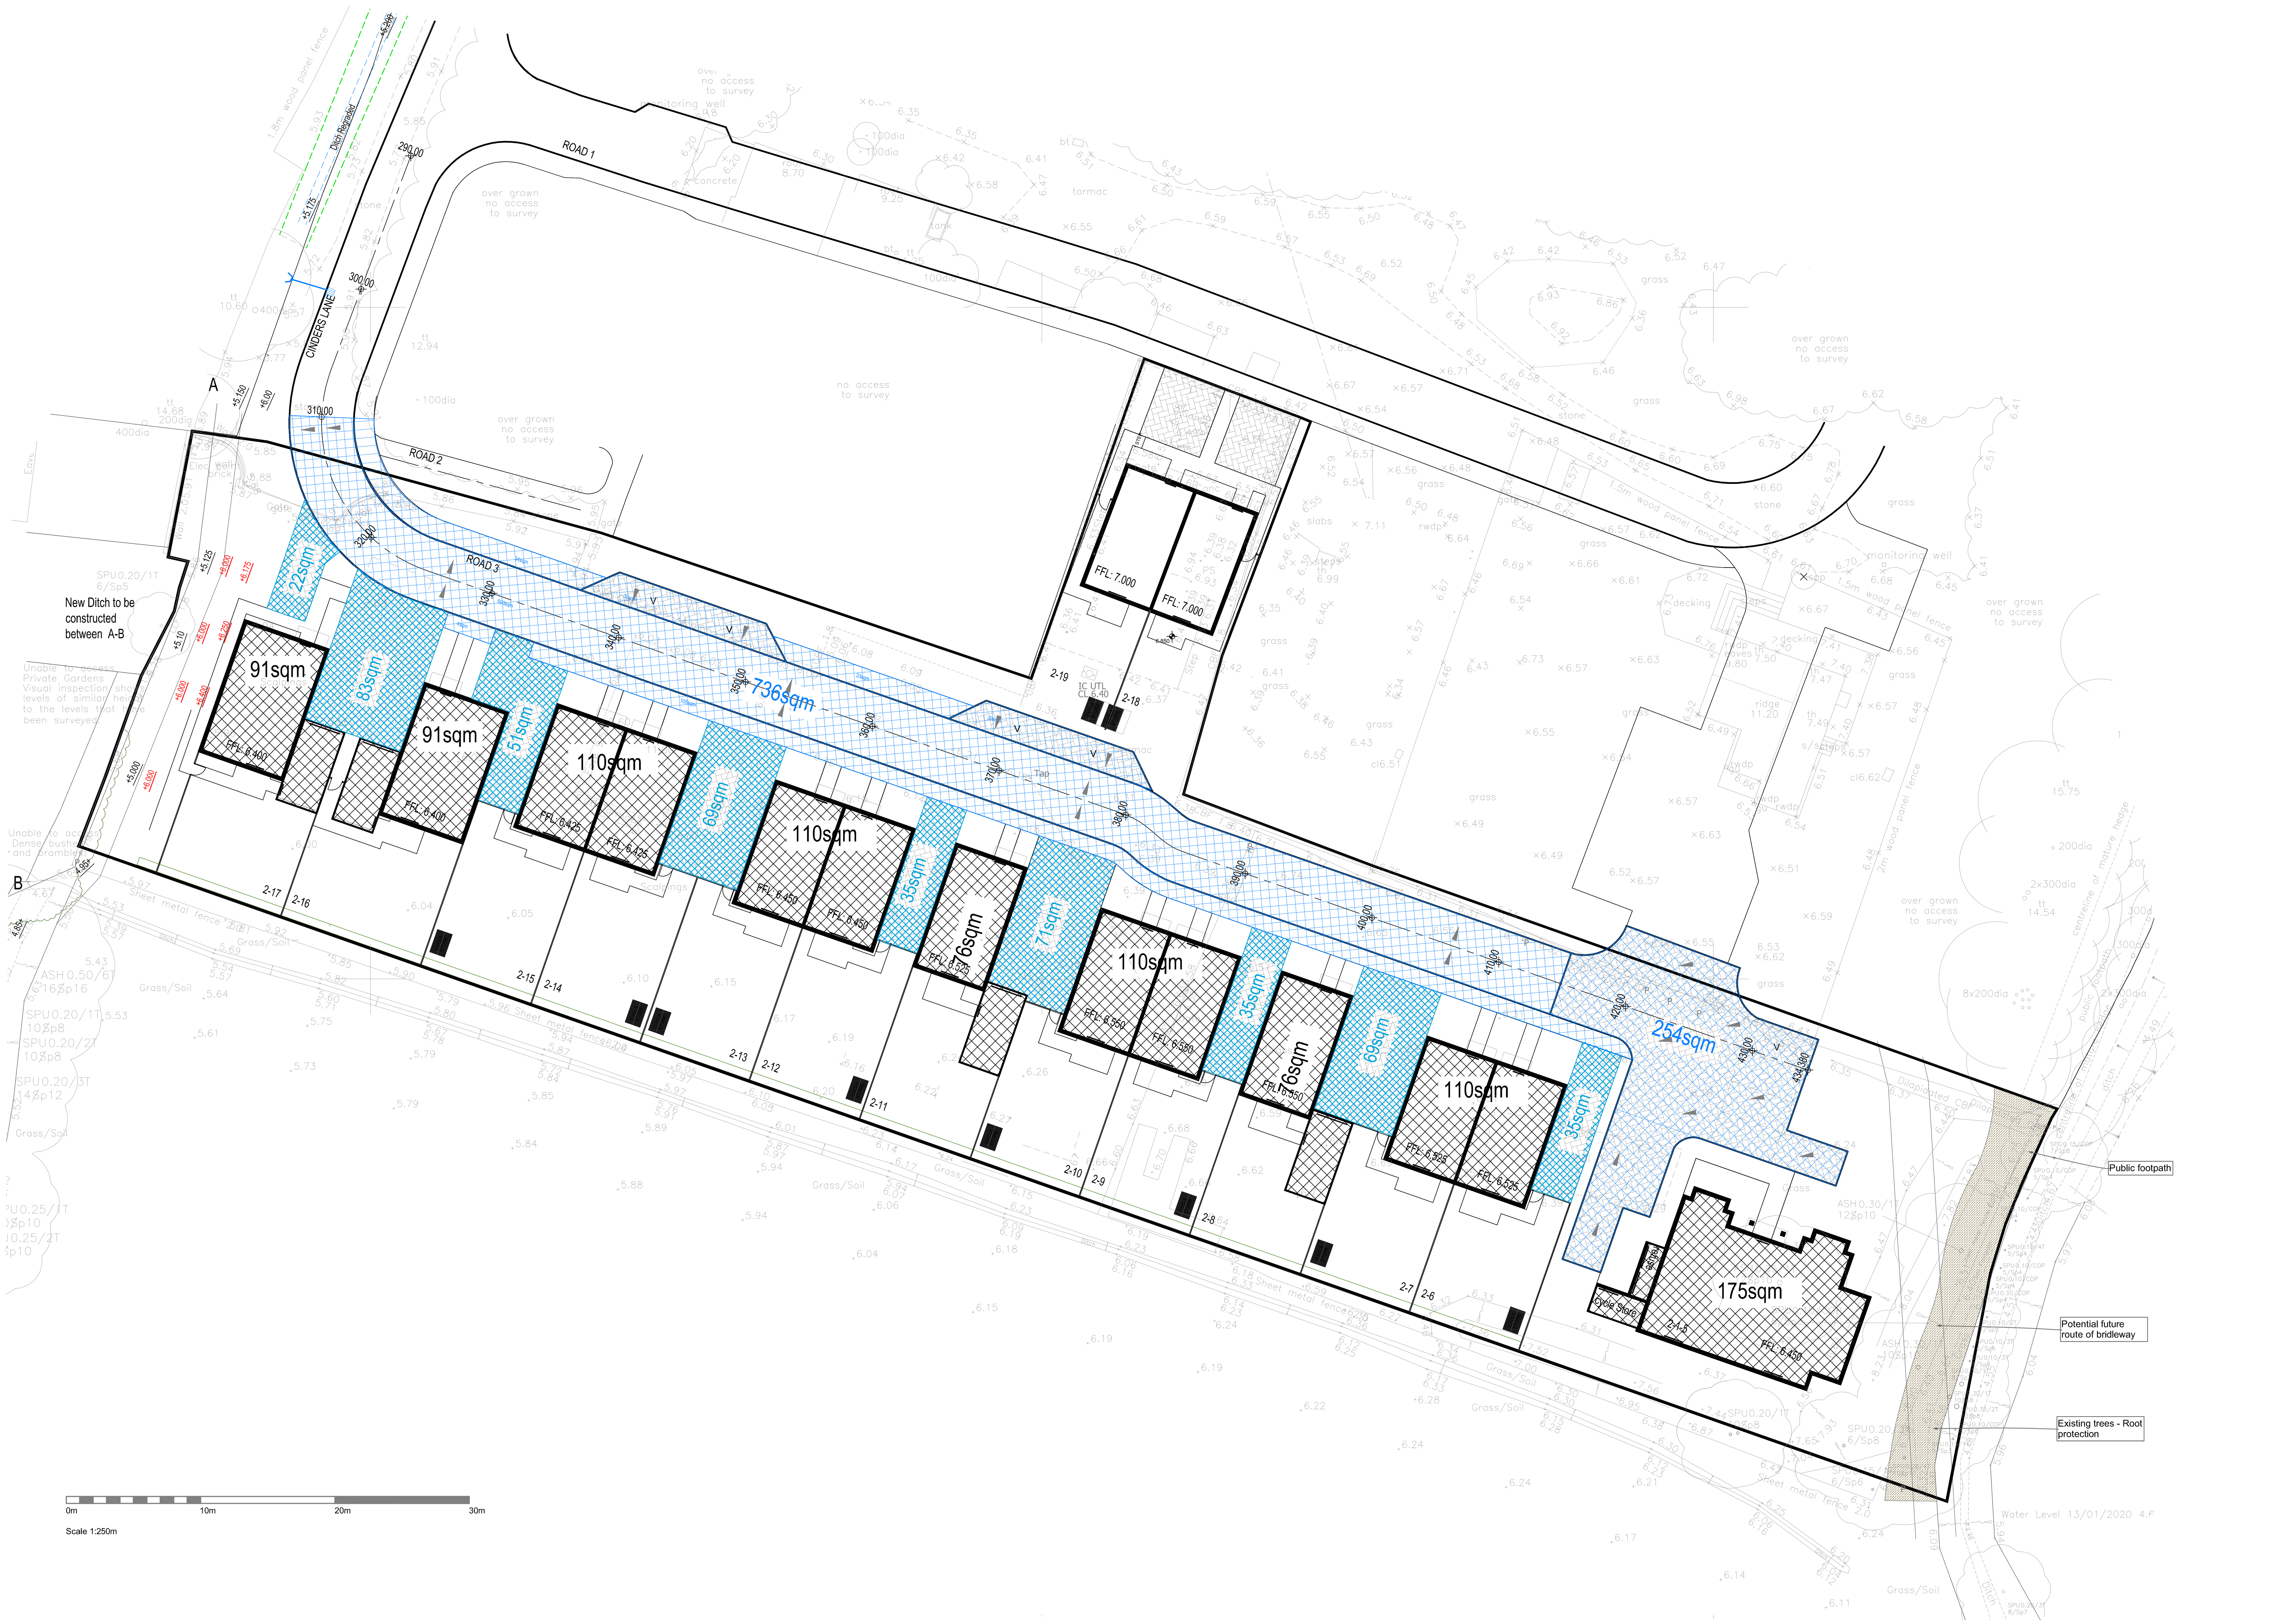


0m 10m 20m 30m

Scale 1:250m

AREAS DRAINING TO ATENUATION

Buildings (inc 10% UC)....1044sqm
Drives & Parking 470sqm
Access Roads...................990sqm
Total..................................2504sqm

Area of Domestic Residence

Area of Access Road

Area of Domestic Drive

Rev.	Date	Details	Initials
A	14.10.20	First issue	KN

Drawing Status
INFORMATION FOR PLANNING

Project
CINDERS NURSERY-PHASE 2
YAPTON

Client
Crayfern HOMES

KAZYS NARBUTAS CONSULTING
Civil Engineering Consultant
Unit 5B, Tanners Court, Tanners Lane, East Wellow, Romsey, Hants. SO51 6DP
Telephone: 01794 322903 Email: kazys.n@knc.email

Drawing Title
Engineering Details
Drained Areas

Drawn	Checked	Scales	Paper Size	Date
KN		1:250	A1	10.20

Job No.	Drawing No.	Revision
KNC2006	505-01	A

This drawing is the copyright of Kazys Narbutas Consulting and may not be copied, altered or reproduced in any form or passed to a third party without the consent of Kazys Narbutas Consulting. Do not scale from this drawing, use figured dimensions only.
Dimensions should be checked and verified on site and any discrepancies should be reported to Kazys Narbutas Consulting as soon as possible.

ARUN DISTRICT COUNCIL Y/140/20/DOC