




CIVIL / STRUCTURAL DESIGN RISK MANAGEMENT

Abnormal or unusual residual risks associated with the design outcomes shown on this drawing are:-

RSK LDE LTD has followed its Design Risk Management process for Hazard Elimination and Risk reduction in developing the designs shown on this drawing.
Abnormal or unusual residual risks may be shown above where it is considered that such risk may not normally be expected by competent persons engaged on work of this nature or type.

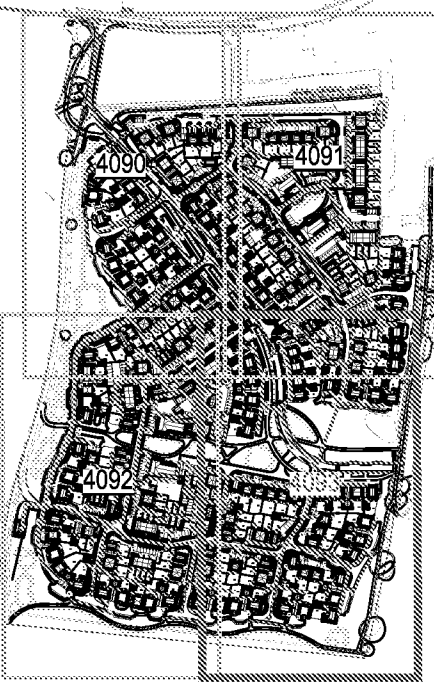

Key Plan

Legend

- Site Boundary
- Root Protection Areas
- Topographical Survey
- Delineation between Gravily and Pumped Areas
- FFL 6.100 Finished floor level
- Foul water sewer and manhole
- Lateral connection to public sewer
- Private Connection after first lateral (Proving exercise)
- Adoptable Rising Main

C	16.11.2020	Layout updated to latest planning layout. Areas changed outlined.	MFP	SM	SM
B	14.06.2020	Updated to latest architects information.	MFP	SM	SM
A	03.07.2020	Preliminary issue for review	GXA	SM	SM
Rev.	Date	Amendment	Drawn	CHKD	Appd

RSK
LAND & DEVELOPMENT ENGINEERING LTD

18 Fingern Road
Hemel Hempstead
Hertfordshire
HP3 9ST
United Kingdom

Tel: +44 (0) 1462 437500
Fax: +44 (0) 1462 437500
Email: info@rsk.co.uk
Web: www.rsk.co.uk

Client
BARRATT **DAVID WILSON HOMES**

Project Title
DROVE LANE YAPTON

Status
PRELIMINARY

Drawing Title
**STRATEGIC FOUL DRAINAGE (OPTION 1)
SHEET 4**

Drawn	Date	Checked	Date	Approved	Date
GXA	03.07.2020	SM	03.07.2020		
Scale	Orig Size	Dimensions			
1:250	A0	m			

Project No.
133647

Drawing File
PLN_1_4093 Strategic Foul Drainage Option 1.dwg

Drawing No.
PLN_1_4093

Rev.
C

