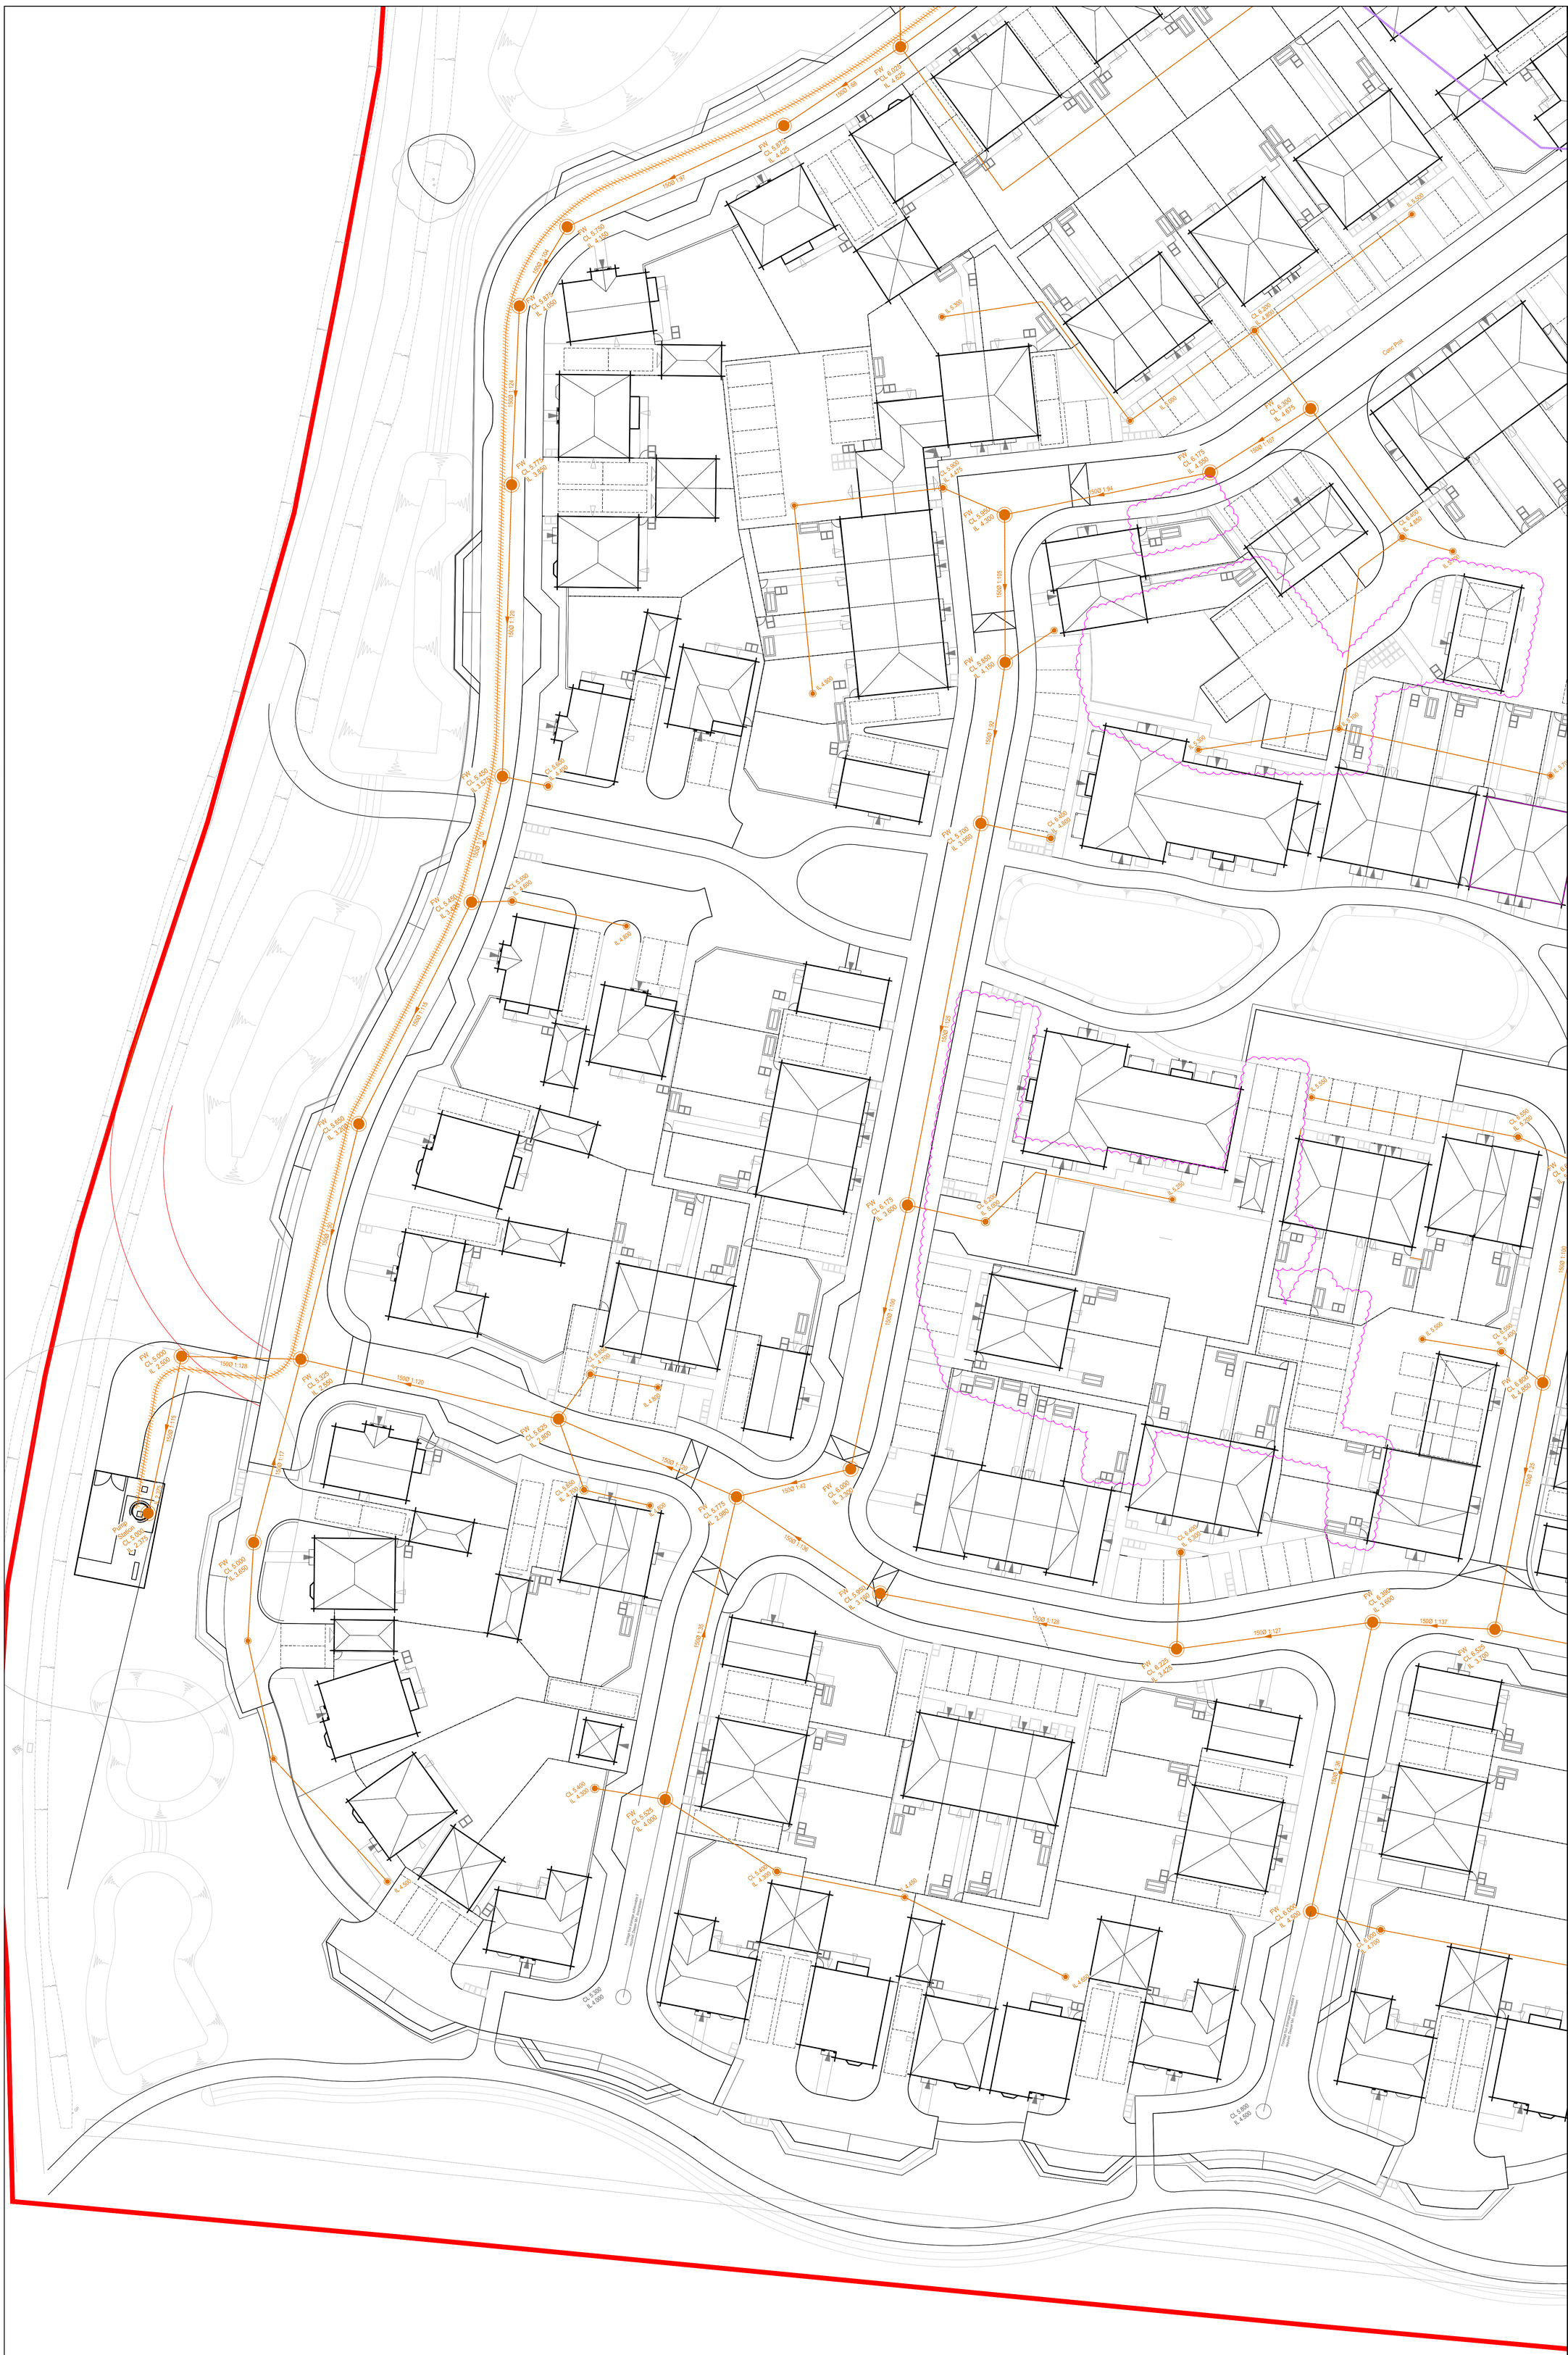

CIVIL / STRUCTURAL DESIGN RISK MANAGEMENT

Abnormal or unusual residual risks associated with the design outcomes shown on this drawing are:–

RSK LDE LTD has followed its Design Risk Management process for Hazard Elimination and Risk reduction in developing the designs shown on this drawing.
Abnormal or unusual residual risks may be shown above where it is considered that such risk may not normally be expected by competent persons engaged on work of this nature or type.

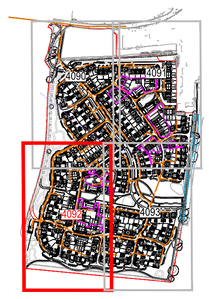

Key Plan

Legend

- Site Boundary
- Root Protection Areas
- 5.475m — Topographical Survey
- Delineation between Gravity and Pumped Areas
- FFL 6.100 — Finished floor level
- Foul water sewer and manhole
- Lateral connection to public sewer
- Private Connection after first lateral (Proving exercise)
- Adoptable Rising Main

Rev.	Date	Amendment	Drawn	Chkd.	Appd.
C	19.11.2020	Layout updated to latest planning layout. Areas changed clouded.	MFP	SM	SM
B	14.08.2020	Updated to latest architects information.	MFP	SM	SM
A	03.07.2020	Preliminary Issue for review	GXA	SM	

RSK
LAND & DEVELOPMENT ENGINEERING LTD
18 Frogmore Road
Hemel Hempstead
Hertfordshire
HP3 9RT
United Kingdom
Tel: +44 (0) 1442 437500
Fax: +44 (0) 1442 437550
Email: info@rsk.co.uk
Web: www.rsk.co.uk

Client
BARRATT HOMES built around you
DAVID WILSON HOMES

Project Title
DROVE LANE
YAPTON

Status
PRELIMINARY

Drawing Title
STRATEGIC FOUL DRAINAGE
(OPTION 1)
SHEET 3

Drawn	Date	Checked	Date	Approved	Date
GXA	03.07.2020	SM	03.07.2020		

Scale	Orig Size	Dimensions
1:250	A0	m

Project No.	Drawing File
133647	PLN_1_4090-4093 Strategic Foul Drainage Option 1.dwg

Drawing No.	Rev.
PLN_1_4092	C

Scale 1:250
0 2.5 5 7.5 10 12.5m

141/09/DOC