
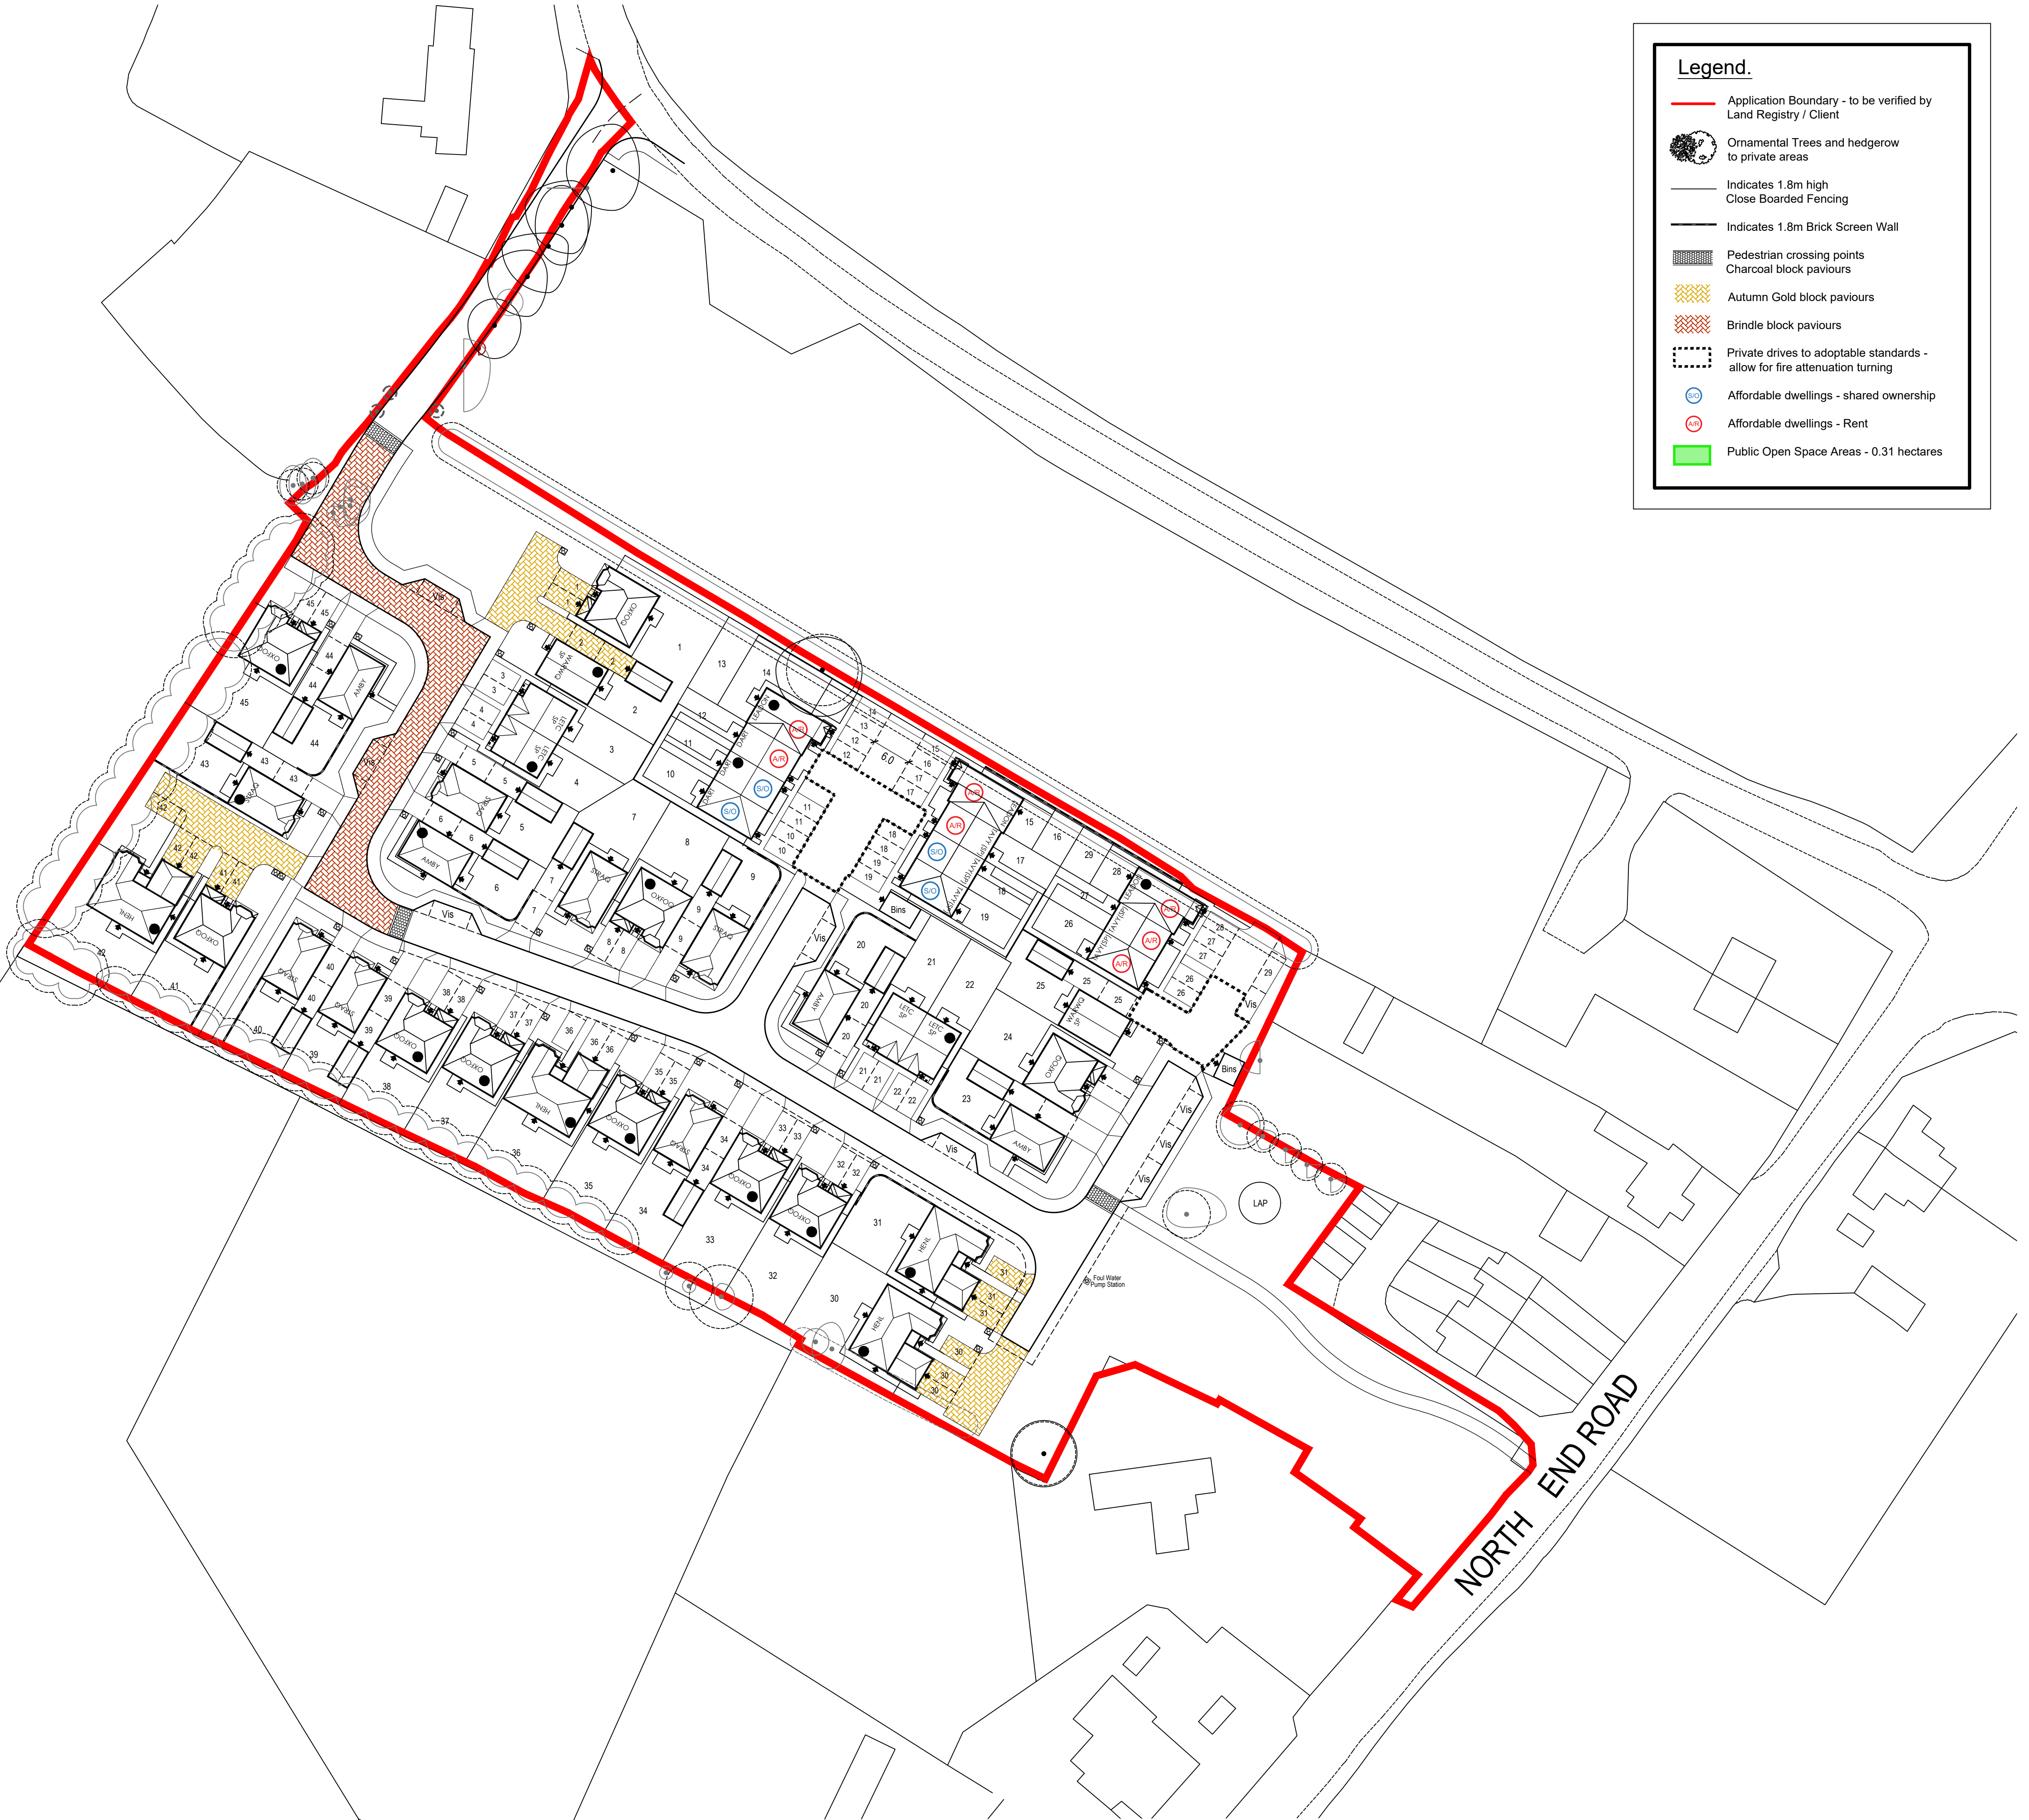


[illegible]

Bin Stores replaced with timber constructed stores.	GVP	10/12/2020
Visitor parking bay moved toward nubble strip and path surrounding it increased to 1.5 meters in width.	GVP	20/11/2020
Larger Leaden created from Working Drawing of Leaden to match the new planning house types for plots 10-19 and 26-29.	GVP	11/11/2020
Leaden updated with the correct coil and sq ft.	GVP	09/10/2020
Visitor parking moved in front of plot 1, next to plot 23.	GVP	08/10/2020
Path extended in front of plot 11/12.		
Plots 13, 14, 15, 16, 23, 24, 25 and 29, amended.		
Bin Store Leaden changed to open on private drive.		

Rev:	Description:	Initials:	Date:
------	--------------	-----------	-------

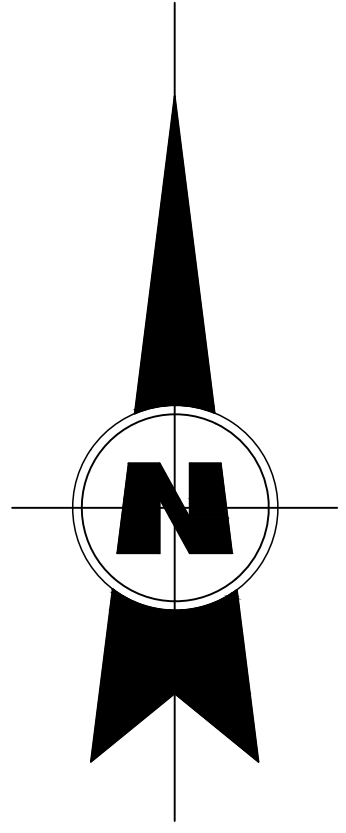

Client:
REDROW SOUTHERN COUNTIES

Project:
NORTH END ROAD, YAPTON
(NORTHERN PARCEL)

Title:
PLANNING LAYOUT

Date: 05 / 10 / 2020 **Scale:** 1:500 @ A1
Drawn by: DJP / GVP **Checked by:** ~

Job No.	Drg No.	Rev.
A 856	073	E

Scale Check:

The image shows three horizontal scale bars. The top bar is for a 1:250 scale, with major tick marks every 10m from 0 to 80m. The middle bar is for a 1:500 scale, with major tick marks every 1m from 0 to 7m. The bottom bar is for a 1:1000 scale, with major tick marks every 10m from 0 to 30m. Each bar has smaller tick marks representing half the distance between major ticks.