


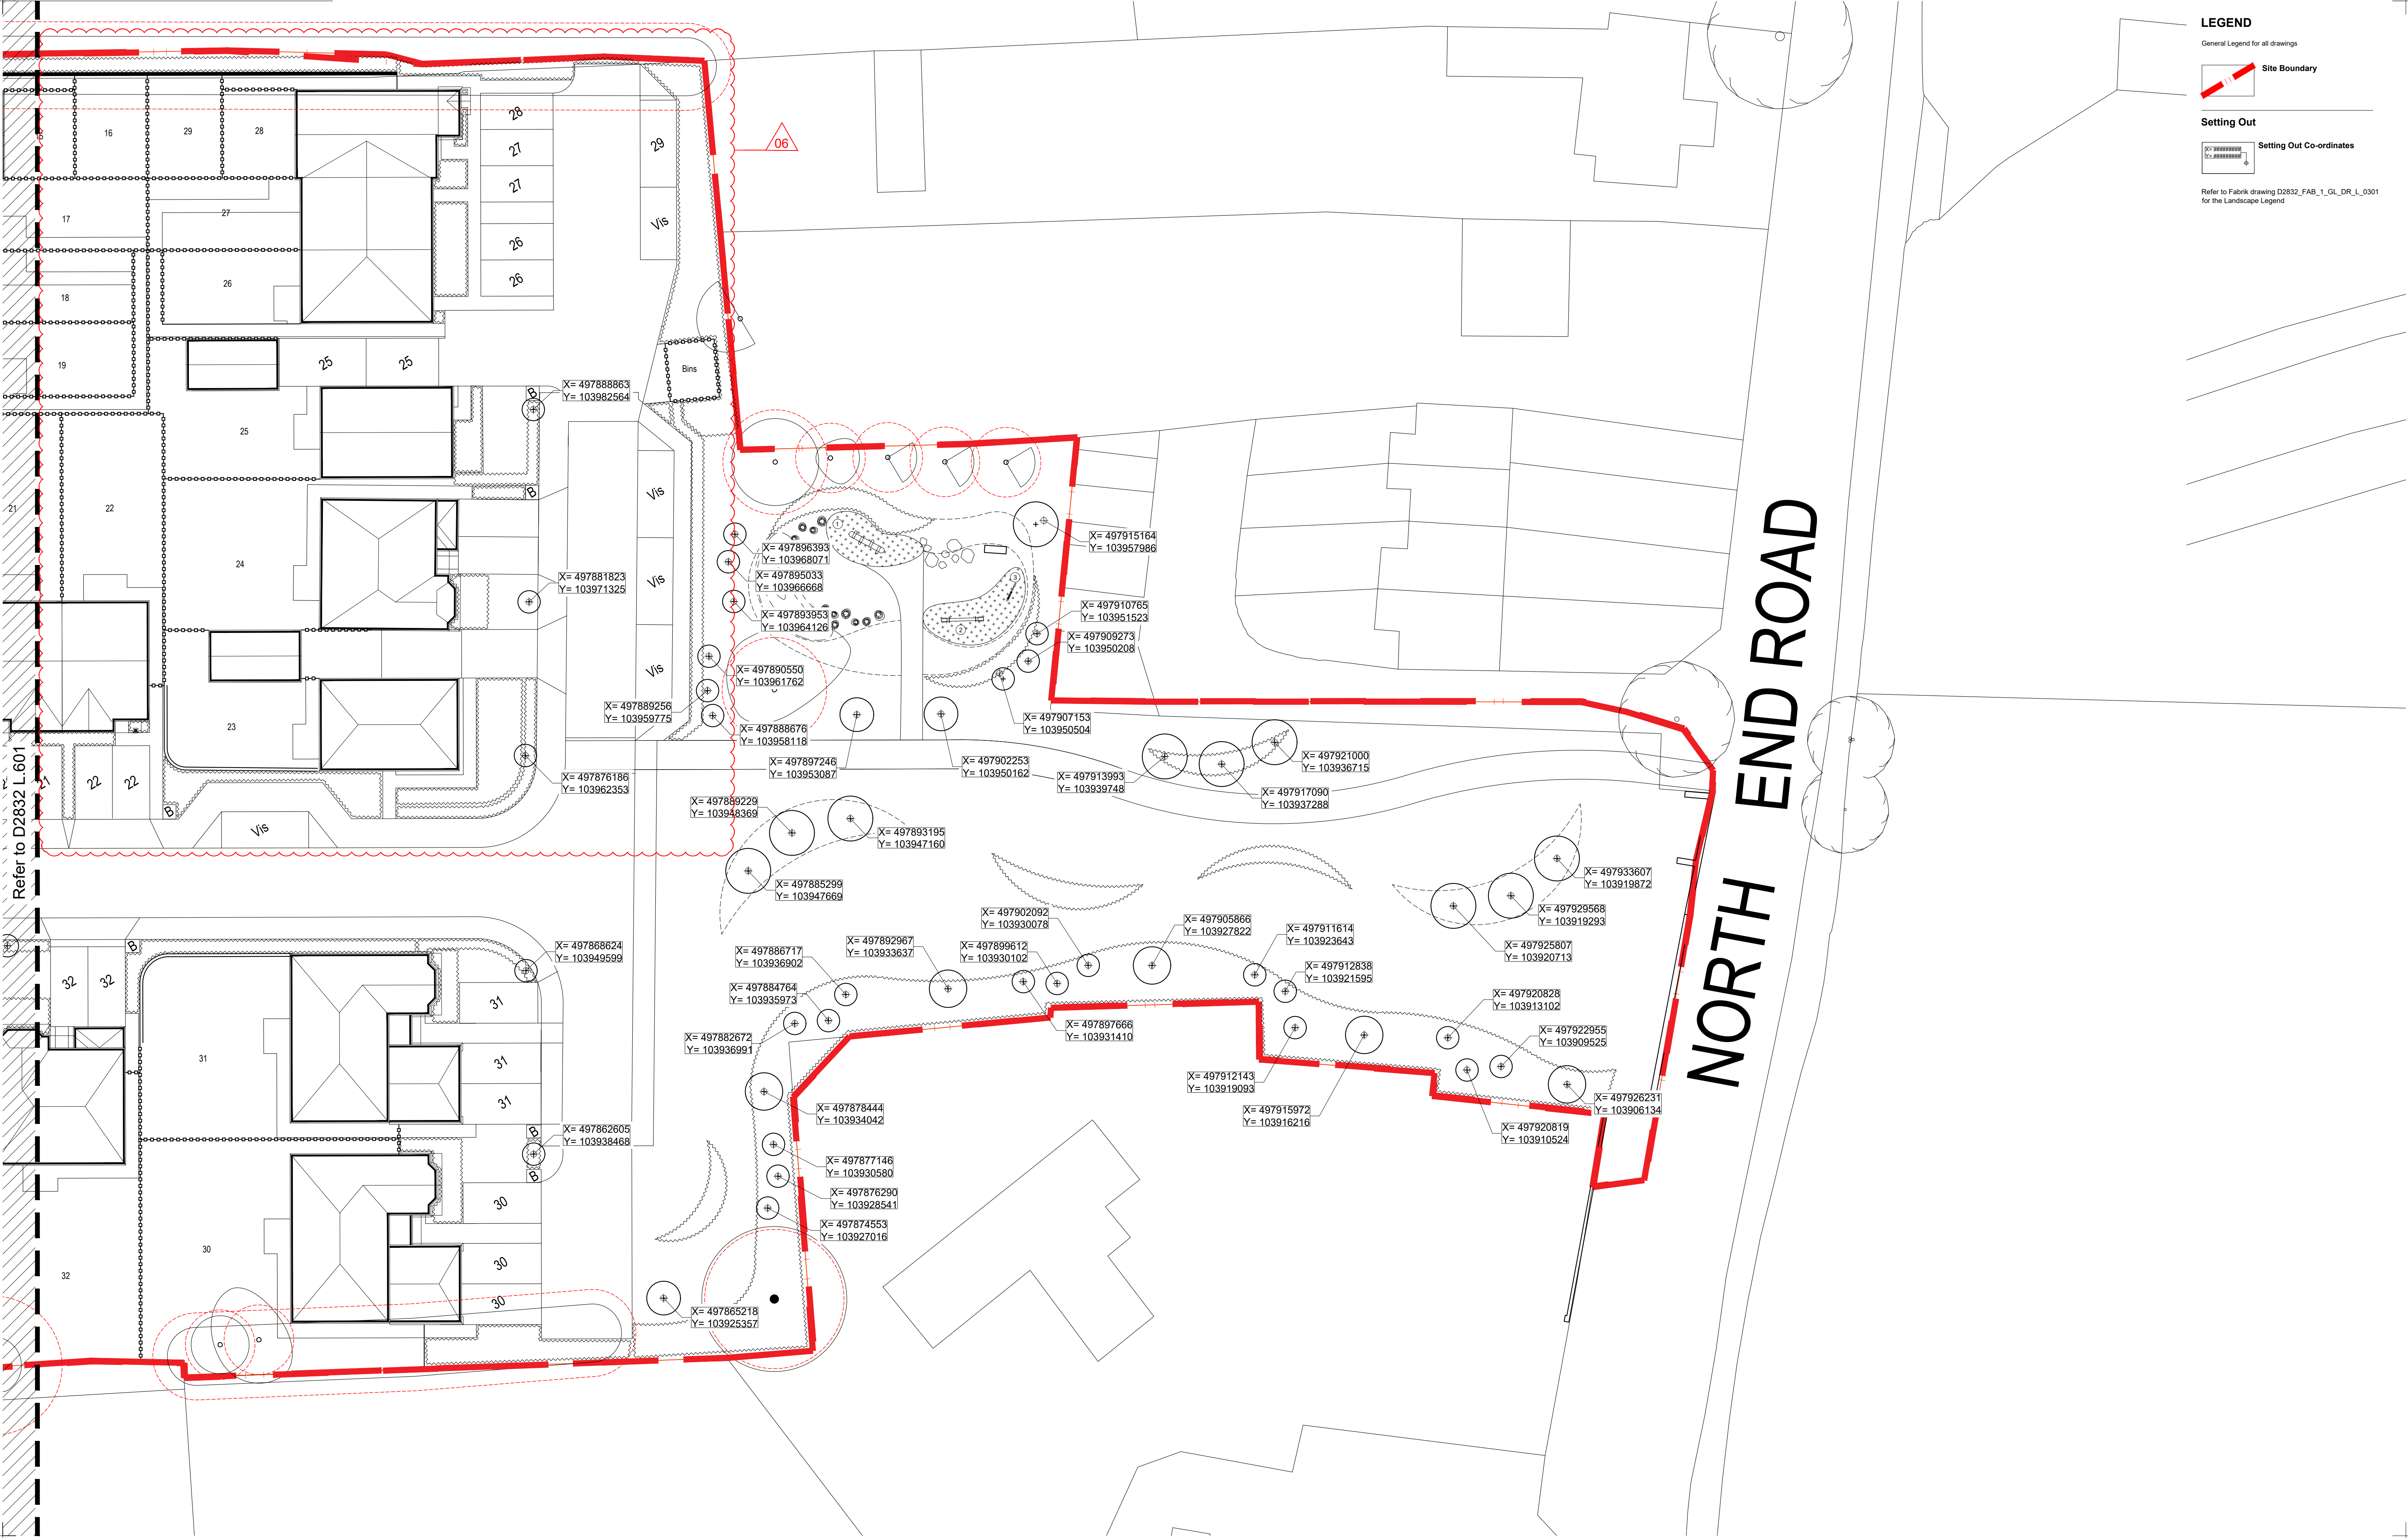

LEGEND

General Legend for all drawings



Setting Out



Refer to Fabrik drawing D2832_FAB_1_GLD_DR_L_0301 for the Landscape Legend


Refer to D2832 L 601

Revision	Date	Description	Drawn	Checked
PL06	14.12.2020	Updated in line with updated layout. Issued for Planning	mf	ng
PL05	31.07.2020	Updated in line with updated layout. Issued for Planning	mf	ng
PL04	16.06.2020	Road alignment and parking amended in line with final layout. Issued for Planning	mf	ng
PL03	10.09.2020	Amended in line with latest Architects layout. Issued for Planning	mf	ng
PL02	13.02.2020	Amended Eastern Public Open Space following client's comments	pm	ng
PL01	10.01.2020	Issued for Planning	pm	ng

Disclaimer: This drawing is copyright of Fabrik. It must not be copied or reproduced without written consent from the owner.
2. Do not scale from this drawing. Only figured dimensions are to be taken from this drawing.
Architects: The client and the architect are responsible for taking and checking all dimensions related to the works shown on the drawing prior to construction.

External References:
• D2832 North End Road, Yapton, West Sussex Drawings 02 Architect 20 12 11 Updated layout A686_73E PLANNING LAYOUT - Standard (1) A686_73E PLANNING LAYOUT - Copy
• D2832 North End Road, Yapton, West Sussex Drawings 07 Landscape Working AutoCAD Design 02 20 21 and legend
• D2832 North End Road, Yapton, West Sussex Drawings 07 Fabrik Working AutoCAD Design 02 20 21 and legend

Location Plan

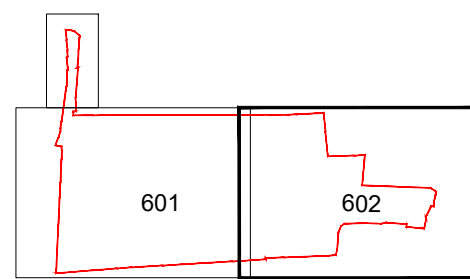

fabrik

landscape architects

Lantern House | 15 Lantern Street | Alton | Hampshire | GU34 1HG
T: 01429 592590 | E: alton@fabrikuk.com | W: www.fabrikuk.com

Client

Project

North End Road, Yapton, West Sussex

Redrow Homes Limited

Drawing Title

Tree Setting Out Plan - Sheet 2 of 2

Purpose of Issue

ISSUED FOR PLANNING APPROVAL

Drawn By

pm

Checked By

sg

Drawn Scale

1:200 @ A1

Date of First Issue

Jan 120

Project Number	Client	Zone	Level	File Type	Role	Number	Revision
D2832	FAB	00	GL	DR	L	0602	PL06