
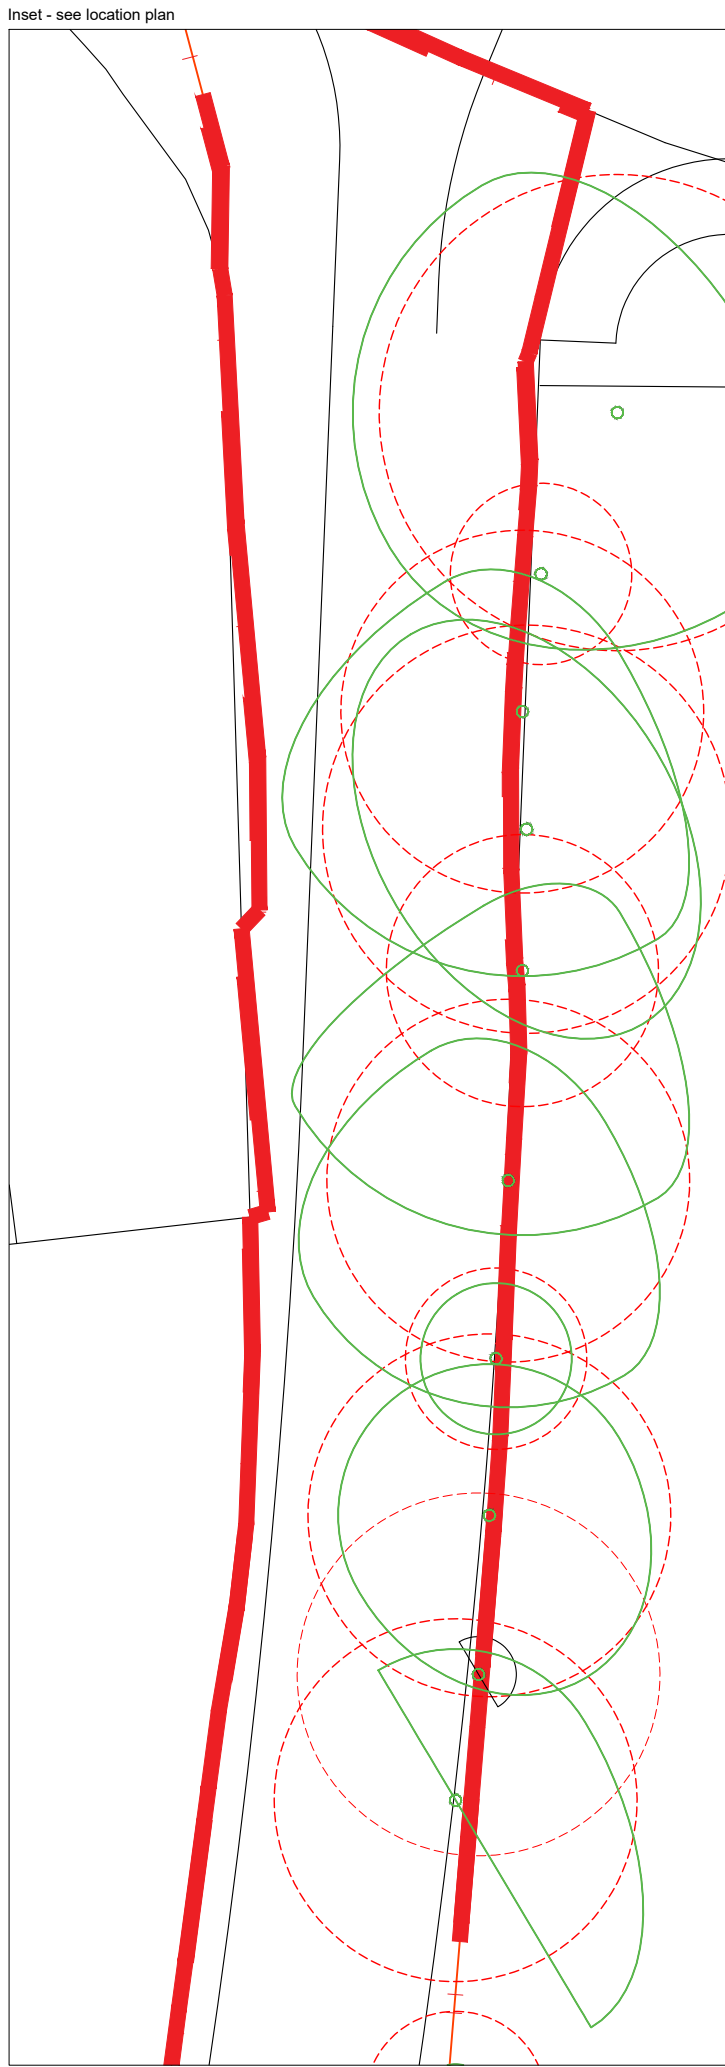


LEGEND


General Legend for all drawings

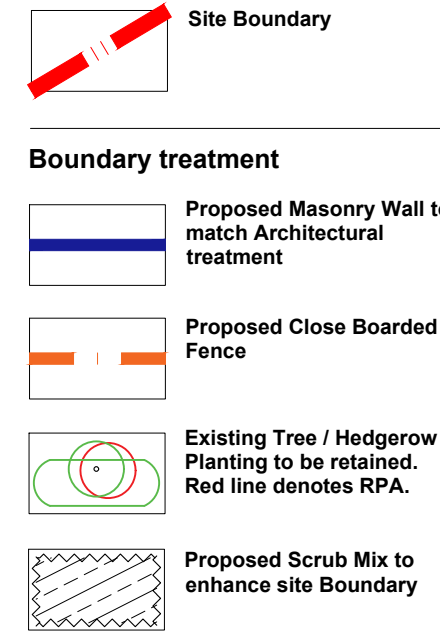

PL06	14.12.2020	Updated in line with updated layout. Issued for Planning	mf	hg
PL05	31.07.2020	Updated in line with updated layout. Issued for Planning	mf	hg
PL04	16.08.2020	Road alignment and parking amended in line with final layout. Issued for Planning	mf	hg
PL03	10.09.2020	Amended in line with latest Architects layout. Issued for Planning	pm	hg
PL02	13.02.2020	Amended Eastern Public Open Space following client's comments	pm	hg
PL01	10.01.2020	Issued for Planning	pm	hg
Revision Date		Drawn	Checked	

Disclaimer:
1. This drawing is copyright of fabrik. It must not be copied or reproduced without written consent from the owner.
2. Do not scale from this drawing. Only stated dimensions are to be taken from this drawing.
3. All dimensions are in metres unless otherwise stated.
4. The client and/or its agents shall be responsible for taking and checking all dimensions related to the works shown on the drawing prior to construction.

External References:
• D2832 North End Road, Yapton, West Sussex Drawings/02 Architect/20.12.11_Updated layout/AS66_73E PLANNING LAYOUT - Standard (1)AS66_73E PLANNING LAYOUT - Copy
• D2832 North End Road, Yapton, West Sussex Drawings/07 terrain/Working/AsicCAD/Design/022591_1.dwg
• D2832 North End Road, Yapton, West Sussex Drawings/07 fabrik/Working/AsicCAD/Design/022591_1.dwg

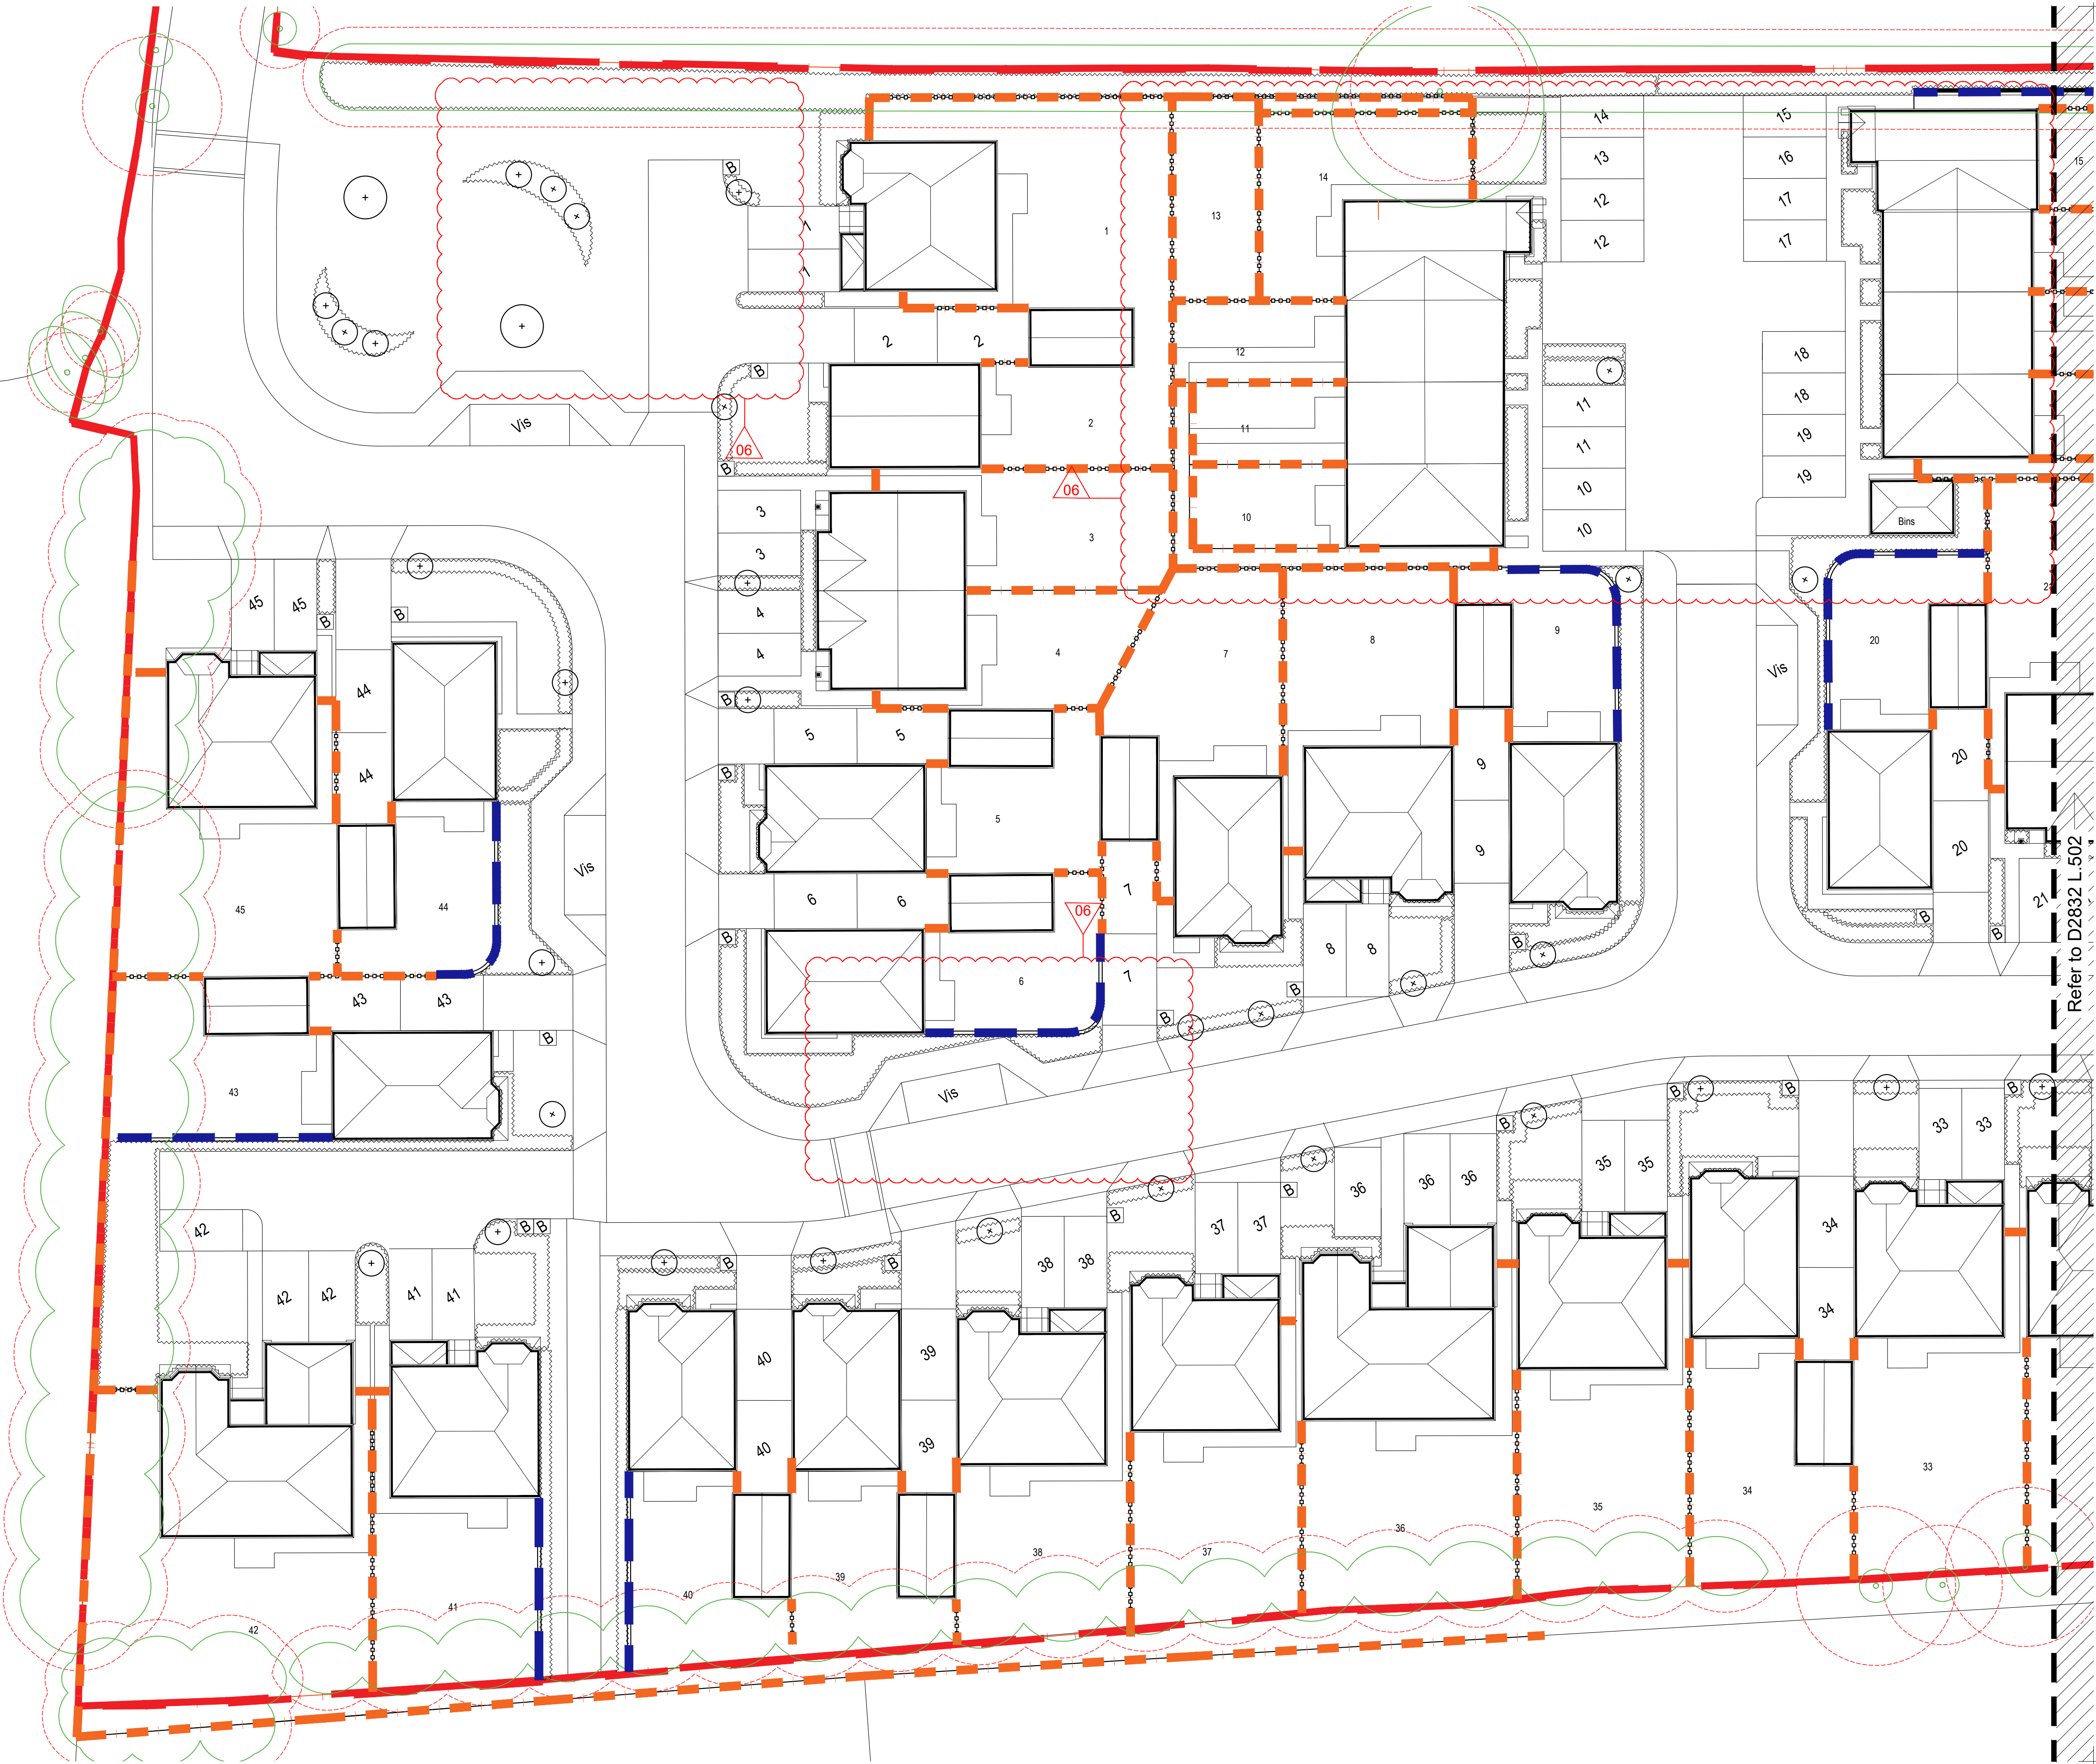

fabrik landscape architects
Lantern House, 15 Lenden Street | Alton | Hampshire | GU24 1HG
T: 01429 592590 | E: alton@fabrik.com | W: www.fabrik.com

Project: North End Road, Yapton, West Sussex
Drawing Title: Boundary Treatment Plan - Sheet 1 of 2
Purpose of Issue: ISSUED FOR PLANNING APPROVAL
Client: Redrow Homes Limited

Drawn By	pm	Checked By	sg	Drawn Scale	1:200 @ A1	Date of First Issue	Jan 20
Project Number	D2832	Zone	FAB	Level	00	File Type	DR
Drawn	pm	Scale	L	Revision	0501	Number	PL06