A1 File Reference D2832 Working Sheets - 300 Series.dwg Plot Date 14-Dec-20

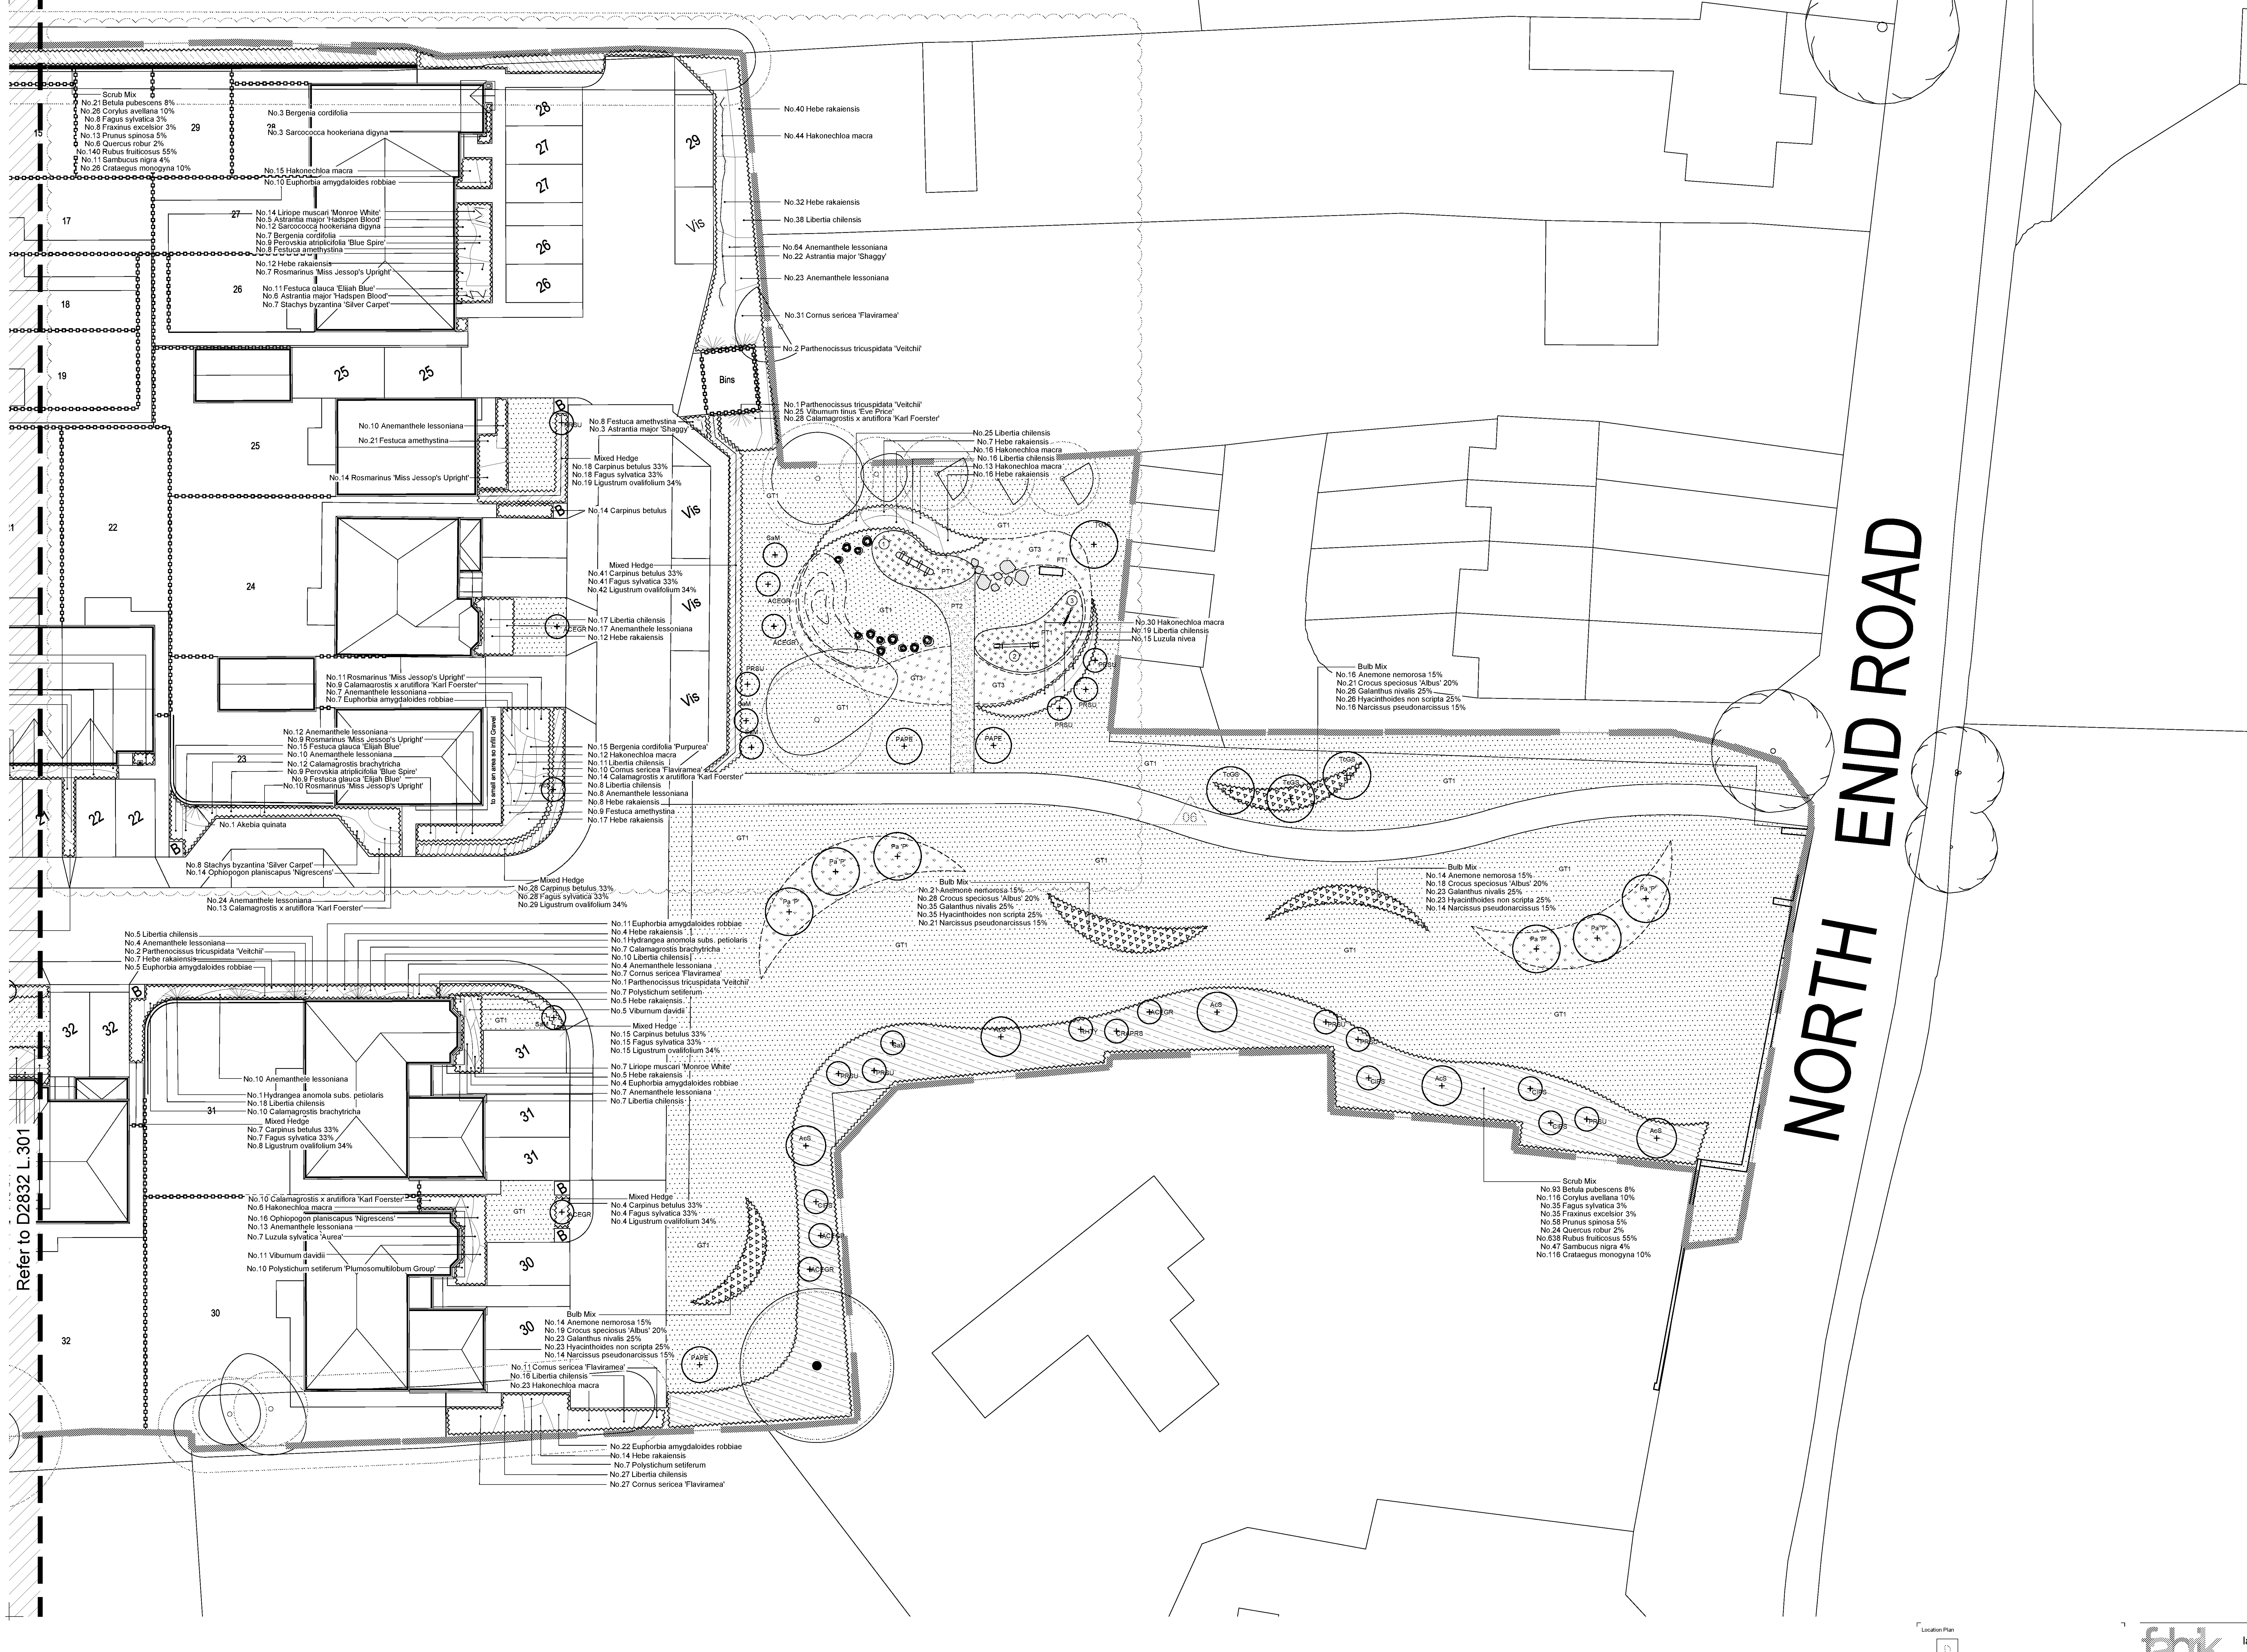
Scrub Mix
No.21 Betula pubescens 8%
No.26 Corylus avellana 10%
No.8 Fagus sylvatica 3%
No.8 Fraxinus excelsior 3%
No.13 Prunus spinosa 5%
No.6 Quercus robur 2%
No.140 Rubus fruiticosus 55%
No.11 Sambucus nigra 4%
No.26 Crataegus monogyna 10%
No.3 Bergenia cordifolia
No.3 Sarcococca hookeriana digyna
No.15 Hakonechloa macra
No.10 Euphorbia amygdaloides robbiae
No.14 Liriope muscari 'Monroe White'
No.5 Astrantia major 'Hadspen Blood'
No.12 Sarcococca hookeriana digyna
No.7 Bergenia cordifolia
No.9 Perovskia atriplicifolia 'Blue Spire'
No.8 Festuca amethystina
No.12 Hebe rakaiensis
No.7 Rosmarinus 'Miss Jessop's Upright'
No.11 Festuca glauca 'Elijah Blue'
No.6 Astrantia major 'Hadspen Blood'
No.7 Stachys byzantina 'Silver Carpet'
No.40 Hebe rakaiensis
No.44 Hakonechloa macra
No.32 Hebe rakaiensis
No.38 Libertia chilensis
No.64 Anemanthele lessoniana
No.22 Astrantia major 'Shaggy'
No.23 Anemanthele lessoniana
No.31 Cornus sericea 'Flaviramea'
No.2 Parthenocissus tricuspidata 'Veitchii'
Bins
Vis
No.1 Parthenocissus tricuspidata 'Veitchii'
No.25 Viburnum tinus 'Eve Price'
No.28 Calamagrostis x arutiflora 'Karl Foerster'
No.25 Libertia chilensis
No.7 Hebe rakaiensis
No.16 Hakonechloa macra
No.16 Libertia chilensis
No.13 Hakonechloa macra
No.16 Hebe rakaiensis
No.10 Anemanthele lessoniana
No.21 Festuca amethystina
No.14 Rosmarinus 'Miss Jessop's Upright'
No.8 Festuca amethystina
No.3 Astrantia major 'Shaggy'
Mixed Hedge
No.18 Carpinus betulus 33%
No.18 Fagus sylvatica 33%
No.19 Ligustrum ovalifolium 34%
No.14 Carpinus betulus
Mixed Hedge
No.41 Carpinus betulus 33%
No.41 Fagus sylvatica 33%
No.42 Ligustrum ovalifolium 34%
No.17 Libertia chilensis
No.17 Anemanthele lessoniana
No.12 Hebe rakaiensis
No.11 Rosmarinus 'Miss Jessop's Upright'
No.9 Calamagrostis x arutiflora 'Karl Foerster'
No.7 Anemanthele lessoniana
No.7 Euphorbia amygdaloides robbiae
No.12 Anemanthele lessoniana
No.9 Rosmarinus 'Miss Jessop's Upright'
No.15 Festuca glauca 'Elijah Blue'
No.10 Anemanthele lessoniana
No.12 Calamagrostis brachytricha
No.9 Perovskia atriplicifolia 'Blue Spire'
No.9 Festuca glauca 'Elijah Blue'
No.10 Rosmarinus 'Miss Jessop's Upright'
to small an area so infill Gravel
No.15 Bergenia cordifolia 'Purpurea'
No.12 Hakonechloa macra
No.11 Libertia chilensis
No.10 Cornus sericea 'Flaviramea'
No.14 Calamagrostis x arutiflora 'Karl Foerster'
No.8 Libertia chilensis
No.8 Anemanthele lessoniana
No.8 Hebe rakaiensis
No.9 Festuca amethystina
No.17 Hebe rakaiensis
No.1 Akebia quinata
No.8 Stachys byzantina 'Silver Carpet'
No.14 Ophiopogon planiscapus 'Nigrescens'
No.24 Anemanthele lessoniana
No.13 Calamagrostis x arutiflora 'Karl Foerster'
Mixed Hedge
No.28 Carpinus betulus 33%
No.28 Fagus sylvatica 33%
No.29 Ligustrum ovalifolium 34%
No.30 Hakonechloa macra
No.19 Libertia chilensis
No.15 Luzula nivea
Bulb Mix
No.16 Anemone nemorosa 15%
No.21 Crocus speciosus 'Albus' 20%
No.26 Galanthus nivalis 25%
No.26 Hyacinthoides non scripta 25%
No.16 Narcissus pseudonarcissus 15%
Bulb Mix
No.21 Anemone nemorosa 15%
No.28 Crocus speciosus 'Albus' 20%
No.35 Galanthus nivalis 25%
No.35 Hyacinthoides non scripta 25%
No.21 Narcissus pseudonarcissus 15%
Bulb Mix
No.14 Anemone nemorosa 15%
No.18 Crocus speciosus 'Albus' 20%
No.23 Galanthus nivalis 25%
No.23 Hyacinthoides non scripta 25%
No.14 Narcissus pseudonarcissus 15%
No.5 Libertia chilensis
No.4 Anemanthele lessoniana
No.2 Parthenocissus tricuspidata 'Veitchii'
No.7 Hebe rakaiensis
No.5 Euphorbia amygdaloides robbiae
No.11 Euphorbia amygdaloides robbiae
No.4 Hebe rakaiensis
No.1 Hydrangea anomola subs. petiolaris
No.7 Calamagrostis brachytricha
No.10 Libertia chilensis
No.4 Anemanthele lessoniana
No.7 Cornus sericea 'Flaviramea'
No.1 Parthenocissus tricuspidata 'Veitchii'
No.7 Polystichum setiferum
No.5 Hebe rakaiensis
No.5 Viburnum davidii
Mixed Hedge
No.15 Carpinus betulus 33%
No.15 Fagus sylvatica 33%
No.15 Ligustrum ovalifolium 34%
No.7 Liriope muscari 'Monroe White'
No.5 Hebe rakaiensis
No.4 Euphorbia amygdaloides robbiae
No.7 Anemanthele lessoniana
No.7 Libertia chilensis
No.10 Anemanthele lessoniana
No.1 Hydrangea anomola subs. petiolaris
No.18 Libertia chilensis
No.10 Calamagrostis brachytricha
Mixed Hedge
No.7 Carpinus betulus 33%
No.7 Fagus sylvatica 33%
No.8 Ligustrum ovalifolium 34%
No.10 Calamagrostis x arutiflora 'Karl Foerster'
No.6 Hakonechloa macra
No.16 Ophiopogon planiscapus 'Nigrescens'
No.13 Anemanthele lessoniana
No.7 Luzula sylvatica 'Aurea'
No.11 Viburnum davidii
No.10 Polystichum setiferum 'Plumosomultilobum Group'
Mixed Hedge
No.4 Carpinus betulus 33%
No.4 Fagus sylvatica 33%
No.4 Ligustrum ovalifolium 34%
Bulb Mix
No.14 Anemone nemorosa 15%
No.19 Crocus speciosus 'Albus' 20%
No.23 Galanthus nivalis 25%
No.23 Hyacinthoides non scripta 25%
No.14 Narcissus pseudonarcissus 15%
No.11 Cornus sericea 'Flaviramea'
No.16 Libertia chilensis
No.23 Hakonechloa macra
No.22 Euphorbia amygdaloides robbiae
No.14 Hebe rakaiensis
No.7 Polystichum setiferum
No.27 Libertia chilensis
No.27 Cornus sericea 'Flaviramea'
Scrub Mix
No.93 Betula pubescens 8%
No.116 Corylus avellana 10%
No.35 Fagus sylvatica 3%
No.35 Fraxinus excelsior 3%
No.58 Prunus spinosa 5%
No.24 Quercus robur 2%
No.638 Rubus fruiticosus 55%
No.47 Sambucus nigra 4%
No.116 Crataegus monogyna 10%
GT1
GT3
PT1
PT2
FT1
SaM
ACEGR
PRSU
PAPE
TcGS
AcS
CIPS
RHTY
CRAPRS
Pa 'P'
B
NORTH END ROAD
Refer to D2832 L.301

LEGEND

General Legend for all drawings

▨ **Site Boundary**

Soft Landscape

Existing Tree / Hedgerow Planting to be retained. Red line denotes RPA.

Proposed Tree Planting

Proposed Specimen Planting

Proposed Climbing Planting

Proposed Shrub Planting

Proposed Hedge Planting

Proposed Bulb Planting

Proposed Scrub Mix (see Matrix 001 for typical planting mix)

GT1 **GT1 Proposed Amenity Grass**

GT2 **GT2 Proposed shade tolerant Amenity Grass**

GT3 **GT3 Proposed Meadow Grass**

Revision	Date	Reason	Drawn	Checked
PL06	14.12.2020	Updated in line with updated layout. Issued for Planning	mf	sg
PL05	31.07.2020	Updated in line with updated layout. Issued for Planning	mf	sg
PL04	16.06.2020	Road alignment and parking amended in line with final layout. Issued for Planning	mf	sg
PL03	10.06.2020	Amended in line with latest Architects layout. Issued for Planning	mf	sg
PL02	13.02.2020	Amended Eastern Public Open Space following client's comments	pm	sg
PL01	10.01.19	Issued for Planning	pm	sg

Disclaimer:
1. This drawing is copyright of fabrik ltd. It must not be copied or reproduced without written consent from the owner.
2. Do not scale from this drawing. Only figured dimensions are to be taken from this drawing.
3. All contractors must visit site and be responsible for taking and checking all dimensions related to the works shown on the drawing prior to fabrication or setting out.

ARUN DISTRICT COUNCIL Y/146/20/RES

External References:
- D2832 North End Road, Yapton, West Sussex\Drawings\02 Architect\20 12 11_Updated layout\A856_73E PLANNING LAYOUT - Standard (1)\A856_73E PLANNING LAYOUT - Copy
- D2832 North End Road, Yapton, West Sussex\Drawings\07 fabrik\Working\AutoCAD\Design\D2591_xref legend
- D2832 North End Road, Yapton, West Sussex\Drawings\07 fabrik\Working\AutoCAD\Design\D2591_xref soft

Location Plan

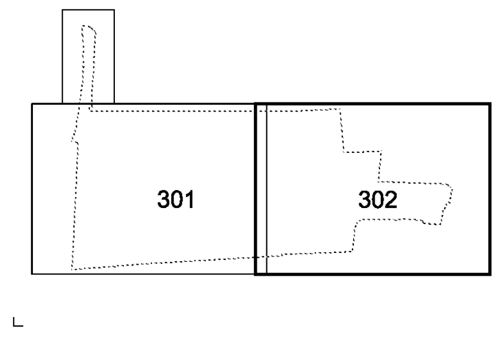

fabrik landscape architects
Lenten House | 16 Lenten Street | Alton | Hampshire | GU34 1HG
T : 01420 593250 | E : alton@fabrikuk.com | W : www.fabrikuk.com

Project: North End Road, Yapton, West Sussex
Client: Redrow Homes Limited
Drawing Title: Detailed Planting Plan - Sheet 2 of 2
Purpose of Issue: ISSUED FOR PLANNING APPROVAL
Drawn By: pm
Checked By: sg
Drawn Scale: 1:200 @ A1
Date of First Issue: Jan | 2020

Project Number	Origin	Zone	Level	File Type	Role	Number	Revision
D2832	FAB	00	GL	DR	L	0302	PL06