



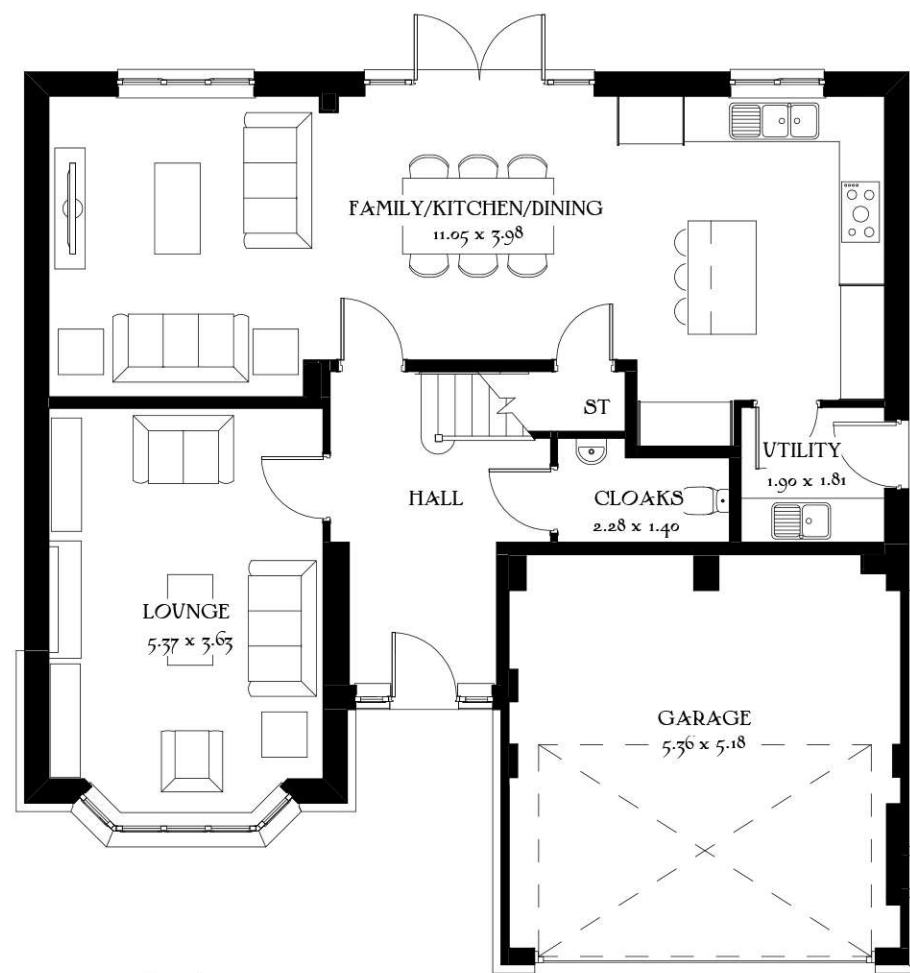

Ground Floor

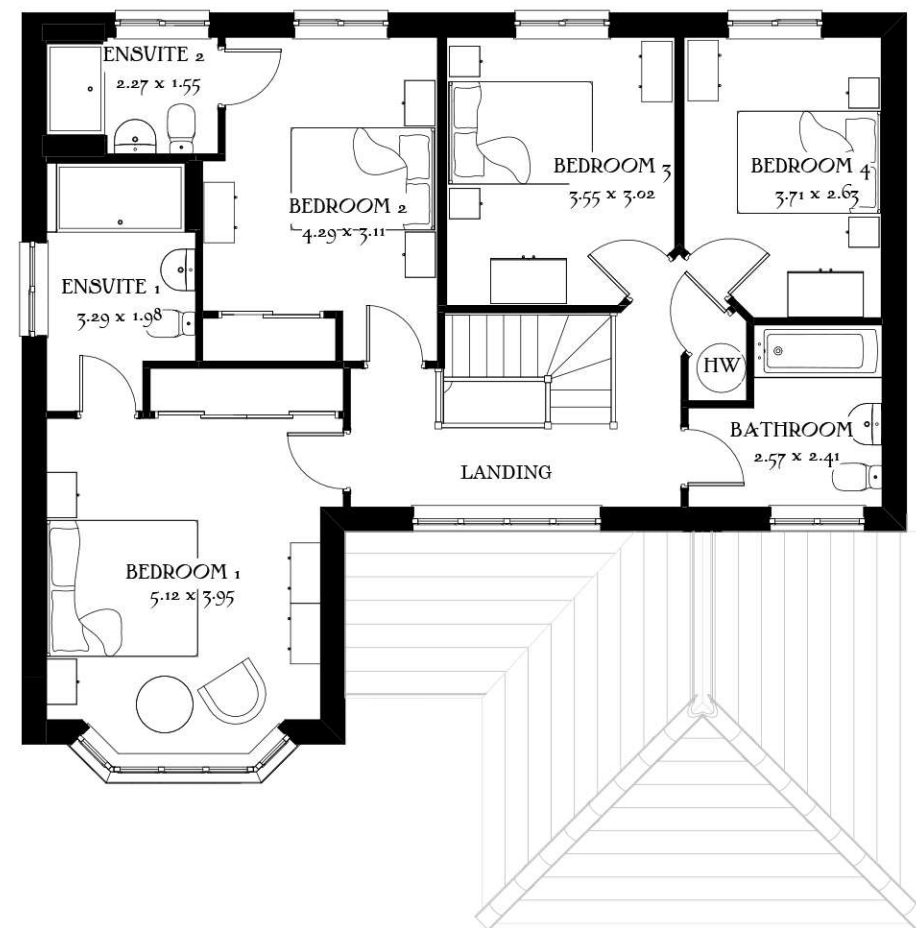

First Floor

Job No. A856
 Dwg No. 34
 Rev. ~

Scale 1:100 @_A3
 0m 1m 2m 3m 4m 5m

Henley
 Heritage Collection
 F Series

1769 ft² 164.35 m²
 Elevation Code: B1
 Date: May 2019
 EF_HENL_DM.6
 Rev: A