



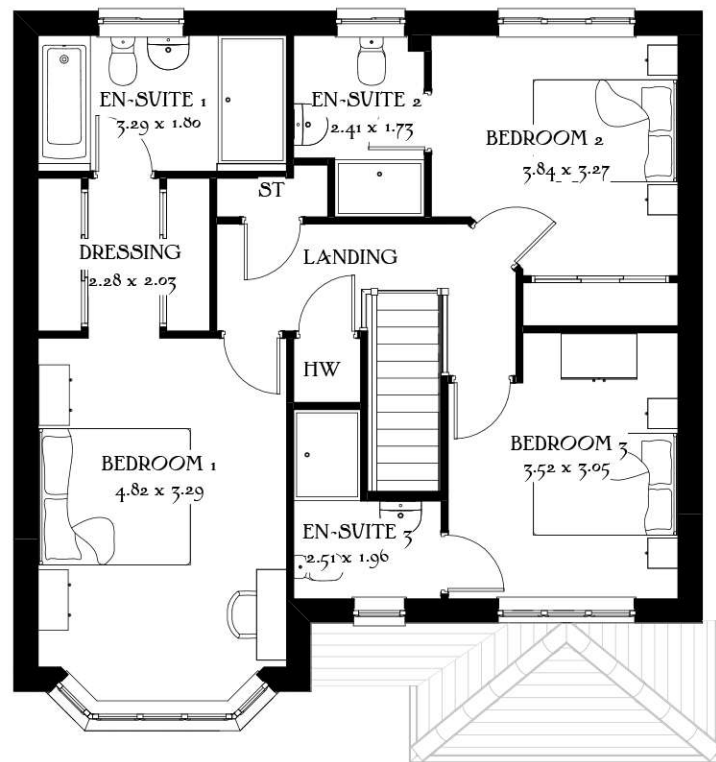


First Floor



Front Elevation

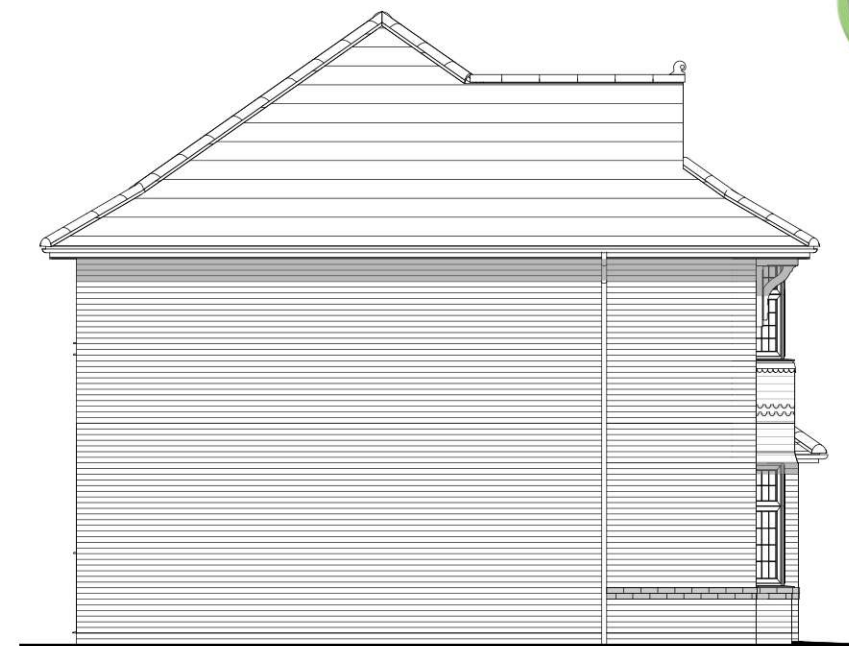

Side Elevation

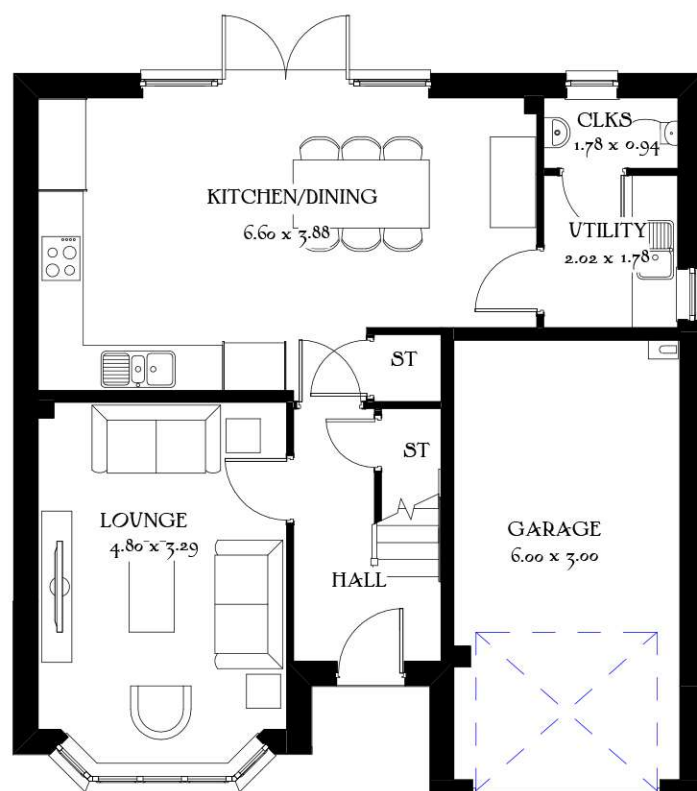

Ground Floor



Rear Elevation



Side Elevation

Oxford Lifestyle

**Heritage Collection
F Series**

1318 ft² 122.44 m²
Elevation Code: B1
Date: May 2019
EF_OXFOQ_DM.3
Rev: A