



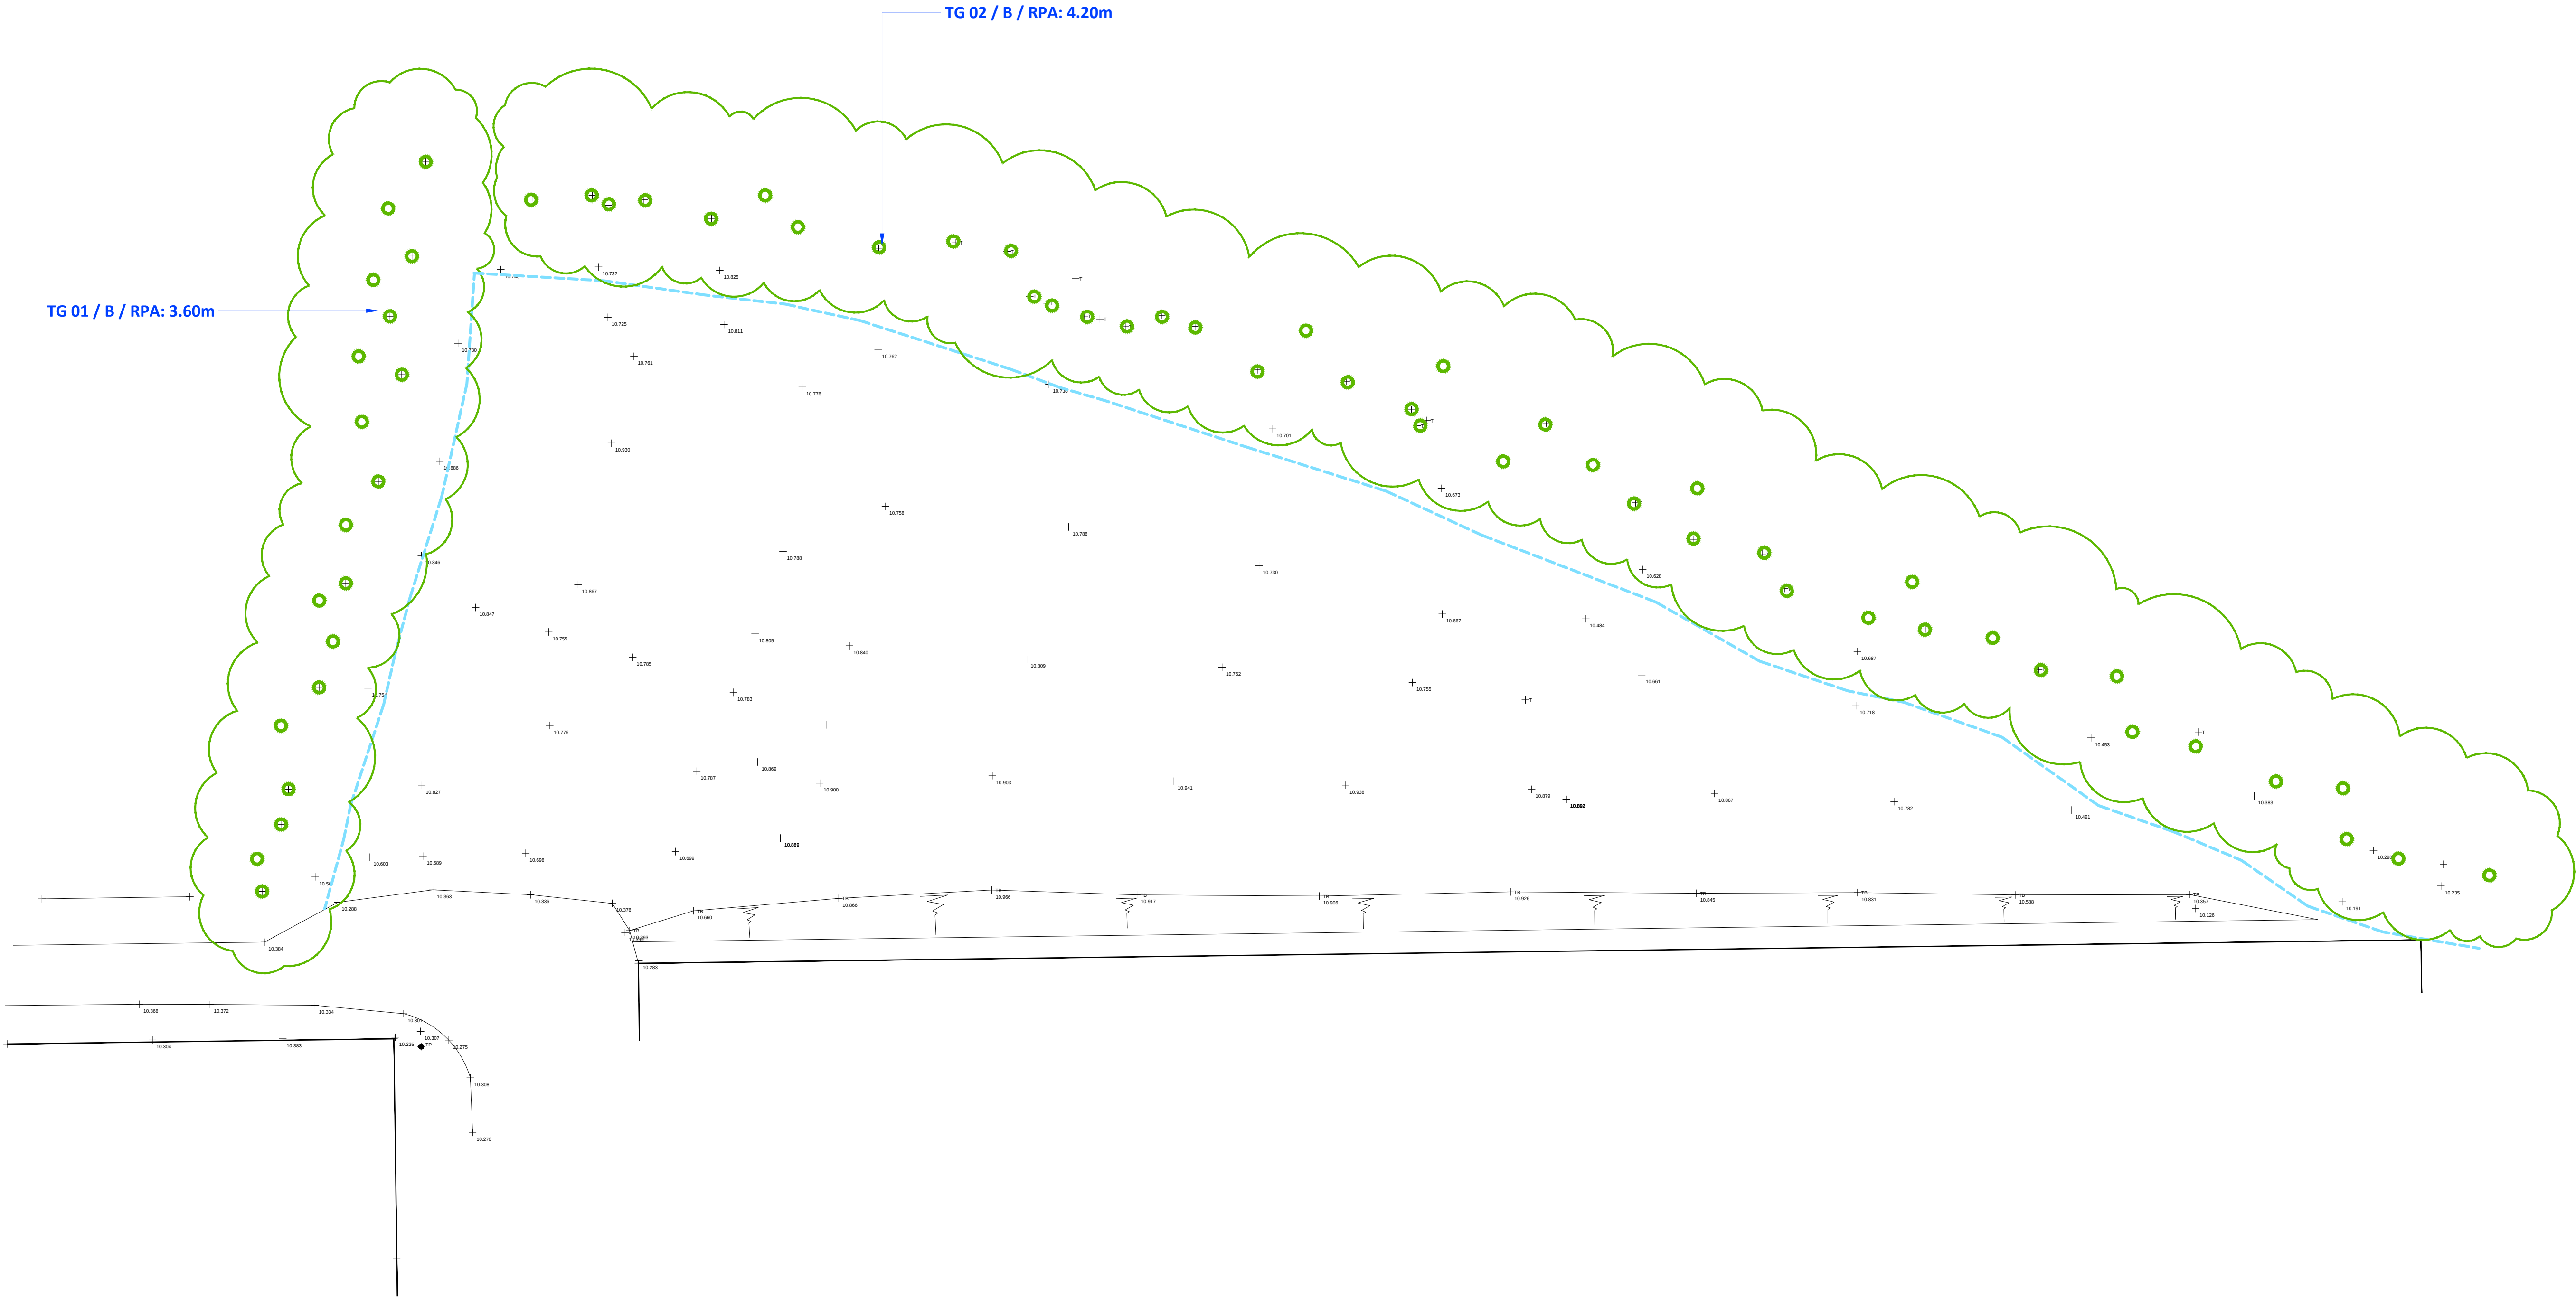

KEY

T 19 / A /
RPA 5.70m


Tree and Shrub Numbers
Tree No. / Category / Tree Root Protection Area

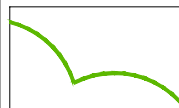


Existing Tree Groups




Category A Trees
Existing trees (root protection areas) assessed to be 'Category A': high quality and value.

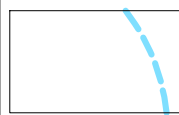

Category B Trees
Existing trees (root protection areas) assessed to be 'Category B': moderate quality and value.

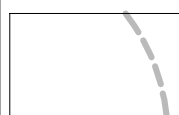

Category C Trees
Existing trees (root protection areas) assessed to be 'Category C': low quality and value.

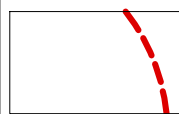

Category U Trees
Existing trees (root protection areas) assessed to be 'Category U': unsuitable for retention.

NOTES

All tree surgery works are to be carried out by an appropriately qualified tree surgeon to *BS 3998: 2010; Tree Surgery*.

Refer to accompanying *Existing Tree Schedule* for further details.

The original of this drawing was produced in colour - a monochrome copy should not be relied upon.

The information contained within this drawing and accompanying *Tree Schedule* is not intended as a safety audit and should not be interpreted as such.

REV	DESCRIPTION	DATE	INITIALS



Ramsay & Co
Landscape Architecture

The Studio, 68 Cuckfield Road, Hurstpierpoint, West Sussex, BN6 9SB
T: 01273 834 198 M: 07973 770047 E: landscape@ramsayandco.com

Project Title:
Eric Wall Nurseries, Pollards House, Lake Lane, Barnham
Drawing Title:
Tree Constraints Drawing

Scale:
1:200@A1
Drawn:
AR
Date:
30-11-20
Drawing Number:
RC0359 / 01
Revision:
00

