




Fire Engine Swept Path - Part 1

0 5m 10m
Scale: 1:500

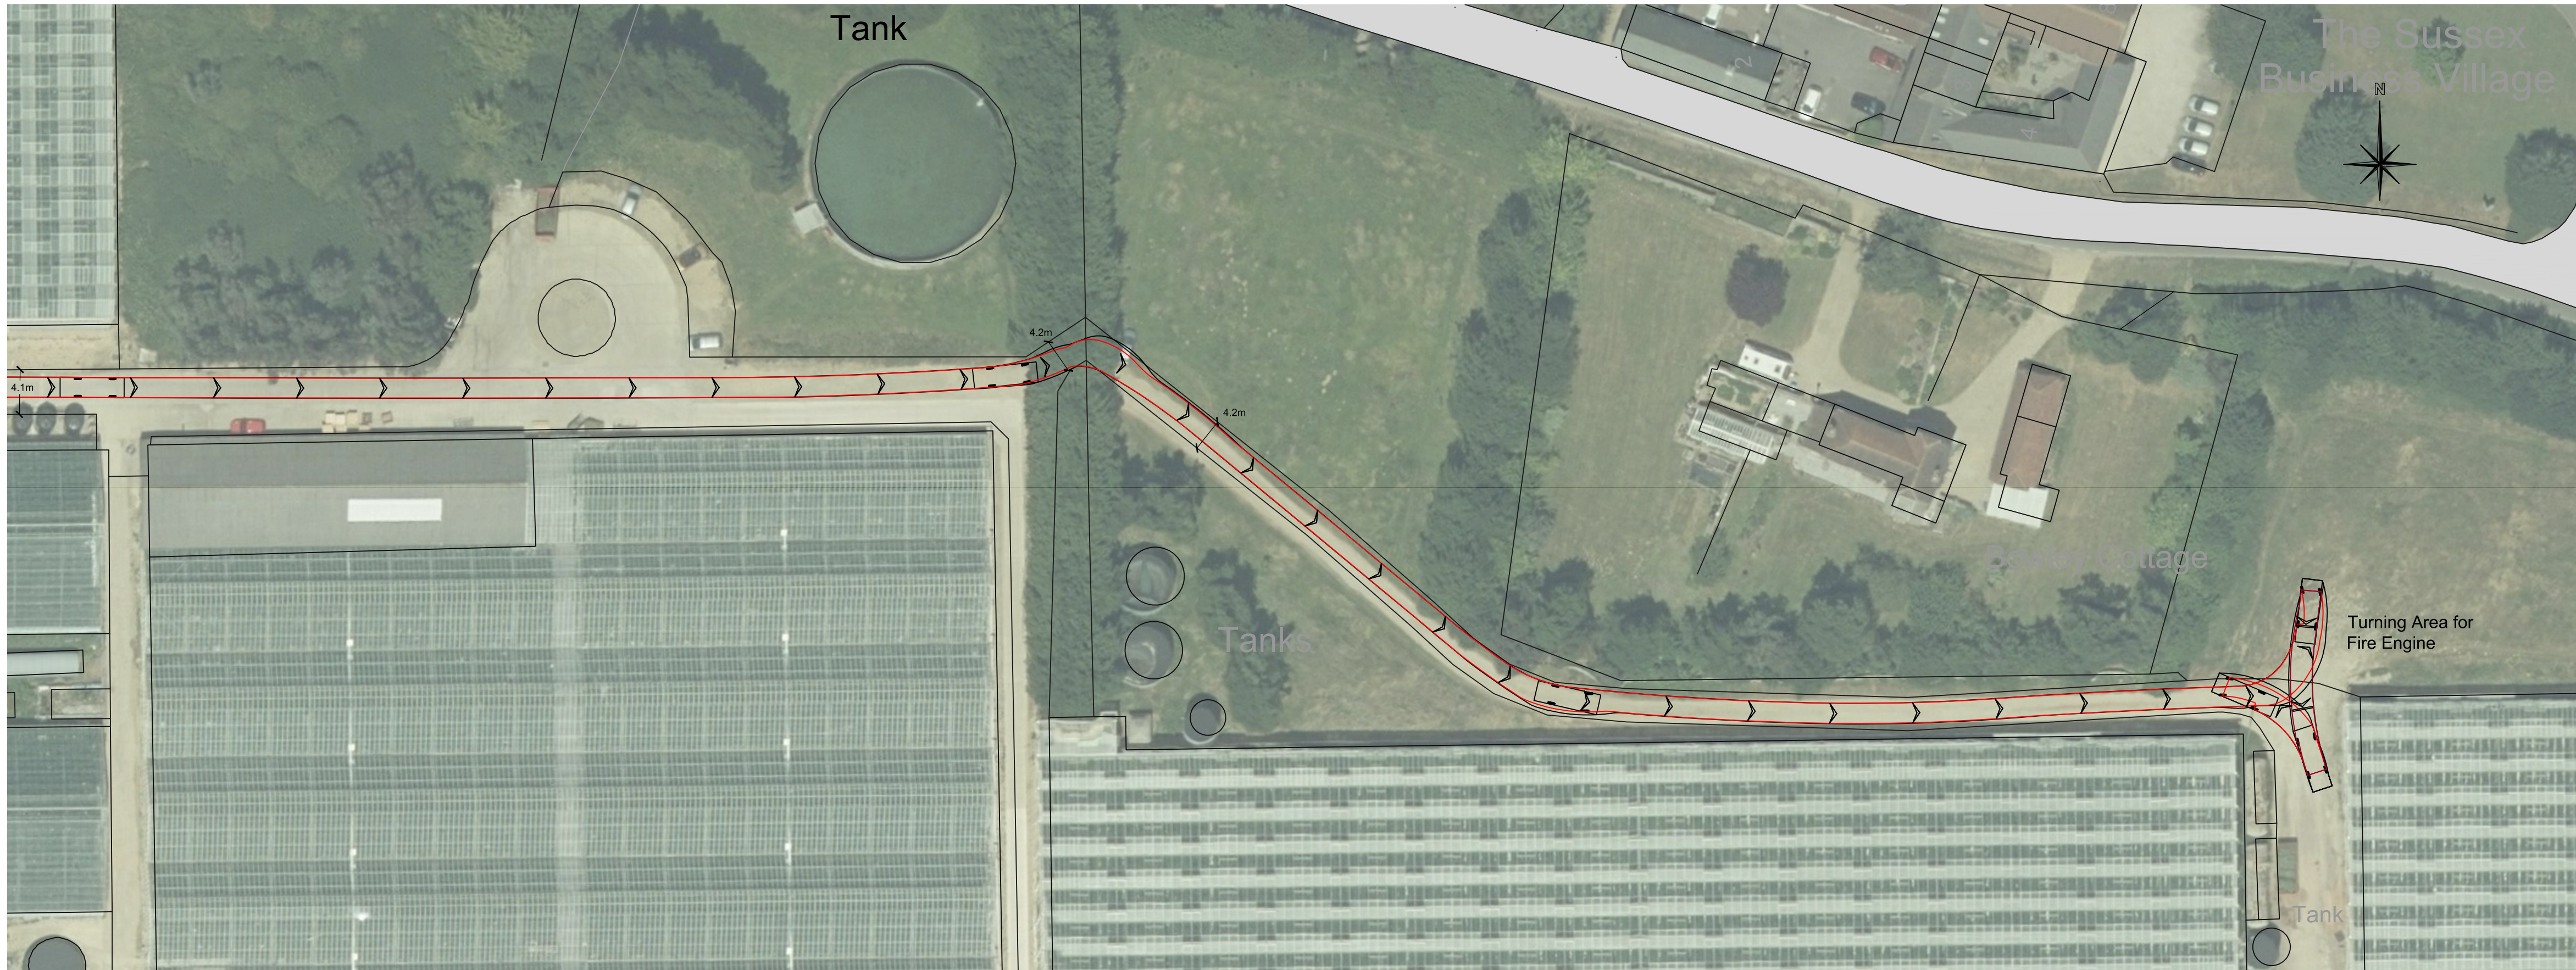

Fire Engine Swept Path - Part 2

0 5m 10m
Scale: 1:500

Do not scale from this drawing except for planning purposes only. All measurements to be checked on site prior to the commencement of works.

This drawing and any design therein is the intellectual property of R Elliott Associates Ltd and must not be reproduced, sold, transferred or used for any other purpose without the express written consent of R Elliott Associates Ltd.

© R Elliott Associates Ltd 2020

REA

CONSULTING STRUCTURAL
& CIVIL ENGINEERS

R Elliott Associates Ltd,
Dennett House, Brighton Road, Sway,
Lymington, Hampshire, SO41 6EB
01590 683175
info@rea-td.co.uk www.rea-td.co.uk

Client: Pollards Nursery
Barnham
West Sussex

Project: Permanent Siting of Temporary
Worker Accommodation

Drawing Title: Fire Engine Swept Path

Date: March 2021	Drawn By: AJNE
Scale: 1:500	Sheet Size: A1
Drawing Number: 7882 03	Rev:

Swept path plans based on OS Map supplemented with dimensions measured on site and background aerial imagery for context

Fire tender swept path based on: Dennis Sabre Fire Tender (LWB)
Overall length - 7.7m
Overall width - 2.4m