

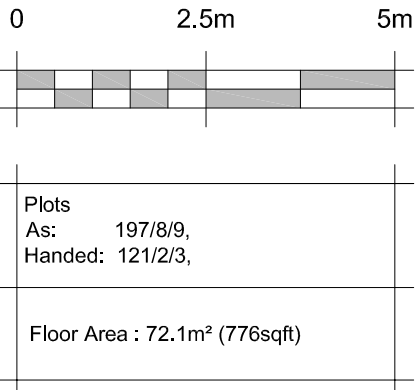
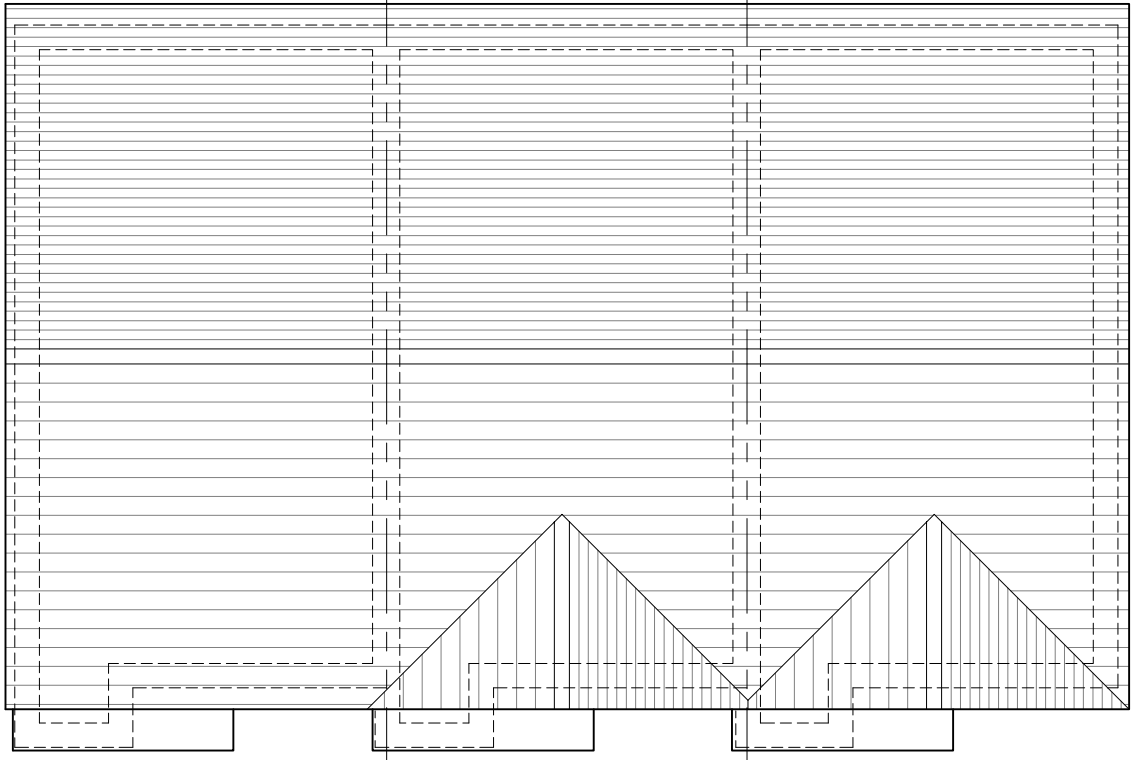
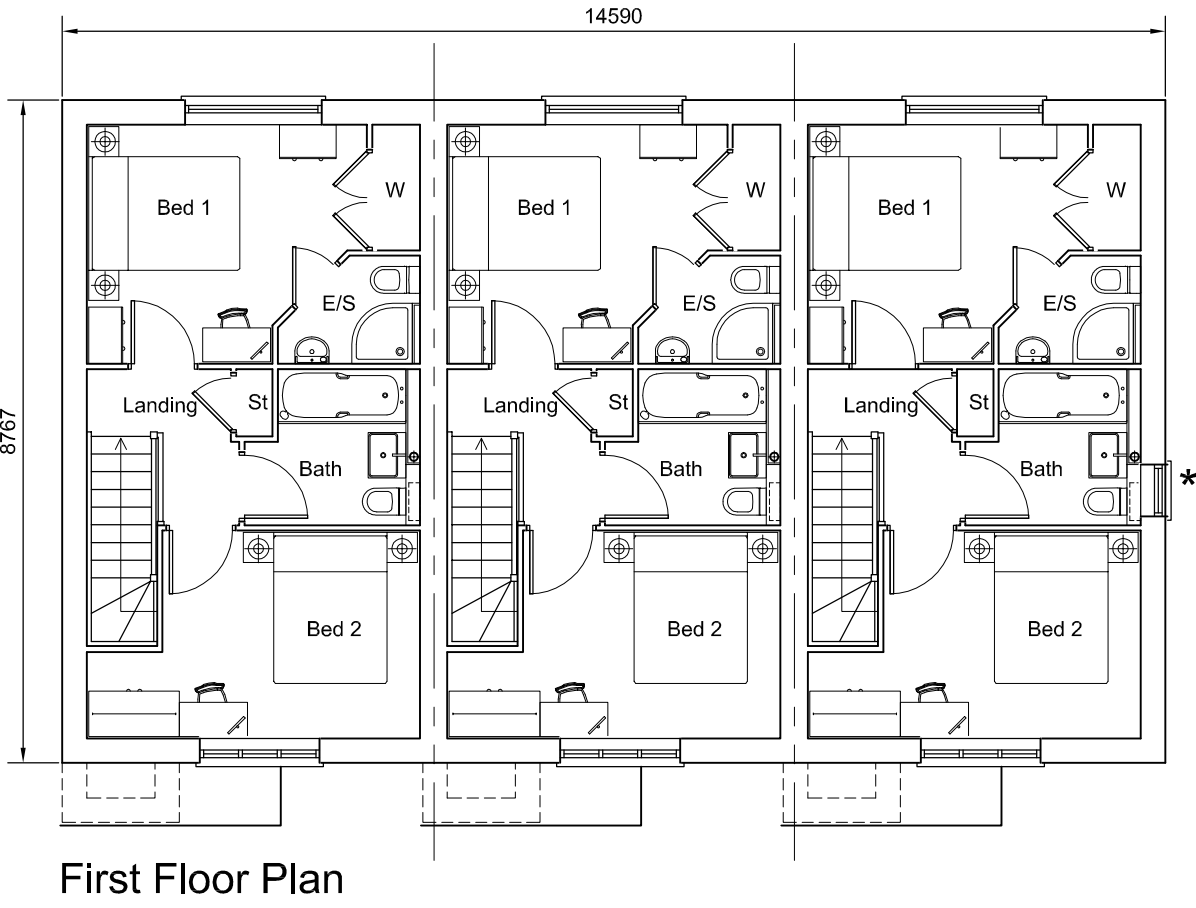
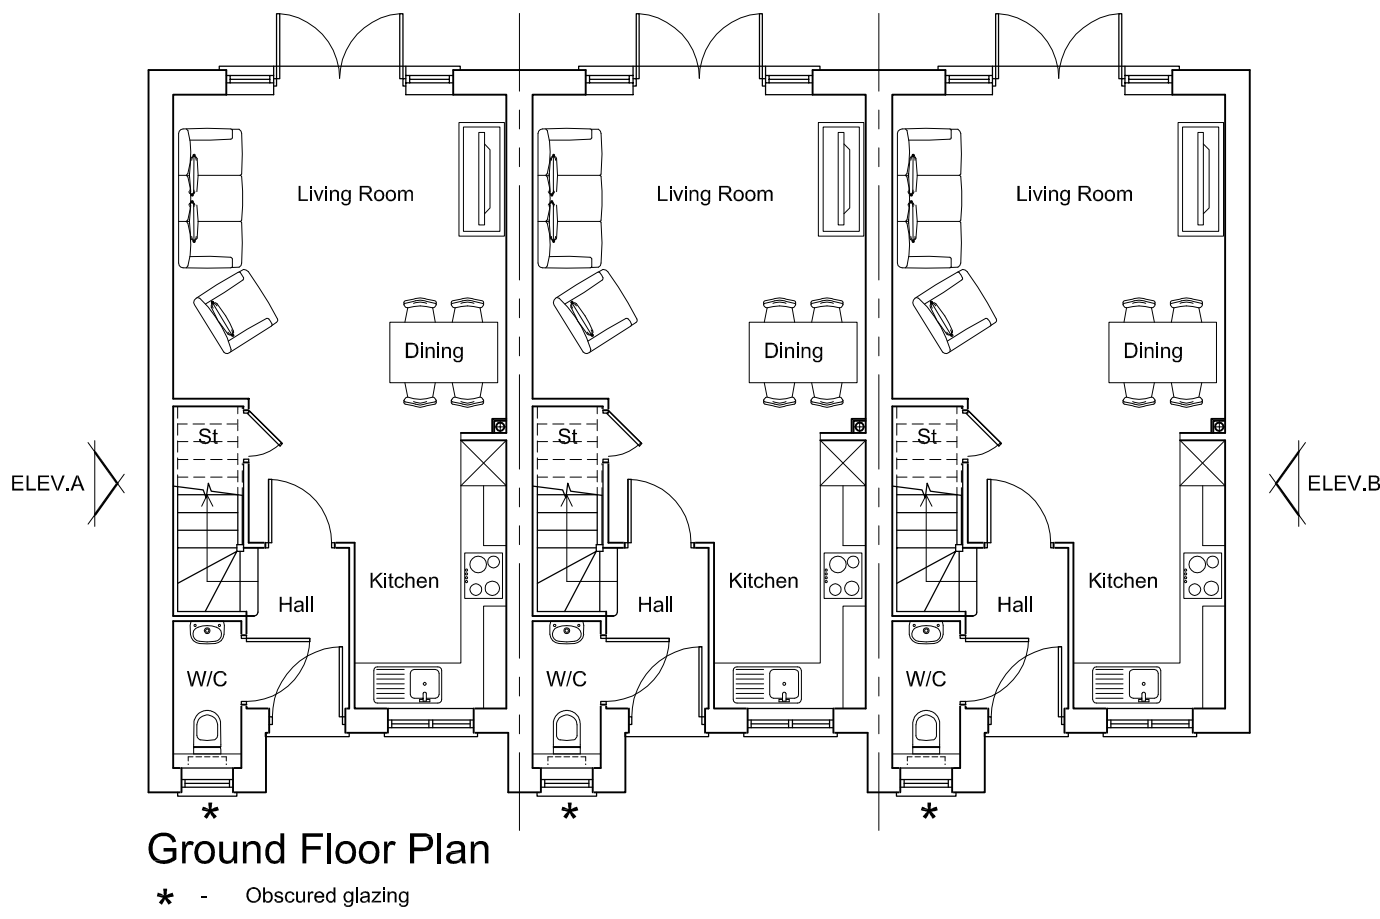




Floor Plan

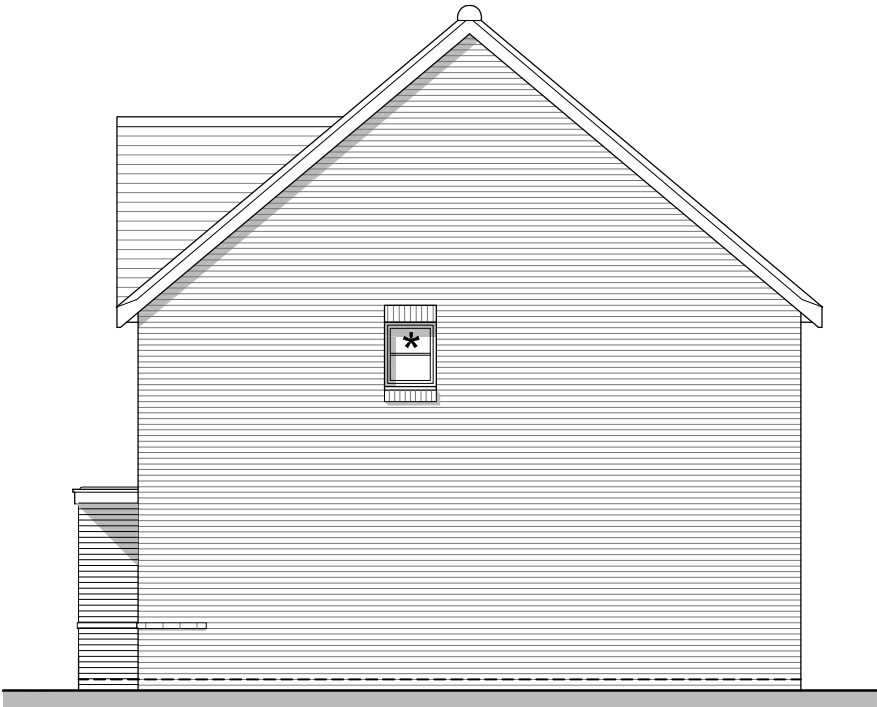

Drove Park

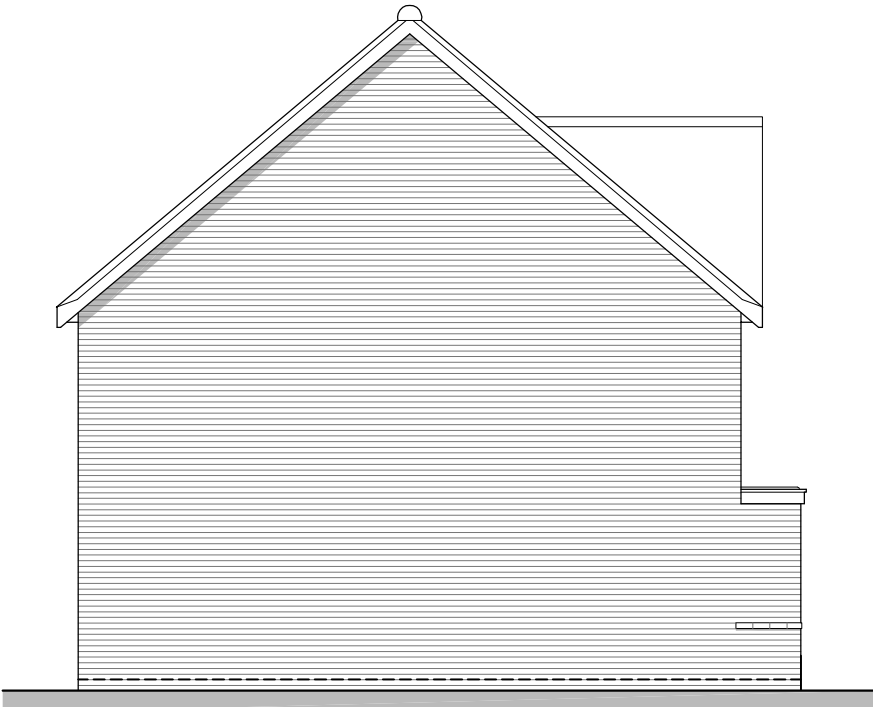

Lovey's

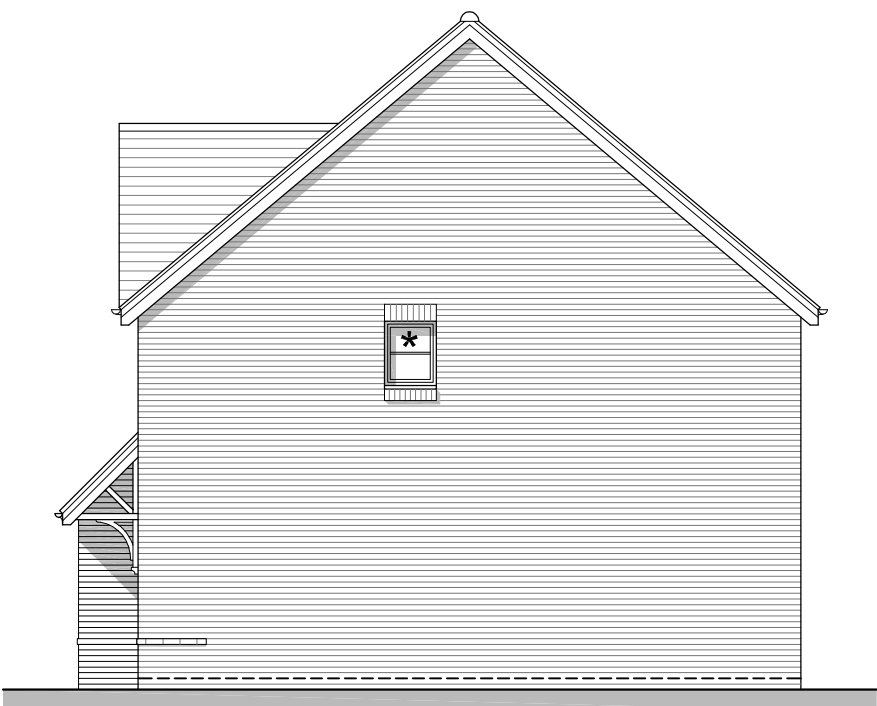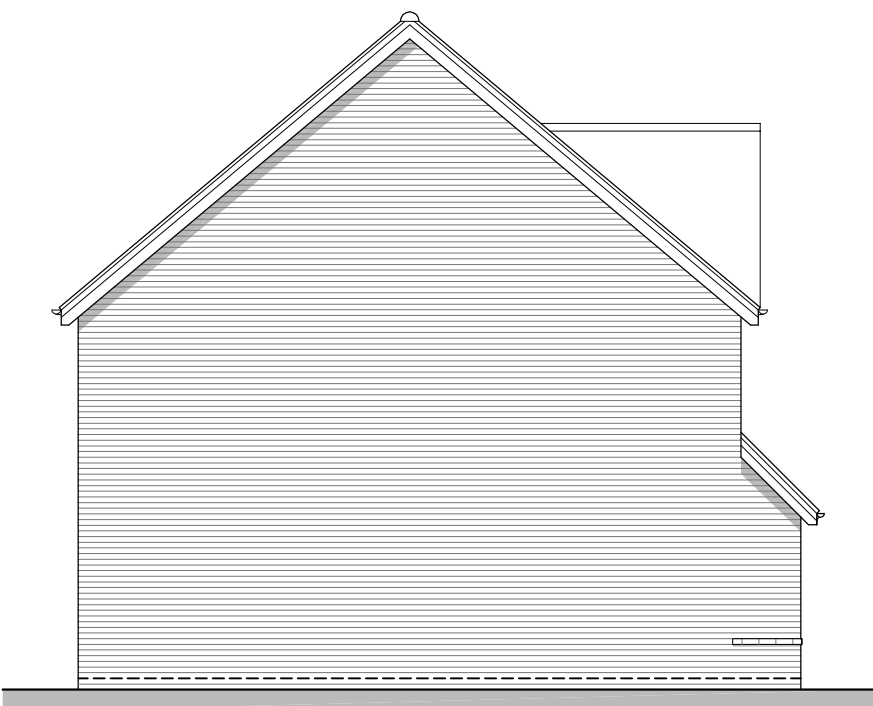

Planning

| REV. | DATE | REVISIONS: | BY | REV. | DATE | REVISIONS: | BY | STATUS: |
|------|------|------------|----|------|------|------------|----|---------|
|      |      |            |    |      |      |            |    |         |

|         |                              |          |                                               |
|---------|------------------------------|----------|-----------------------------------------------|
| CLIENT: | Bilsham Road Development LLP | PROJECT: | Land At Bilsham Road, Yapton                  |
| SCALE:  | 1:100 (A1 ORIGINAL)          | DRAWING: | 2B4P Type B - Terrace Full Plans & Elevations |
| DRAWN:  | RDB/GE                       | 19284    | P133                                          |
| DATE:   | Sep 2020                     |          | —                                             |



architecture planning masterplanning

Broadmede House, Farnham Business Park,  
Weydon Lane, Farnham, Surrey GU9 8QT.  
info@osparchitecture.com www.osparchitecture.com  
Tel: 01252 267878