



Floor Plan

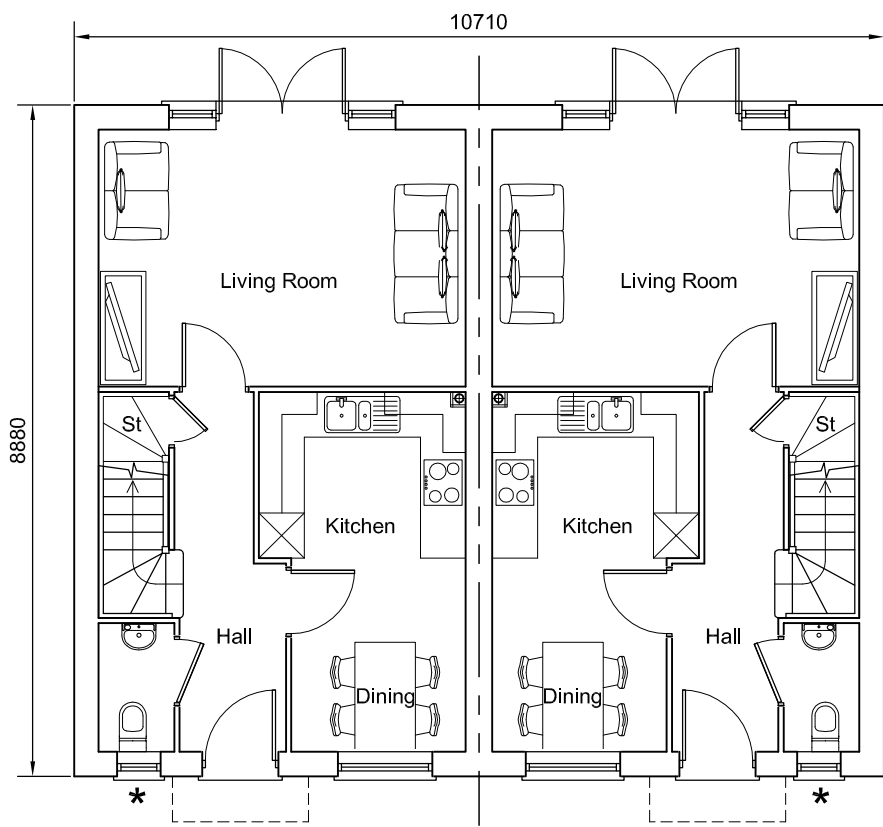


Ground Floor Plan
★ - Obscured glazing

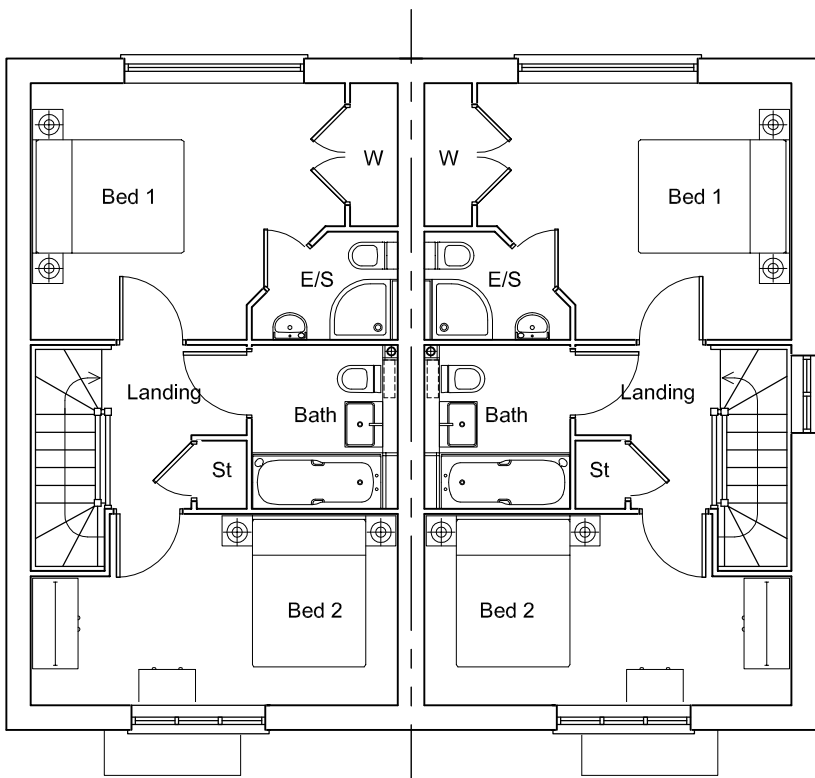


First Floor Plan



Roof Plan
Plots : 43/44,

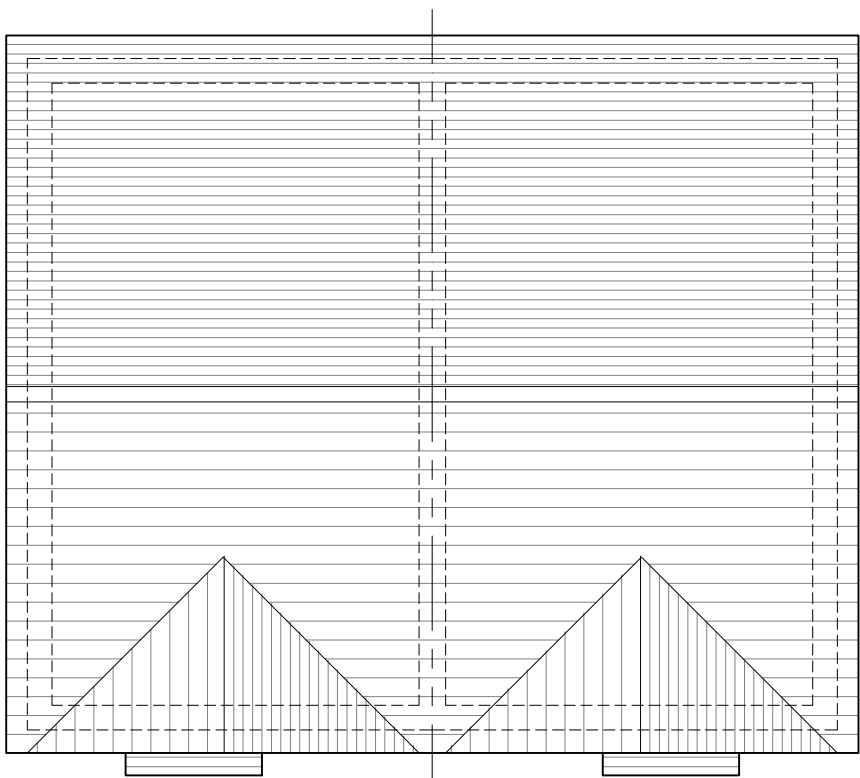

Roof Plan
Plots : 129/130, 131/132,

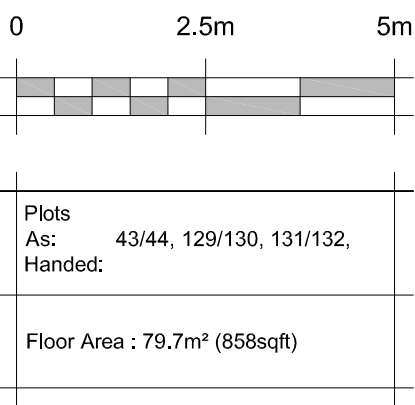


Bilsham



Front Elevation
Plots : 43/44,



Side Elevation A

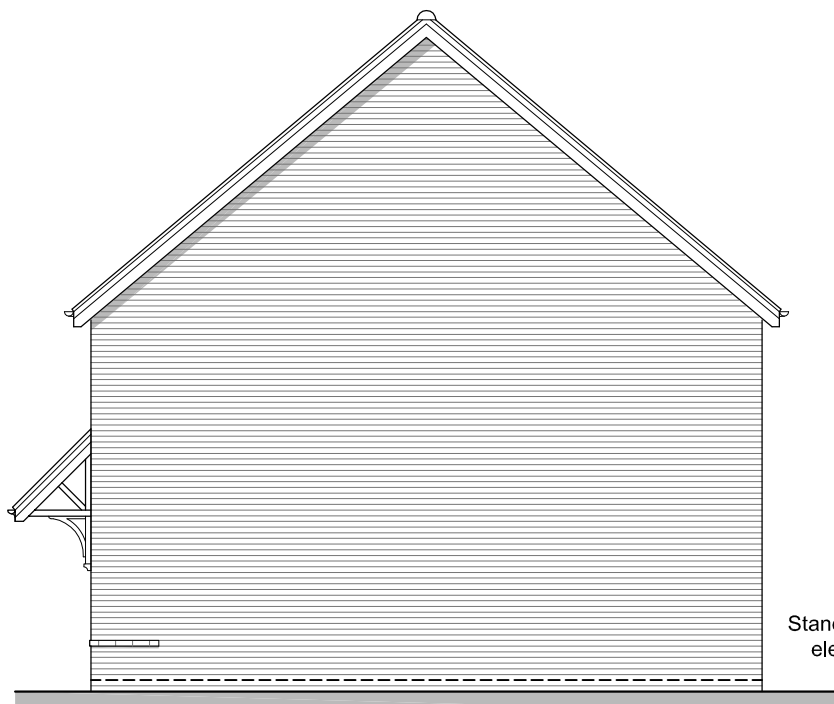

Side Elevation B



Rear Elevation

Lovey's



Front Elevation
Plots : 129/130, 131/132,



Side Elevation A



Side Elevation B



Rear Elevation

REV.	DATE	REVISIONS:	BY	REV.	DATE	REVISIONS:	BY	REV.	DATE	REVISIONS:	BY	STATUS:

Planning

CLIENT:	Bilsham Road Development LLP	PROJECT:	Land At Bilsham Road, Yapton
SCALE:	1:100 (A1 ORIGINAL)	DRAWING:	2B4P Type C - Semi Full Plans & Elevations
DRAWN:	RDB/SA	19284	P134
DATE:	Sep 2020		—



architecture planning masterplanning

Broadmede House, Farnham Business Park,
Weydon Lane, Farnham, Surrey GU9 8QT.
info@osparchitecture.com www.osparchitecture.com
Tel: 01252 267878