

Bilsham



Front Elevation




Side Elevation A



Rear Elevation



Side Elevation B

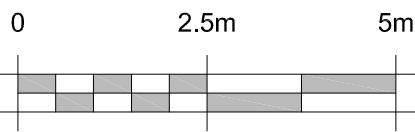


Plots
As: 58-60
Handed:

Floor Area : 88.4m² (951sqft)

Drove Park



Front Elevation

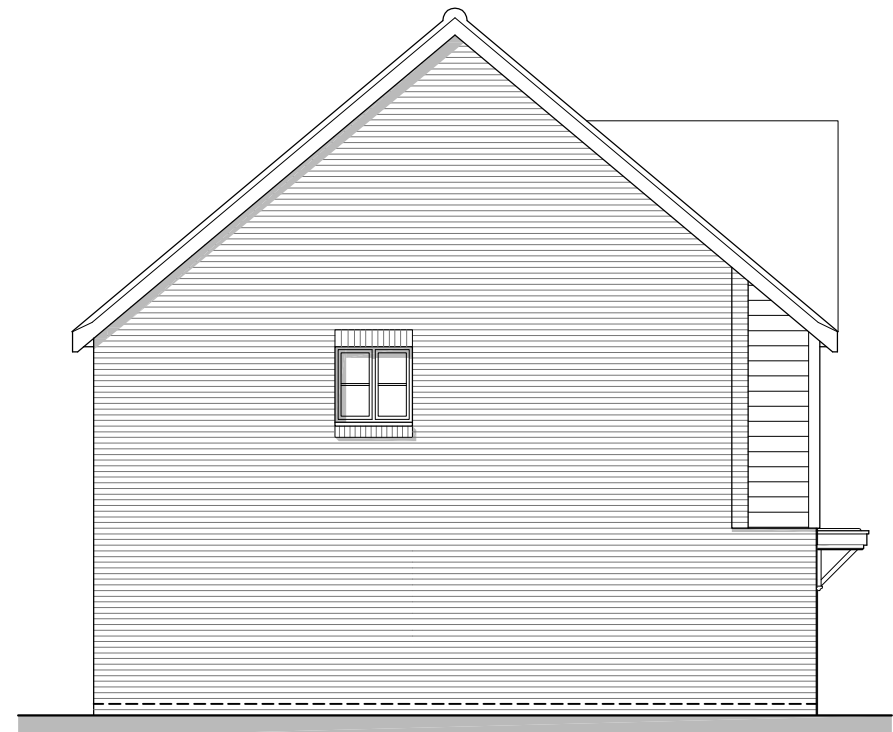

Side Elevation A



Rear Elevation



Side Elevation B


Plots
As: 138-140

Floor Area : 88.4m² (951sqft)

Drove Park



Front Elevation

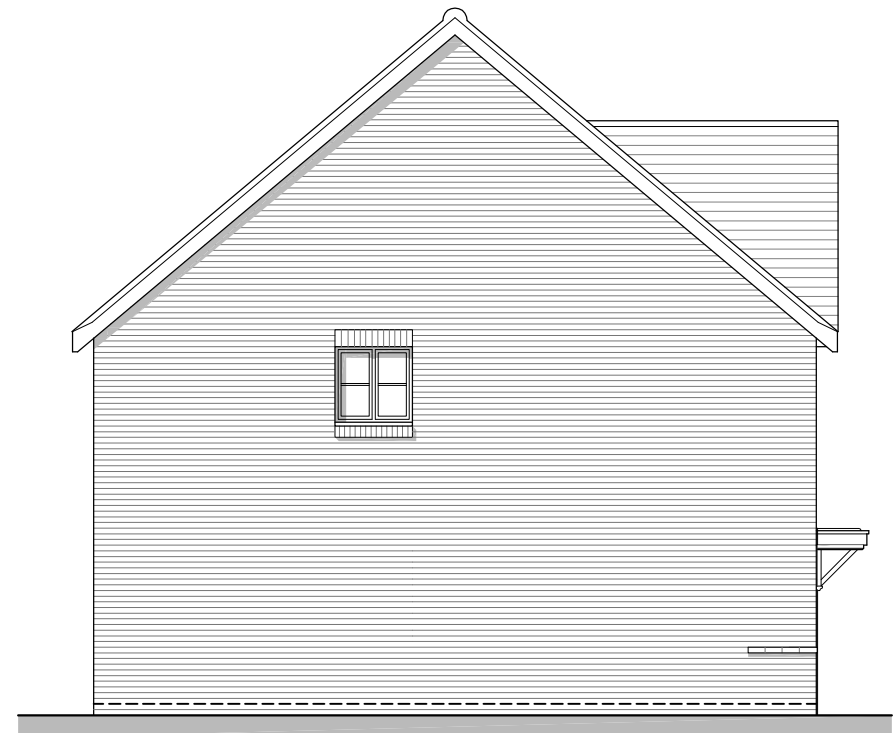

Side Elevation A



Rear Elevation



Side Elevation B

Plots
As: 215-217

Floor Area : 88.4m² (951sqft)

Lovey's



Front Elevation



Side Elevation A



Rear Elevation



Side Elevation B

Plots
As: 83-85

Floor Area : 88.4m² (951sqft)

REV.	DATE	REVISIONS:	BY	REV.	DATE	REVISIONS:	BY	REV.	DATE	REVISIONS:	BY	STATUS:

Planning

CLIENT:	Bilsham Road Development LLP	PROJECT:	Bilsham Road Yapton
SCALE:	1:100 (A1 ORIGINAL)	DRAWING:	3BSP Type A Full Plans & Elevations
DRAWN:	GE	19284	P139
DATE:	01/09/20		—

architecture planning masterplanning

Broadmede House, Farnham Business Park,
Weydon Lane, Farnham, Surrey GU9 8QT.
info@osparchitecture.com www.osparchitecture.com
Tel: 01252 267878