



Floor Plan

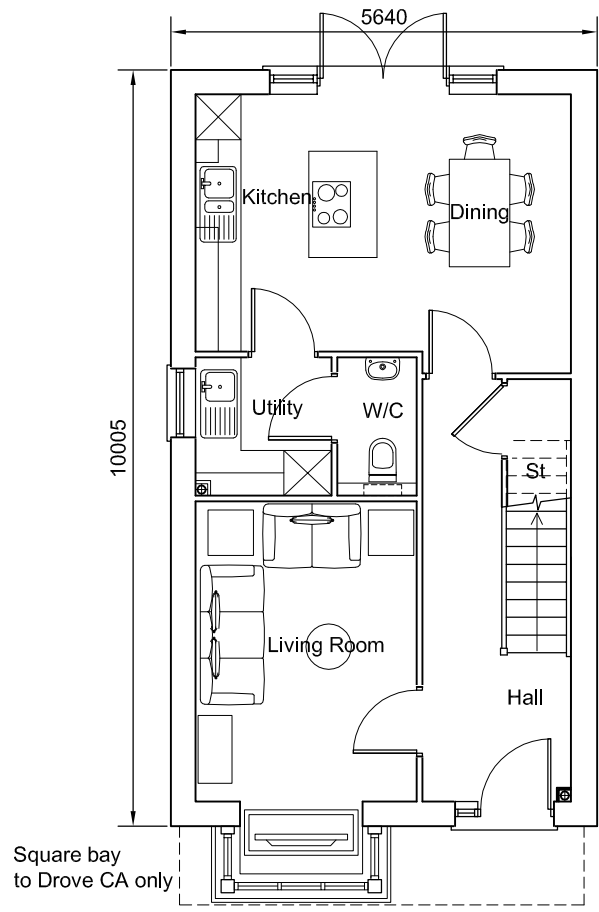


Ground Floor Plan
★ - Obscured glazing
Plots: 178, 179

ELEV.A

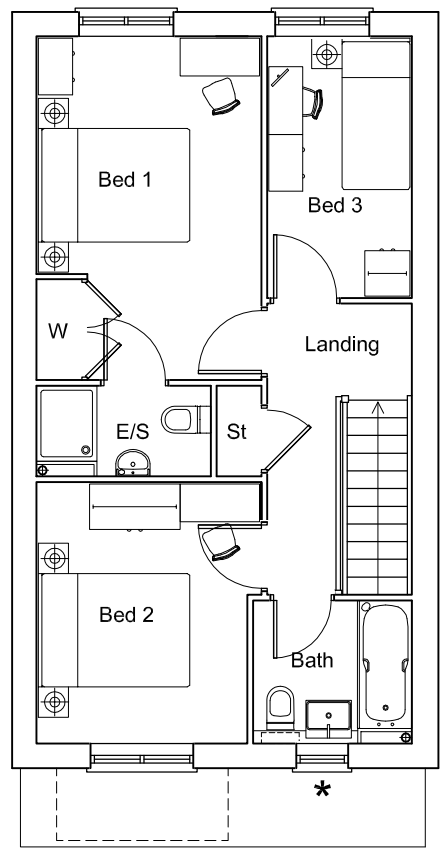


First Floor Plan
Plots: 178, 179

ELEV.B

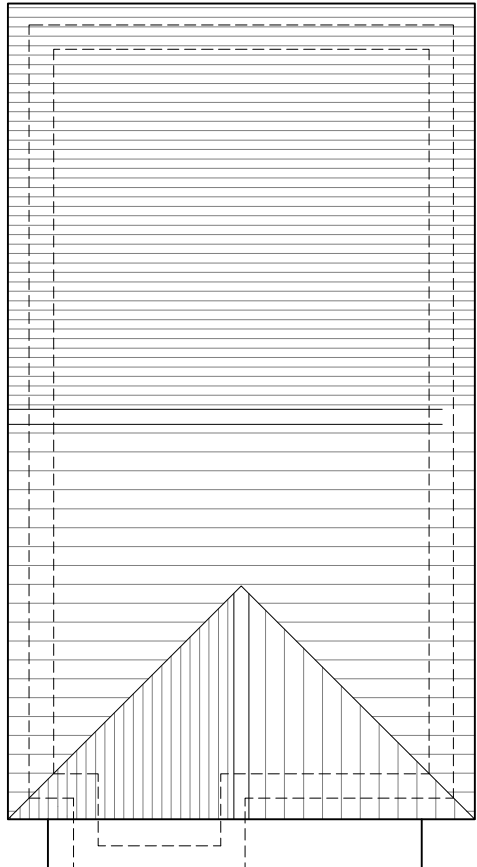


Roof Plan
Plots: 178, 179

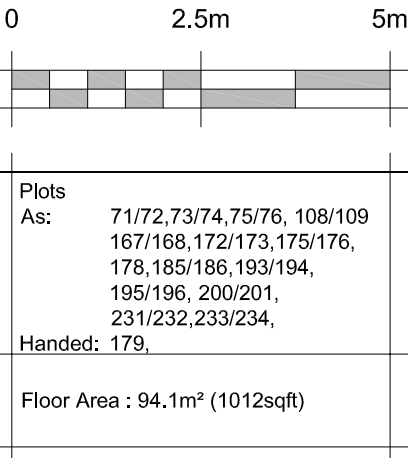


Floor Plan

Side windows to plots 71, 72, 73, 108, 109, 167, 168, 172, 173, 178, 179, 185, 186, 193, 194, 195, 196, 200, 201, 231, 232, 233, 234.

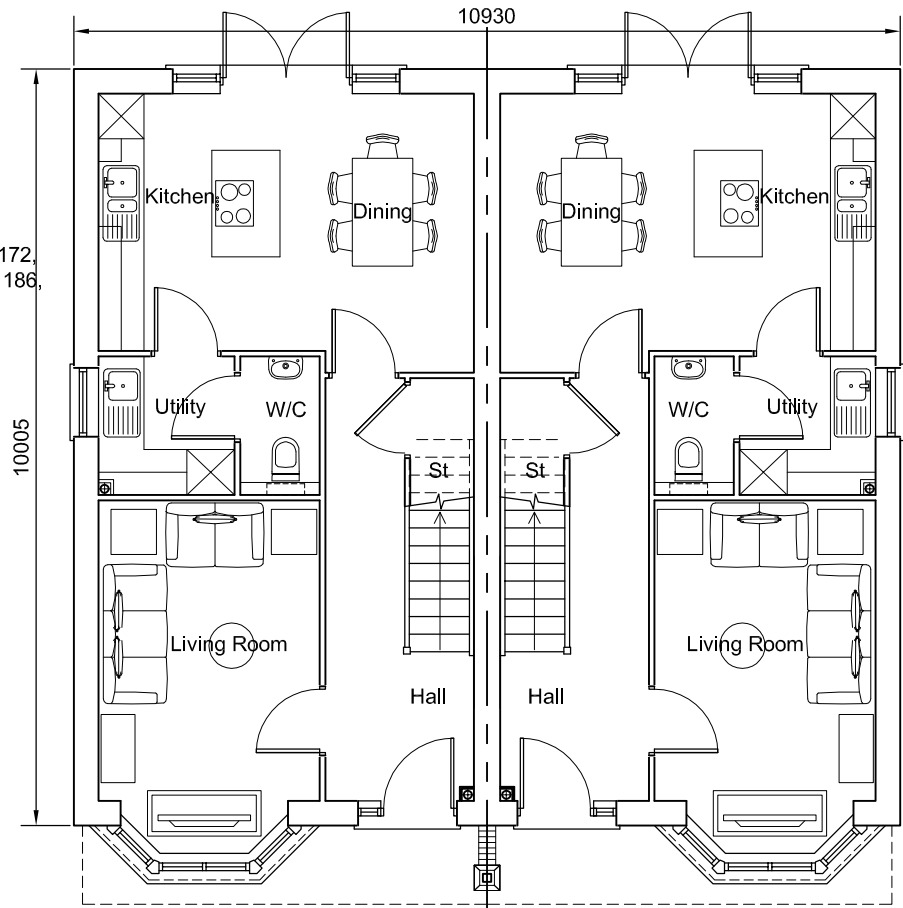


Ground Floor Plan
★ - Obscured glazing

ELEV.A

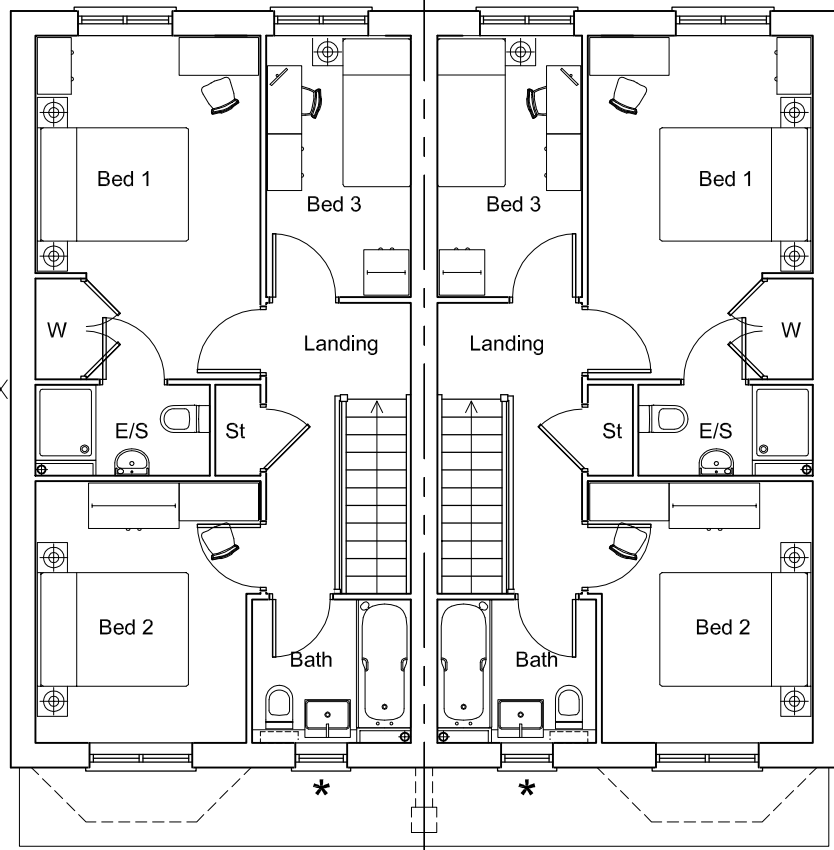


First Floor Plan
★ - Obscured glazing


ELEV.B

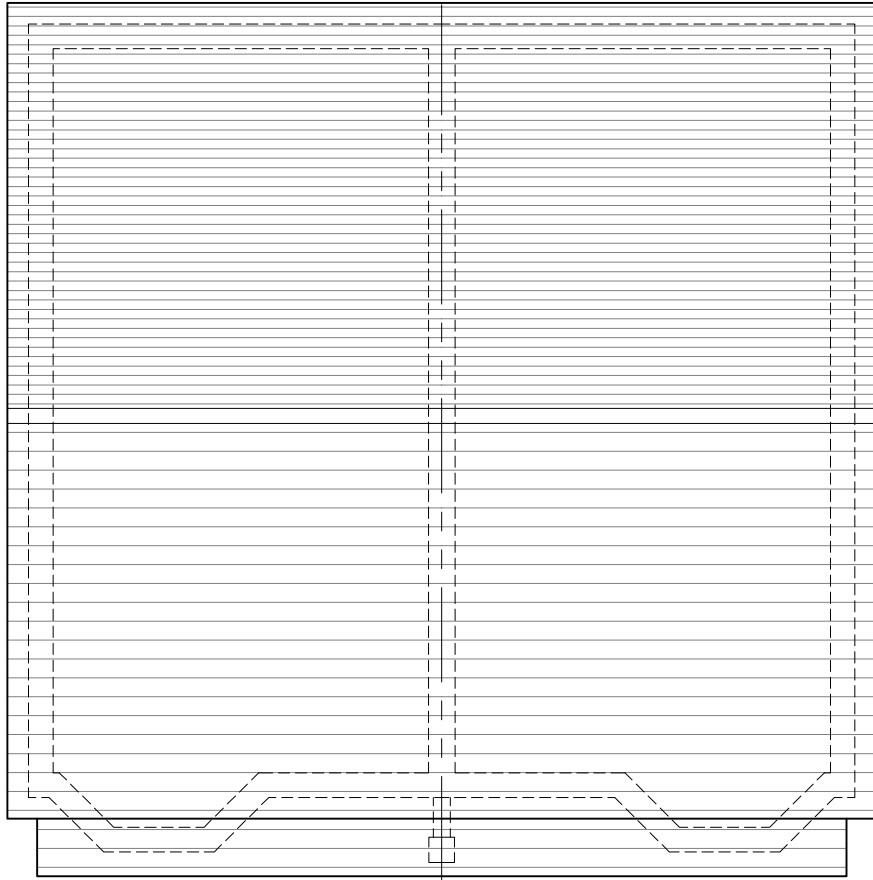

Roof Plan
Plots : 1/2

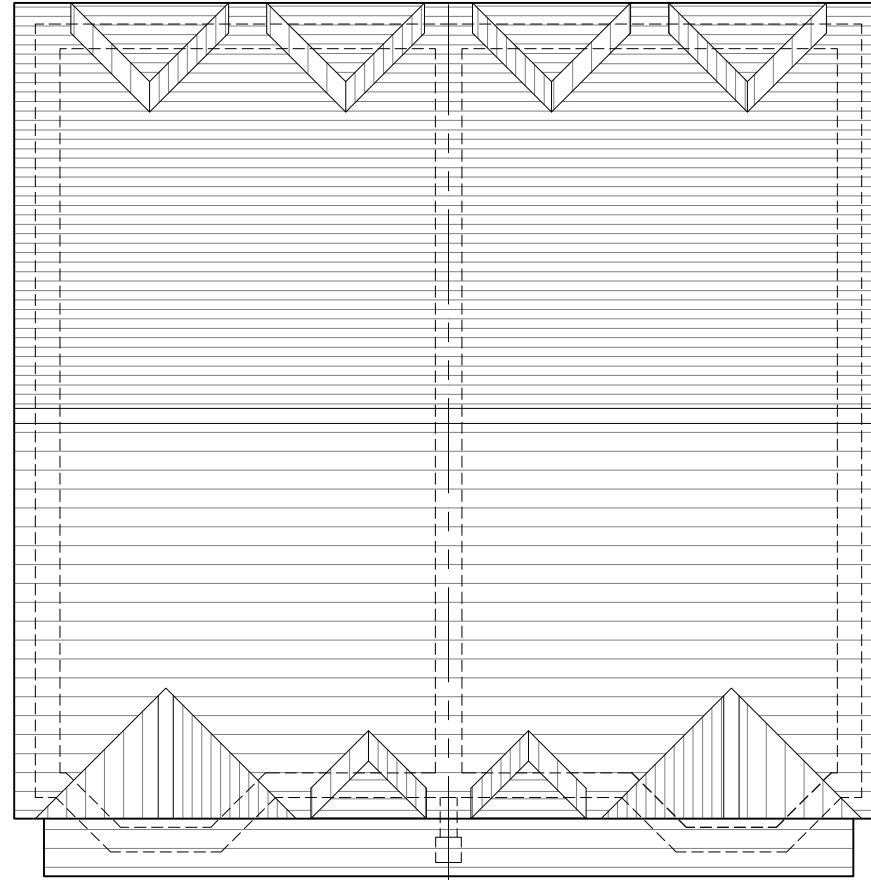


Roof Plan
Plots : 72/73, 74/75,

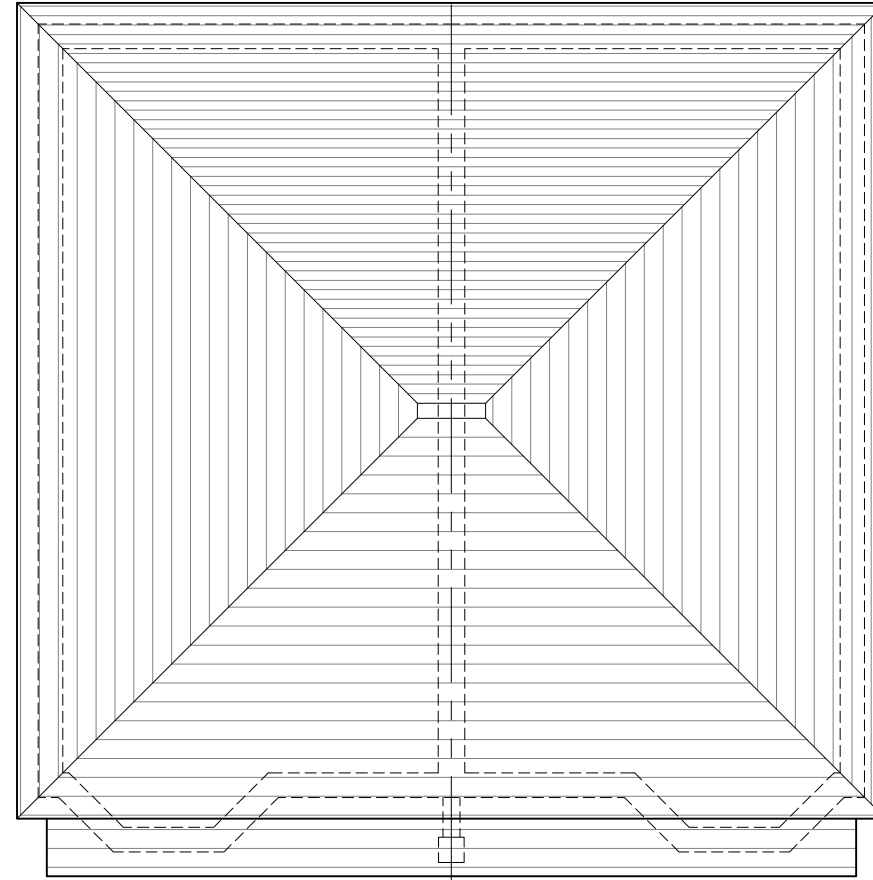

Roof Plan
Plots : 92/93,

Drove Park

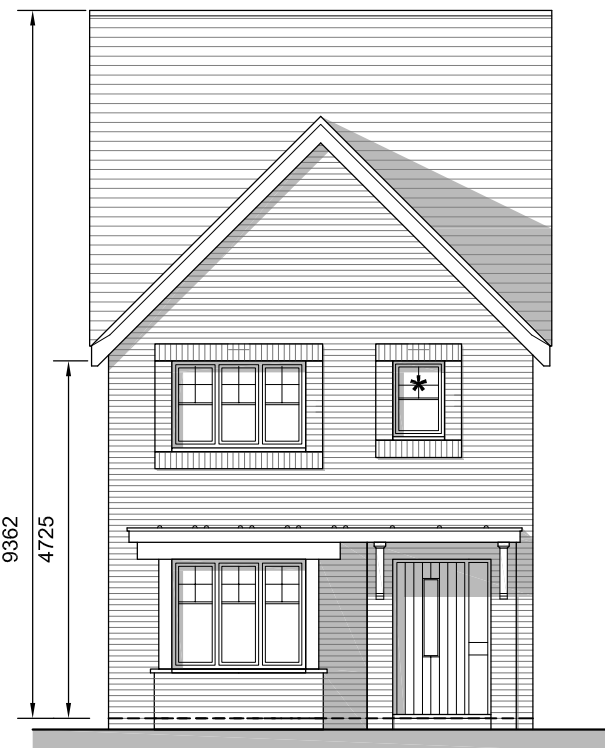

Front Elevation ★ - Obscured glazing
Plots: 178, 179

Side elevation additional detail added



Side Elevation A



Rear Elevation



Side Elevation B

Standard side elevation

Lovey's



Front Elevation ★ - Obscured glazing
Plots: 73 - 76


Side elevation additional detail added



Side Elevation A



Rear Elevation

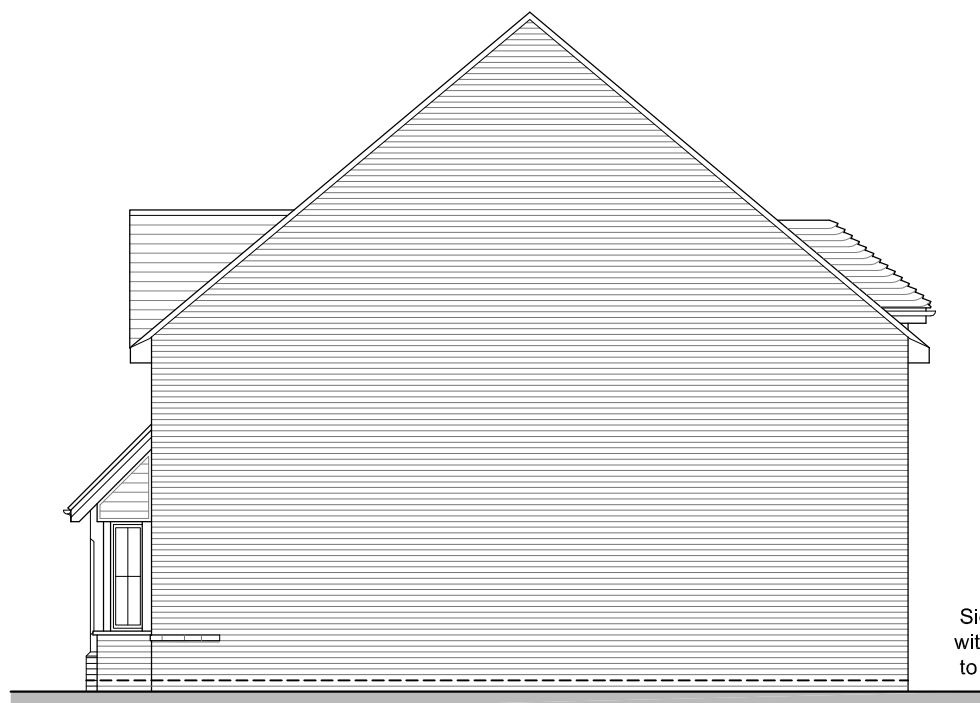

Side Elevation B

Side elevation without window to plots 74, 75

REV.	DATE	REVISIONS:	BY	REV.	DATE	REVISIONS:	BY	STATUS:

Planning

CLIENT:	Bilsham Road Development LLP	PROJECT:	Bilsham Road Yapton
SCALE:	1:100 (A1 ORIGINAL)	DRAWING:	3B5P Type B - Detach & Semi Full Plans & Elevations
DRAWN:	GE	19284	P140
DATE:	01/09/20		A

