




Floor Plan

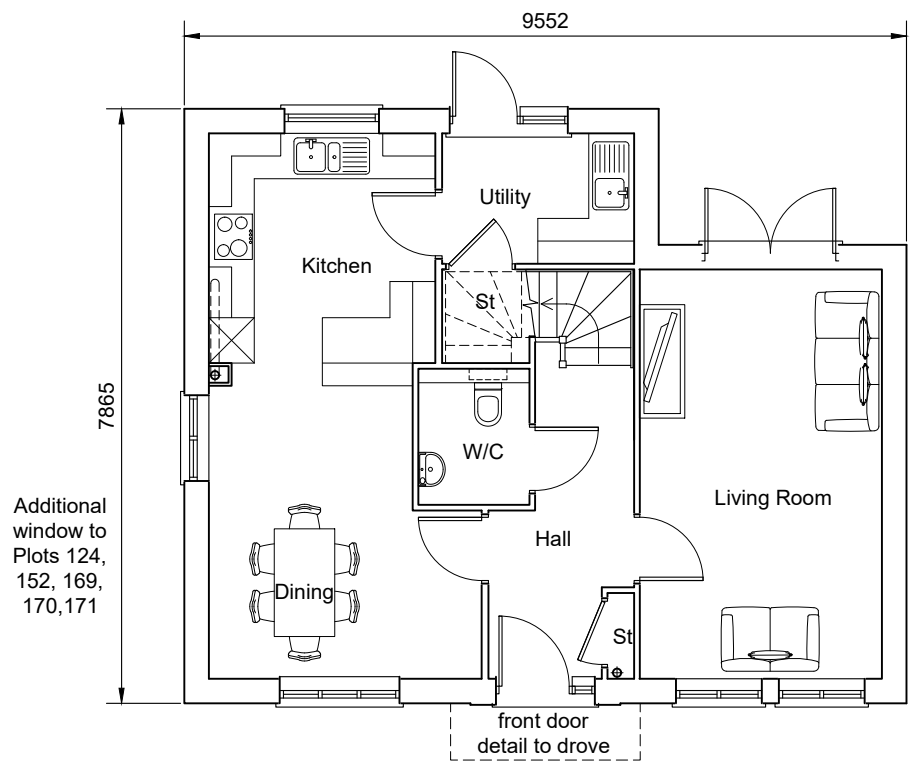


Ground Floor Plan
★ - Obscured glazing

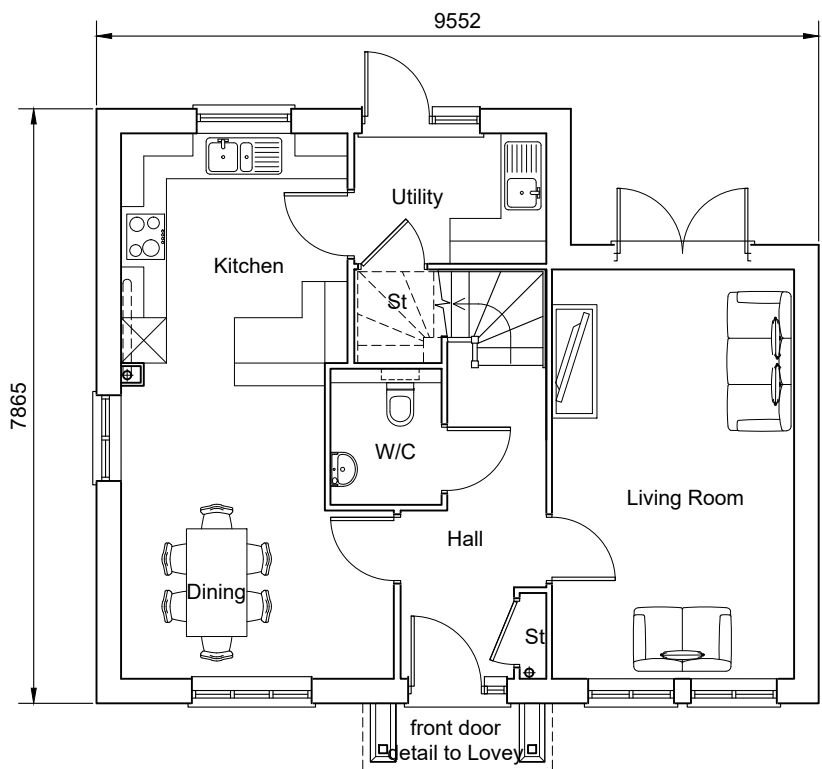


Ground Floor Plan
★ - Obscured glazing

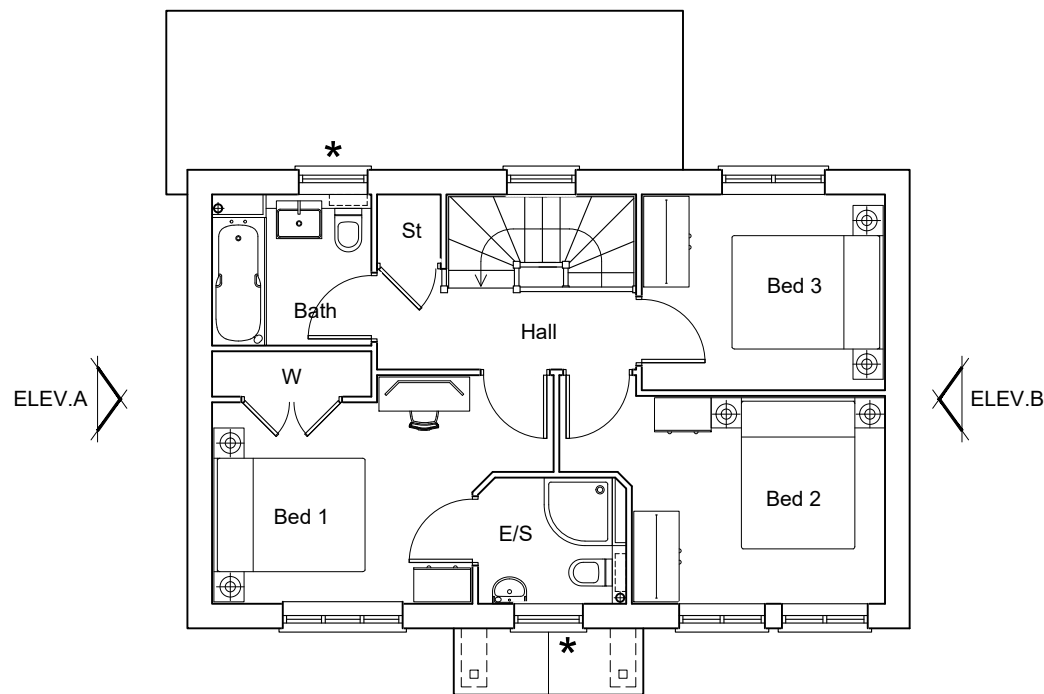


First Floor Plan

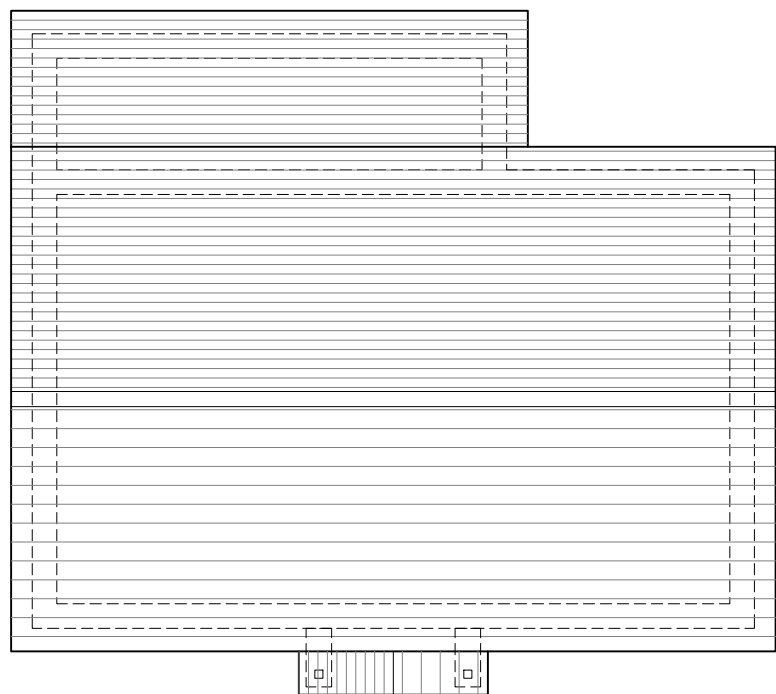

Roof Plan
Plots : 119, 124, 125, 120,

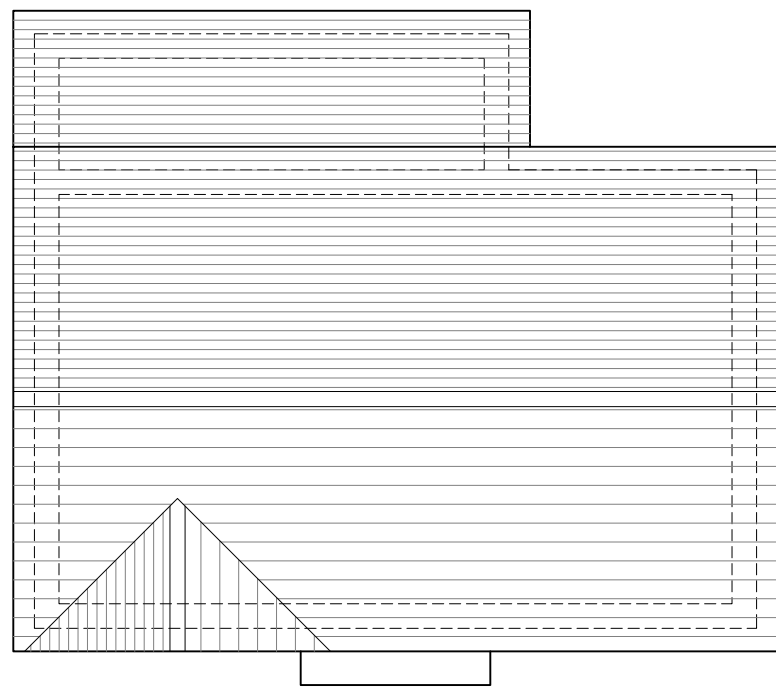


Roof Plan
Plots : 152, 169, 170, 171, 221, 222, 223

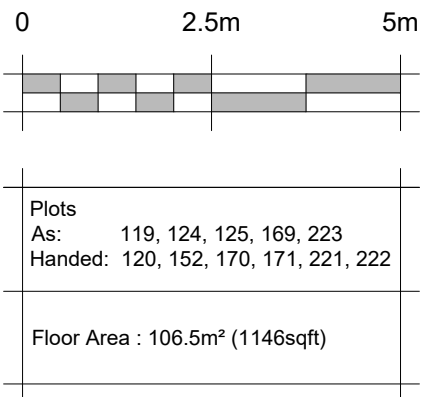


Drove Park



Front Elevation
Painted brick for plots 222 & 223
Plots 152, 169, 170, 221,

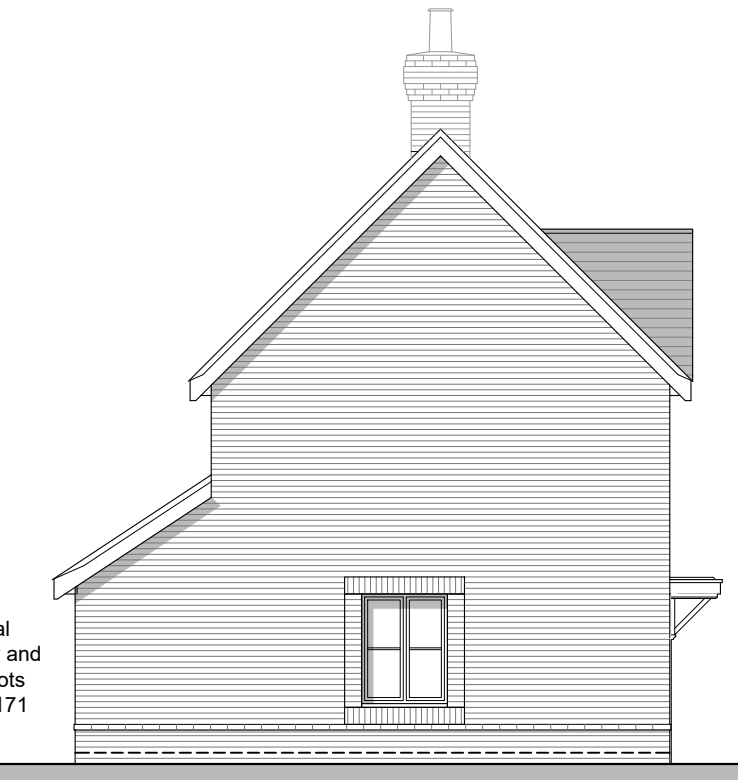

Side Elevation A

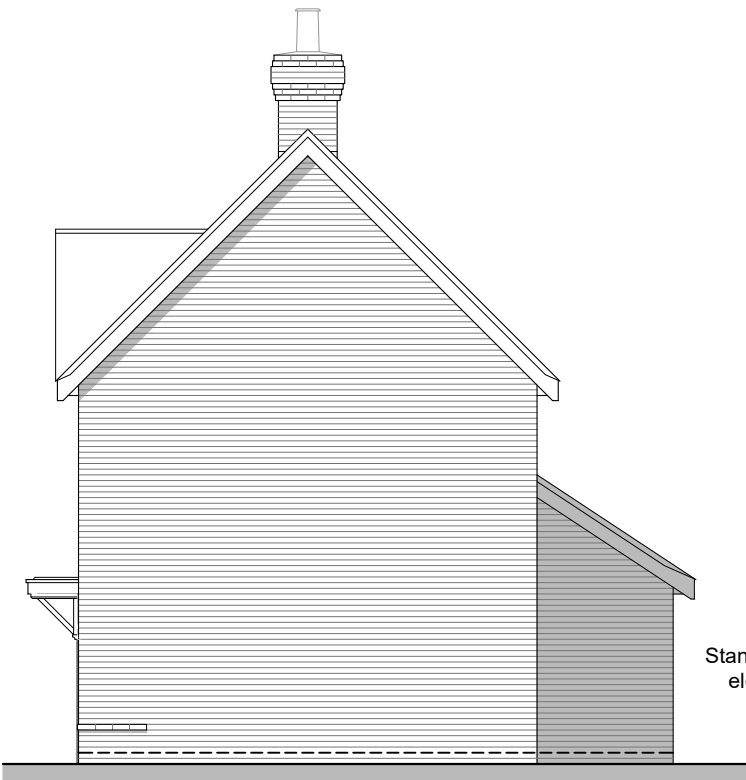

Side Elevation B



Rear Elevation



Front Elevation
Plots : 171




Side Elevation A
(Side Elevation B Mirrored - window not applicable)


Lovey's



Front Elevation
Plots 119, 120, 125

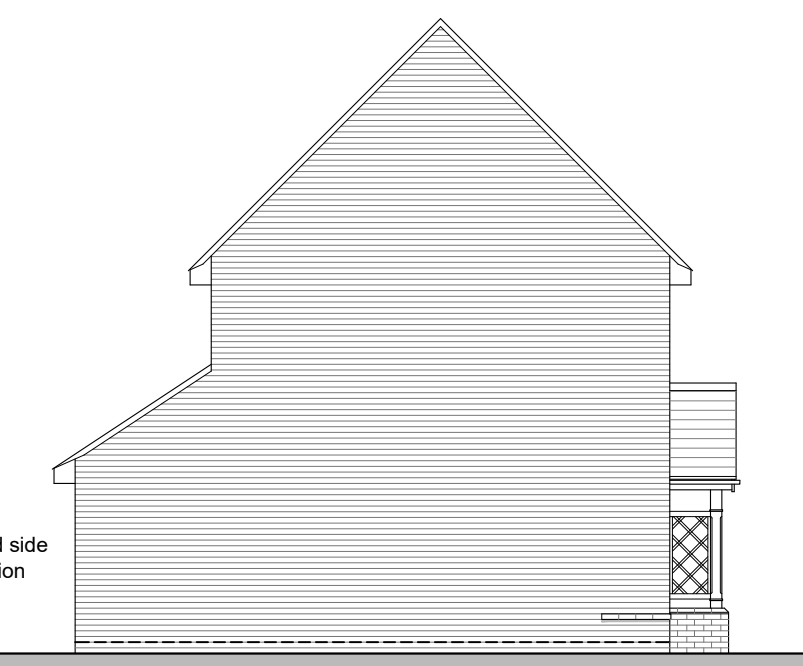

Side Elevation A

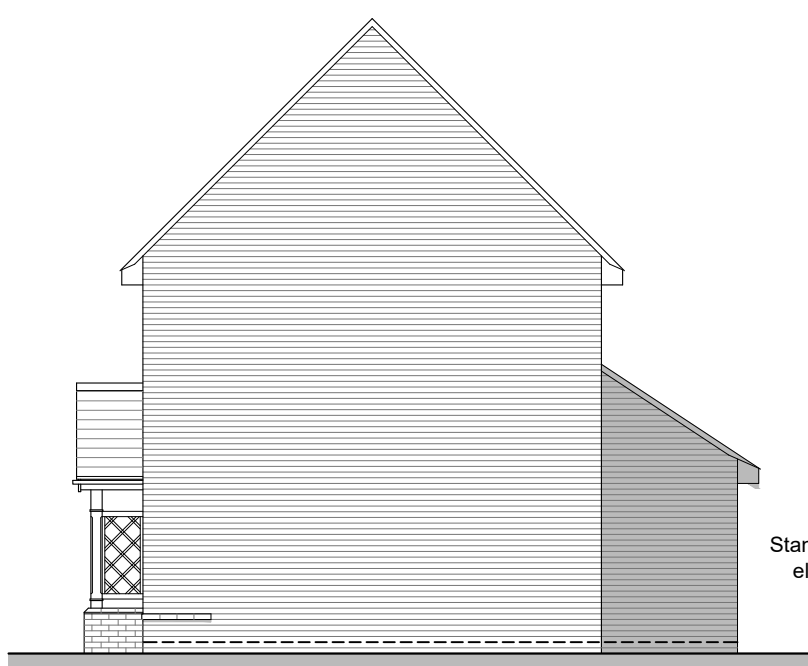

Side Elevation B




Rear Elevation


Lovey's



Front Elevation
Plots 124

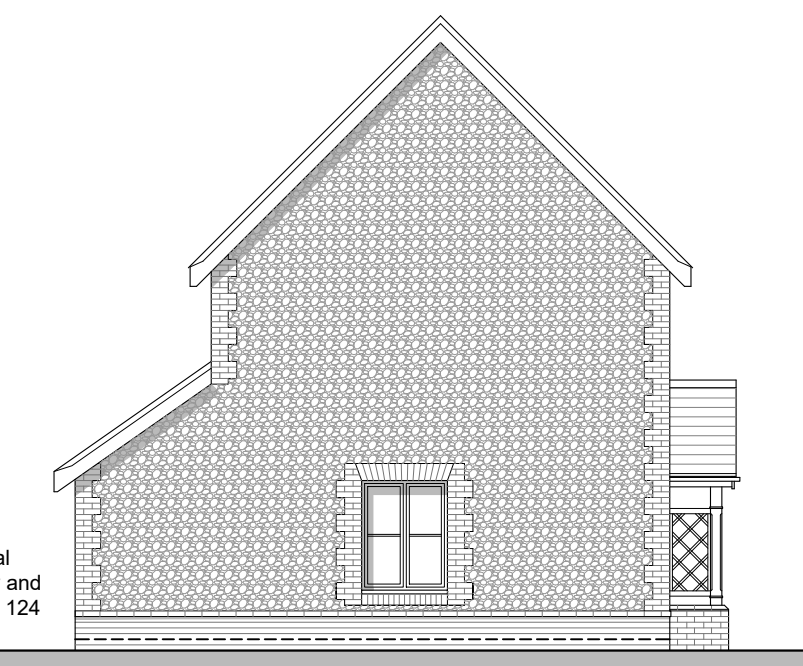

Side Elevation A

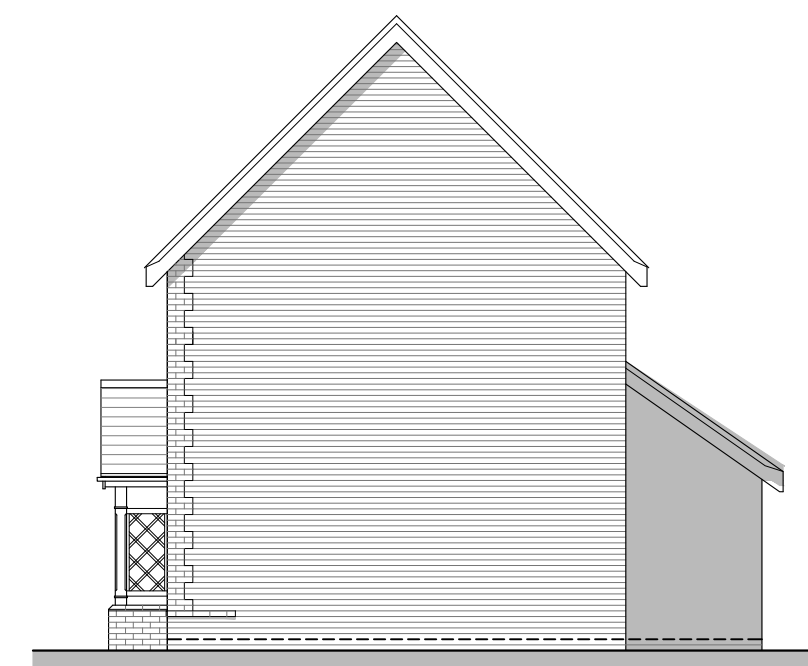

Side Elevation B



Rear Elevation

REV.	DATE	REVISIONS:	BY	REV.	DATE	REVISIONS:	BY	REV.	DATE	REVISIONS:	BY	STATUS:

Planning

CLIENT:	Bilsham Road Development LLP	PROJECT:	Land At Bilsham Road, Yapton
SCALE:	1:100 (A1 ORIGINAL)	DRAWING:	3B6P Type C - Detach Full Plans & Elevations
DRAWN:	RDB/SA	19284	P142
DATE:	Sep 2020		—



architecture planning masterplanning

Broadmede House, Farnham Business Park,
Weydon Lane, Farnham, Surrey GU9 8QT.
info@osparchitecture.com www.osparchitecture.com
Tel: 01252 267878