

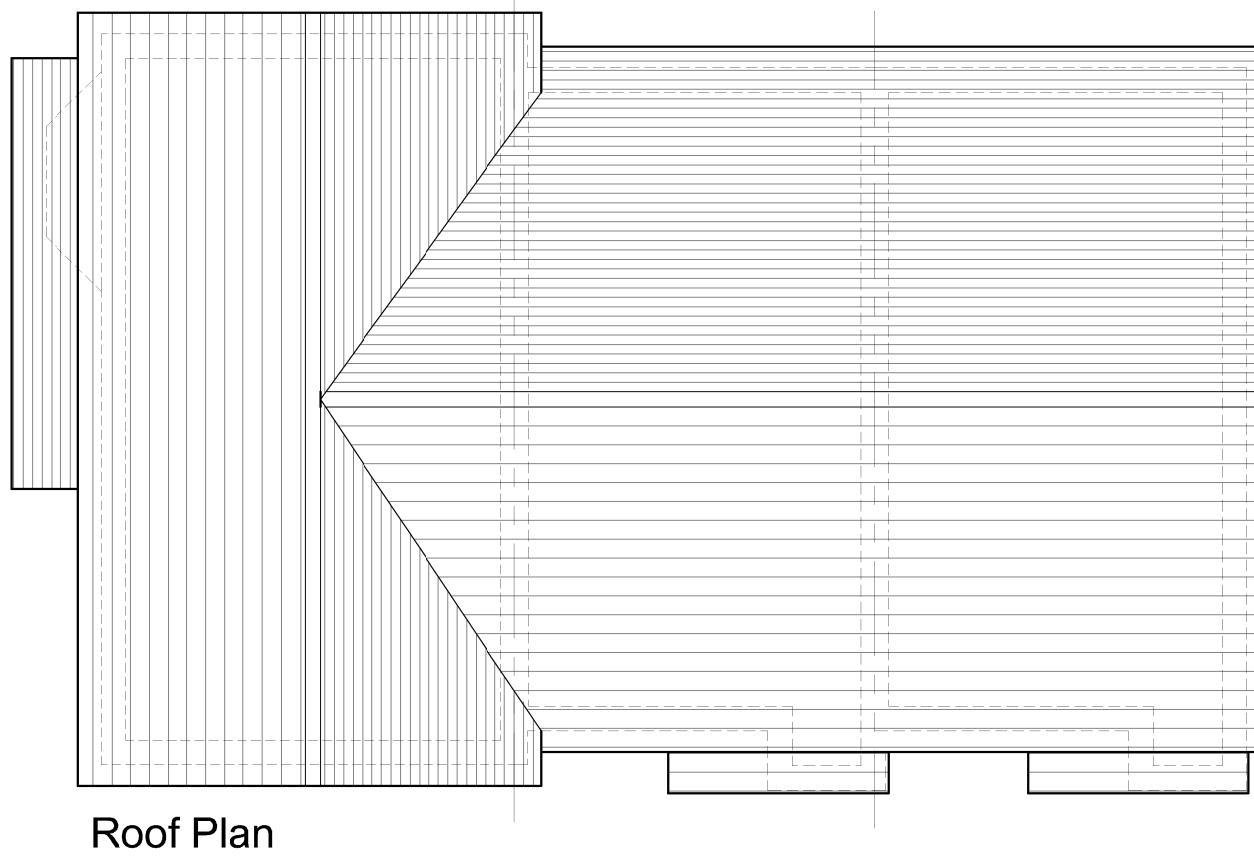


Floor Plan

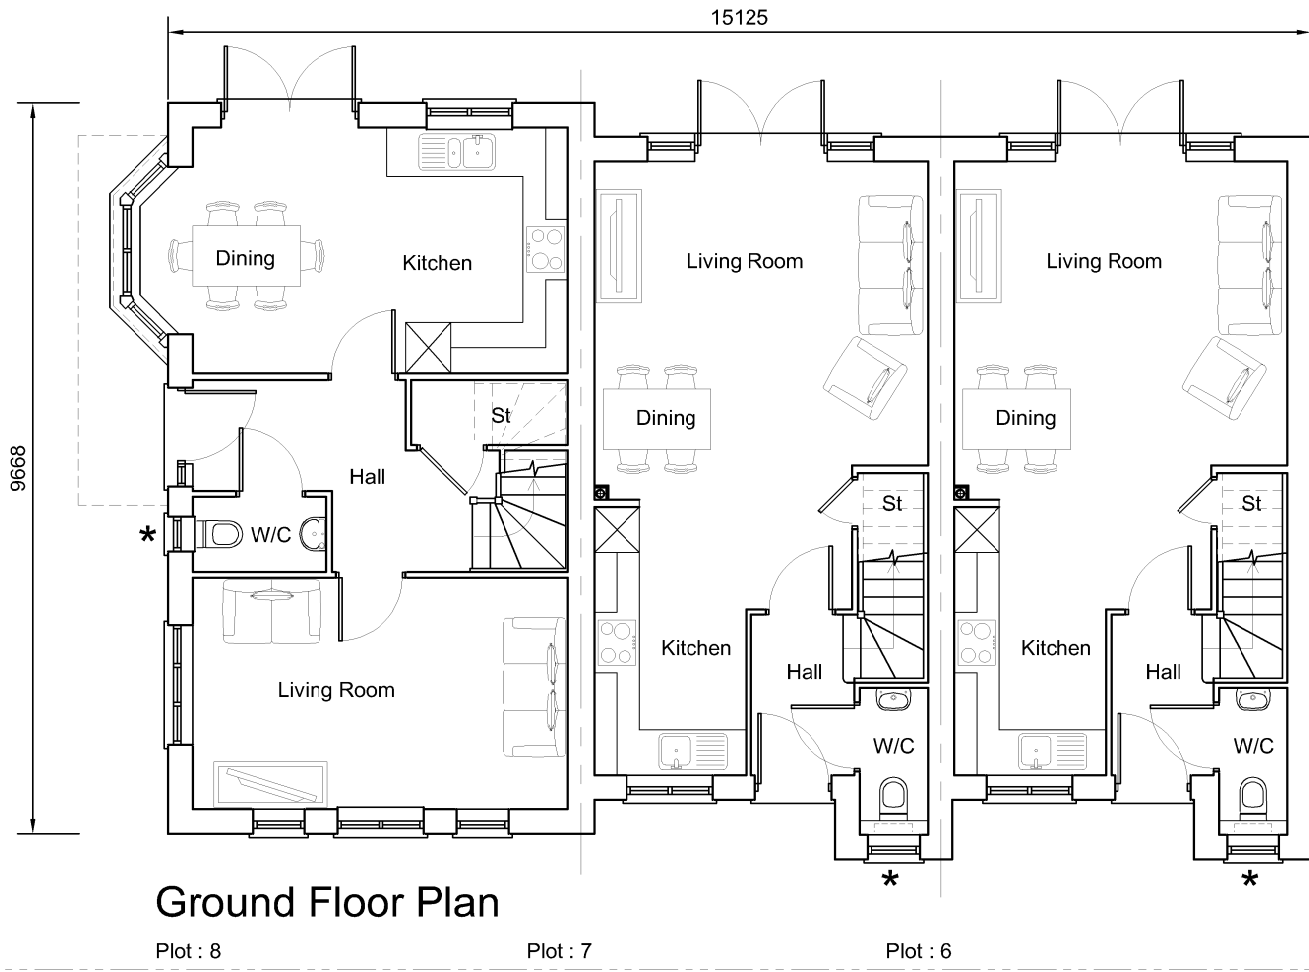

Bilsham

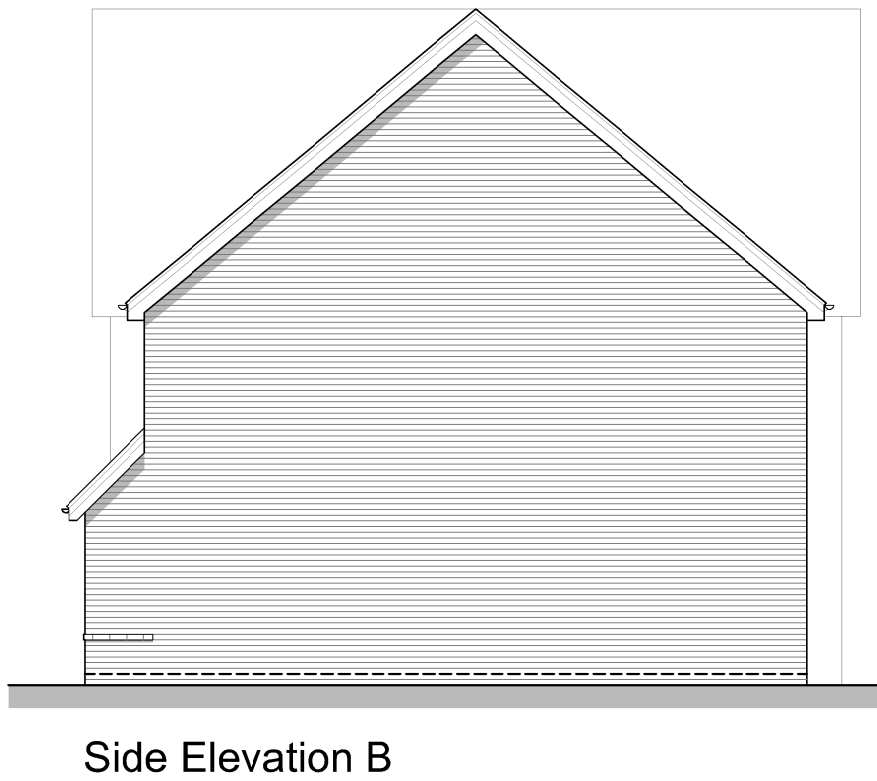

Drove Park

Lovey's

REV.	DATE	REVISIONS:	BY	REV.	DATE	REVISIONS:	BY	REV.	DATE	REVISIONS:	BY	STATUS:

Planning

CLIENT:	Bilsham Road Development LLP	PROJECT:	Bilsham Road Yapton
SCALE:	1:100 (A1 ORIGINAL)	DRAWING:	3B5P Type D & 2B4P Type B - Terrace Full Plans & Elevations
DRAWN:	GE	19284	P146
DATE:	01/09/20		—



architecture planning masterplanning

Broadmede House, Farnham Business Park,
Weydon Lane, Farnham, Surrey GU9 8QT.
info@osparchitecture.com www.osparchitecture.com
Tel: 01252 267878

© 2019 OSP Limited. All Rights Reserved. No. 201901