




Floor Plan

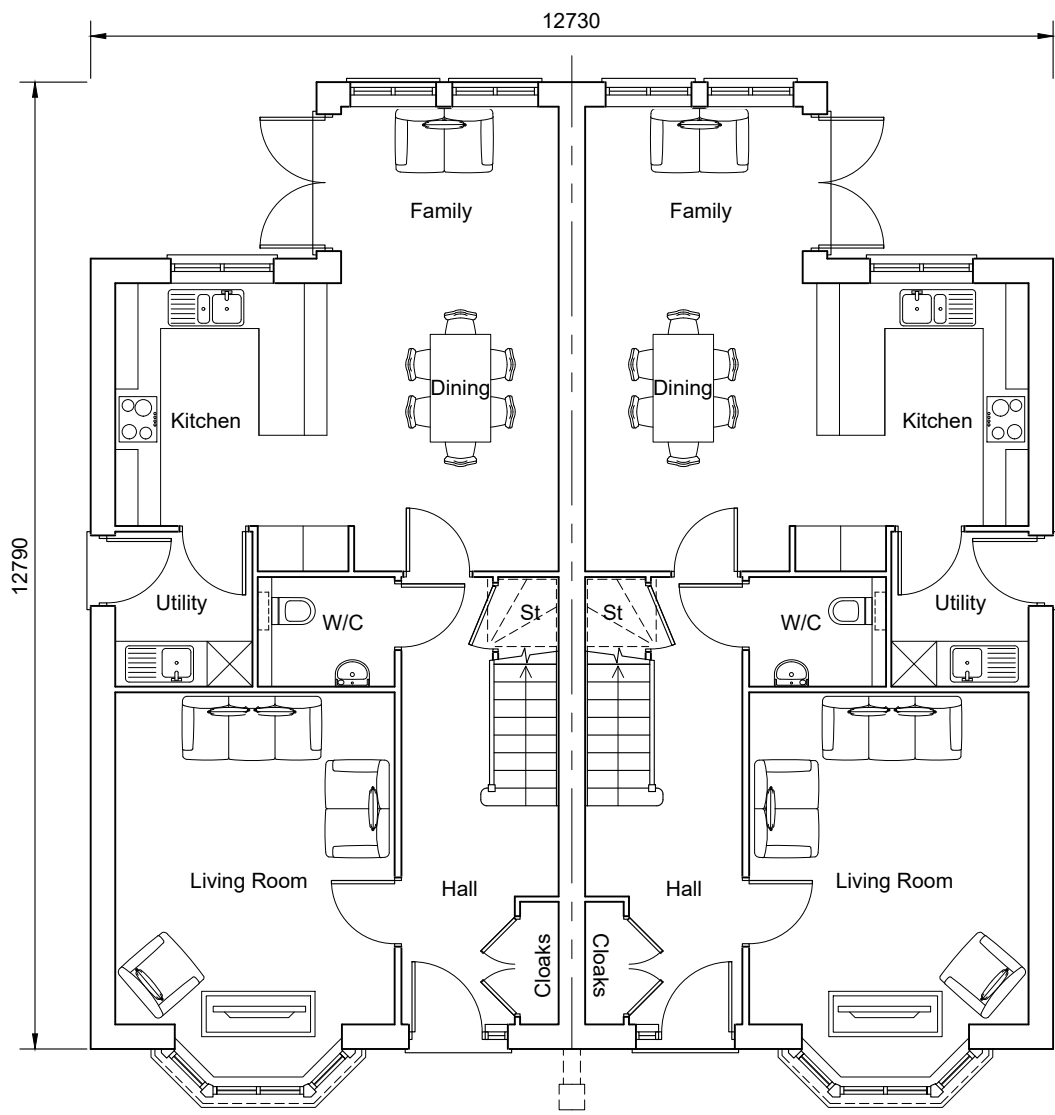


Ground Floor Plan
★ - Obscured glazing

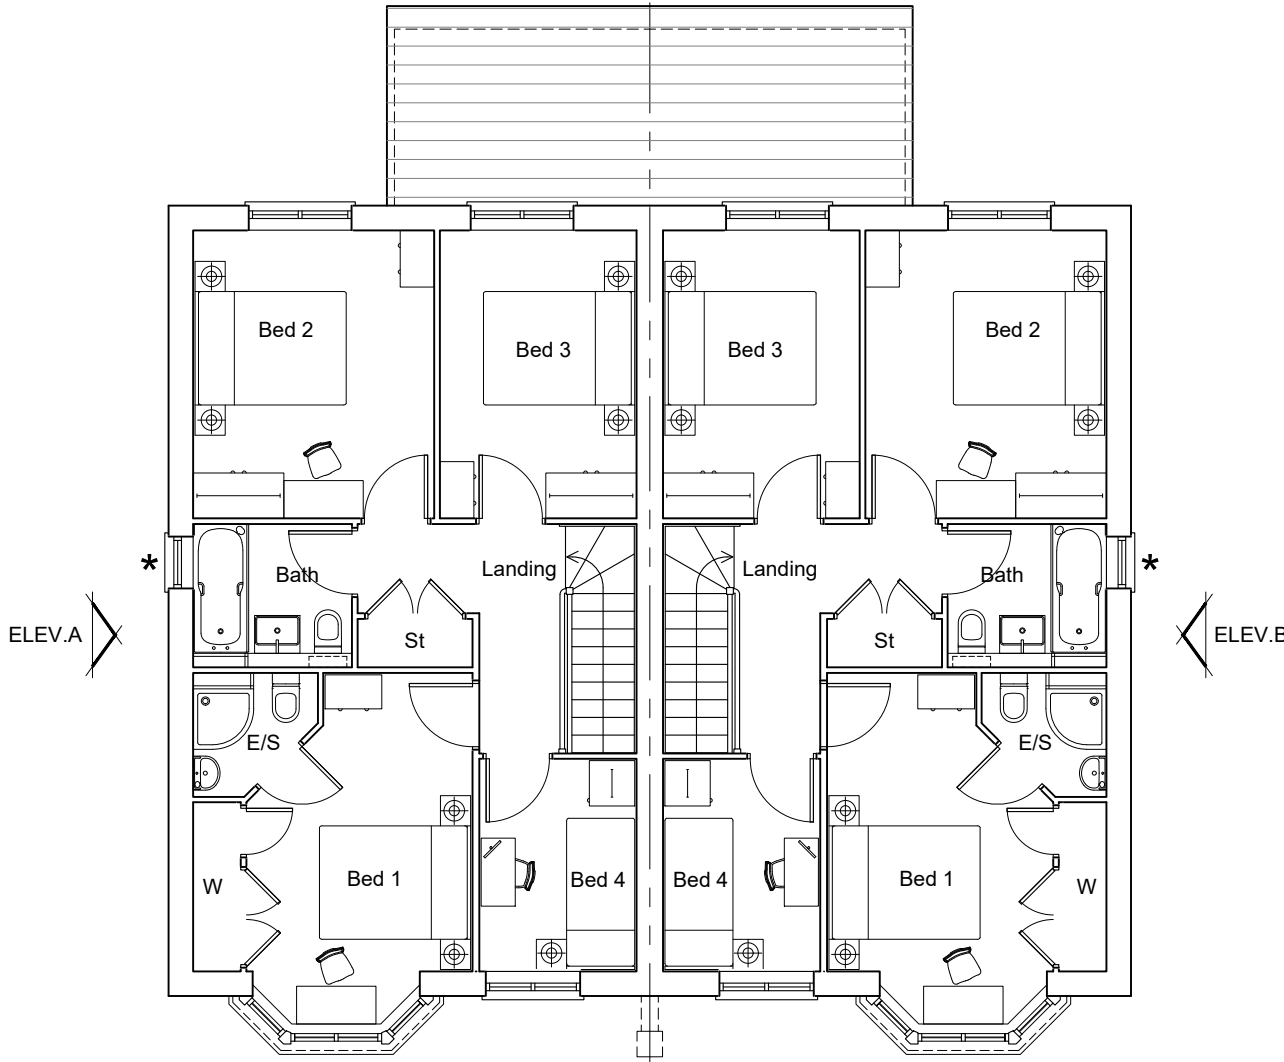

First Floor Plan

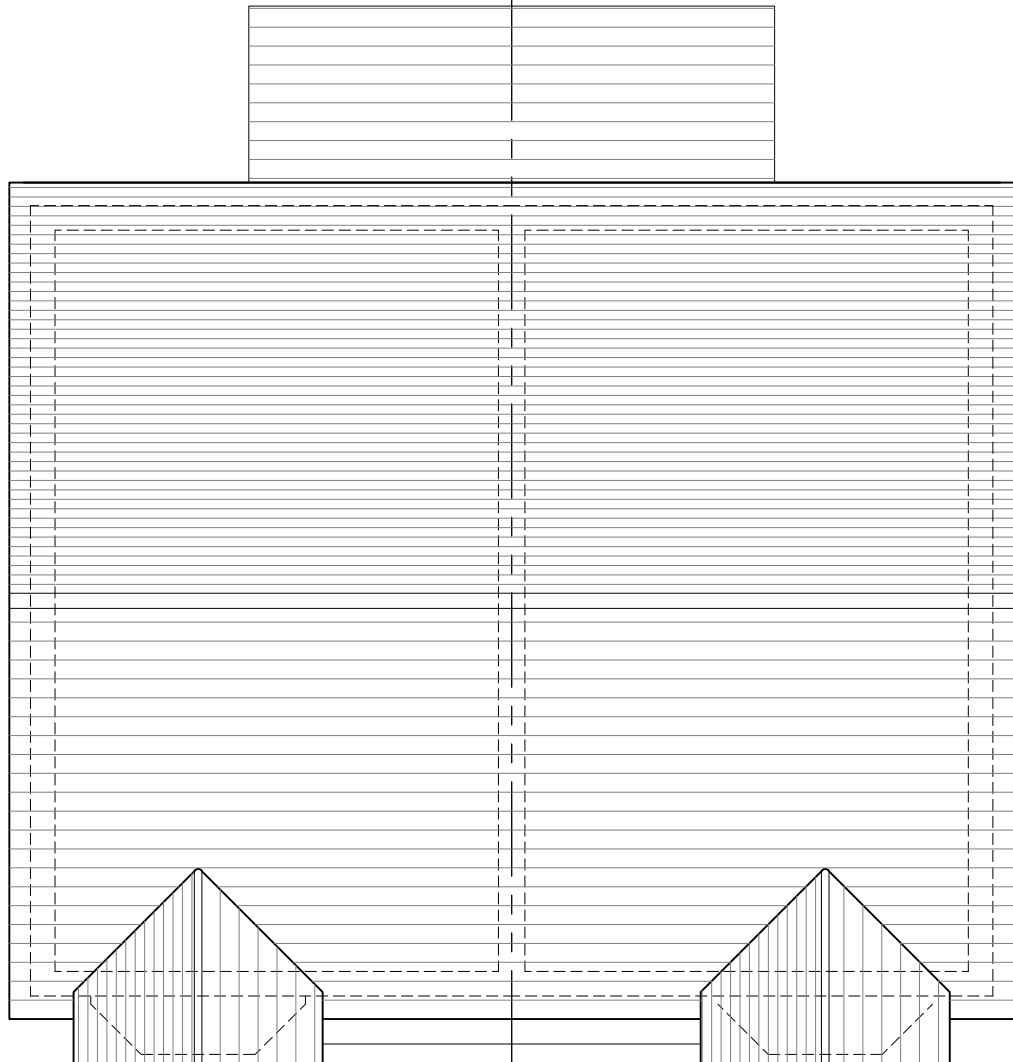

Roof Plan

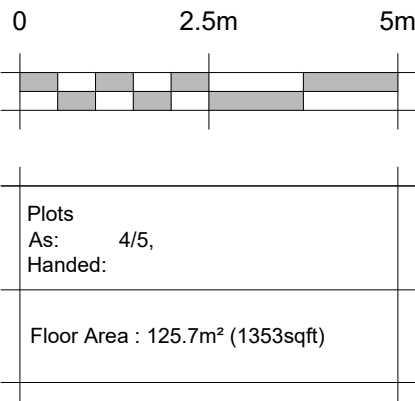

Bilsham



Front Elevation
Plots 4/5



Side Elevation A



Side Elevation B



Rear Elevation

REV.	DATE	REVISIONS:	BY	REV.	DATE	REVISIONS:	BY	REV.	DATE	REVISIONS:	BY	STATUS:

© COPYRIGHT EXISTS ON THE DESIGNS AND INFORMATION SHOWN ON THIS DRAWING This drawing may be scaled or cross referenced to the scale bar for planning application purposes only. Do not scale for any other purpose, use figured dimensions only. Subject to site survey and all necessary consents. All dimensions to be checked by user and any discrepancies, errors or omissions to be reported to the Architect before work commences. This drawing is to be read in conjunction with all other relevant materials. OS Licence No. 100007327

Planning

CLIENT:	Bilsham Road Development LLP	PROJECT:	Land At Bilsham Road, Yapton
SCALE:	1:100 (A1 ORIGINAL)	DRAWING:	4B7P Type A - Semi Full Plans & Elevations
DRAWN:	RDB/SA	19284	P148
DATE:	Sep 2020		—



architecture planning masterplanning

Broadmede House, Farnham Business Park,
Weydon Lane, Farnham, Surrey GU9 8QT.
info@osparchitecture.com www.osparchitecture.com
Tel: 01252 267878

© 2008 OSP Ltd. All Rights Reserved. Registered in England No. 08000001