



Floor Plan

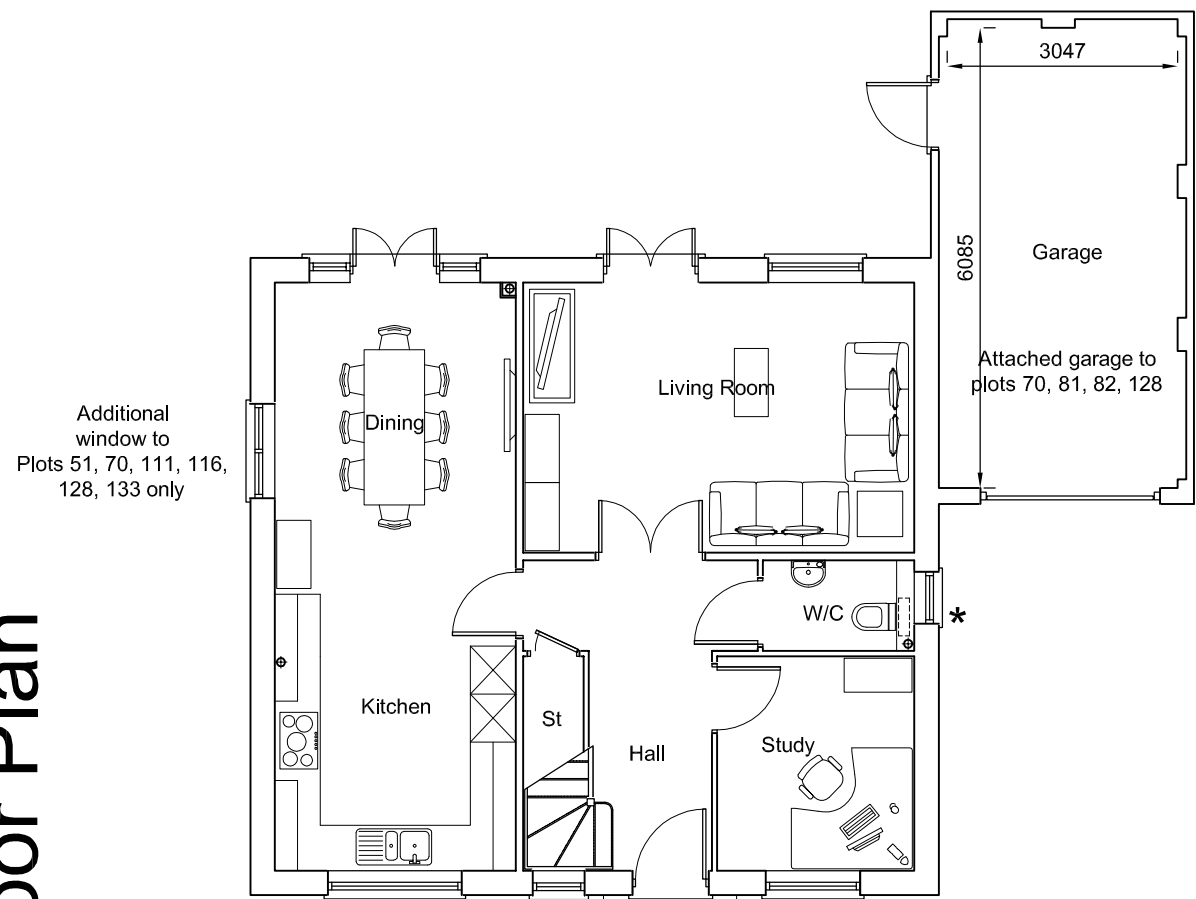


Ground Floor Plan


* - Obscured glazing

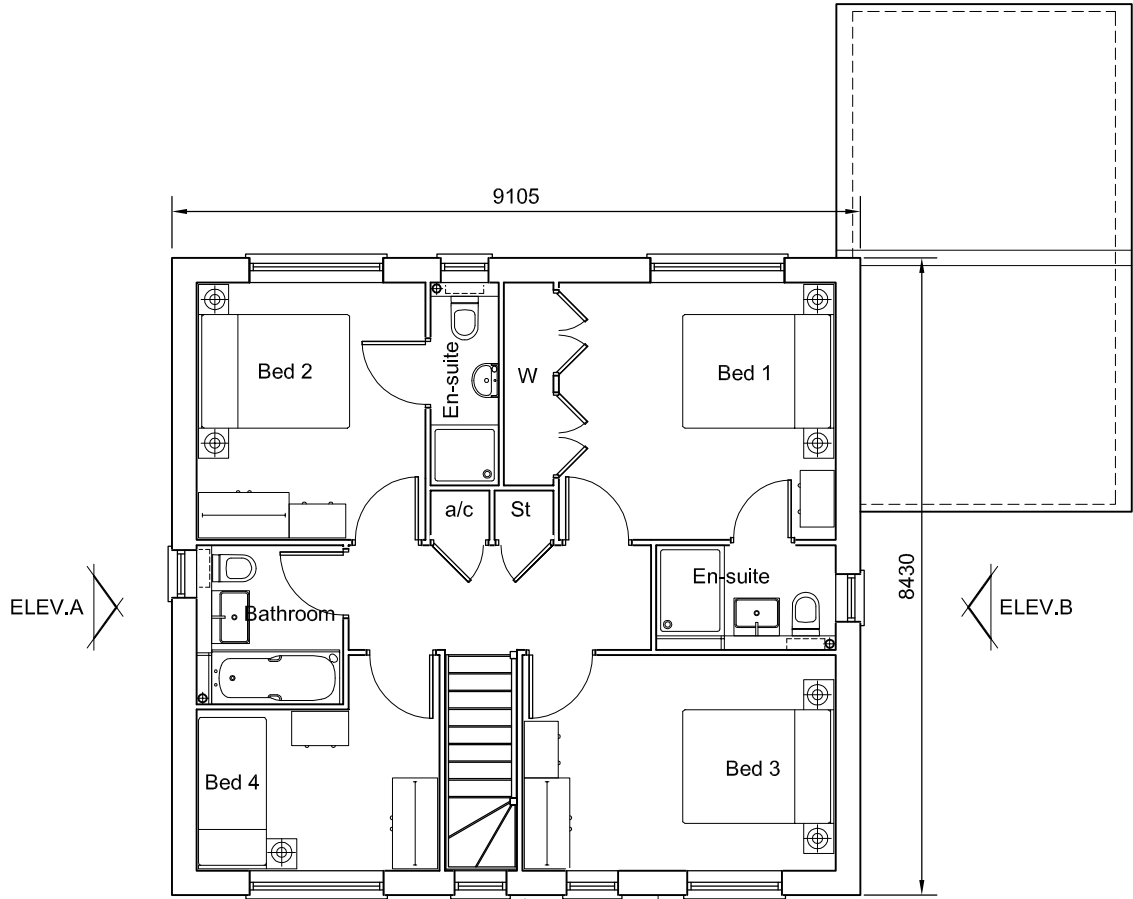

First Floor Plan

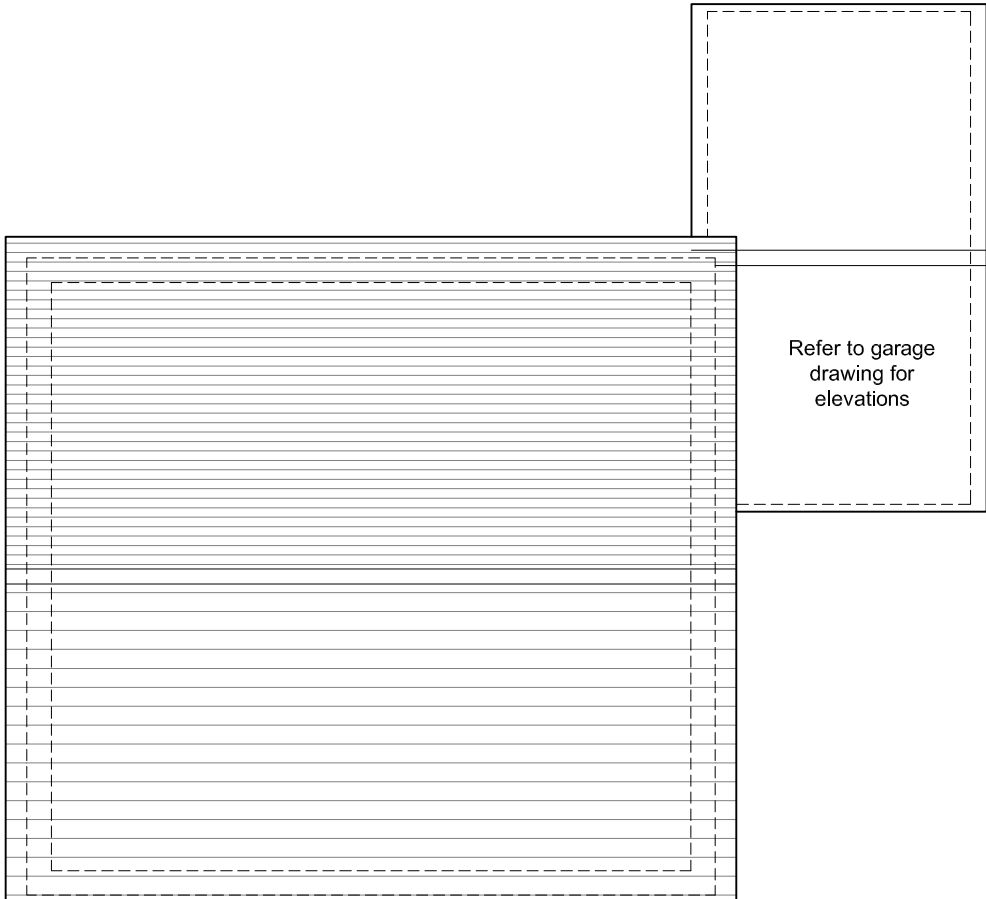

Roof Plan

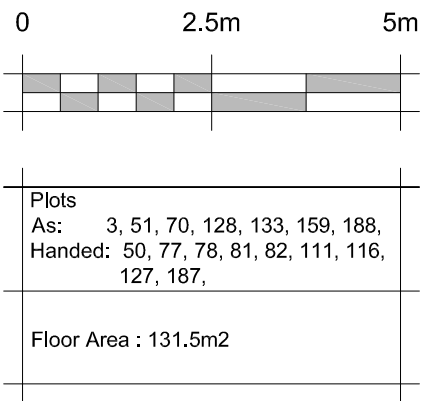


Drove



Front Elevation

Plots 159, 187, 188

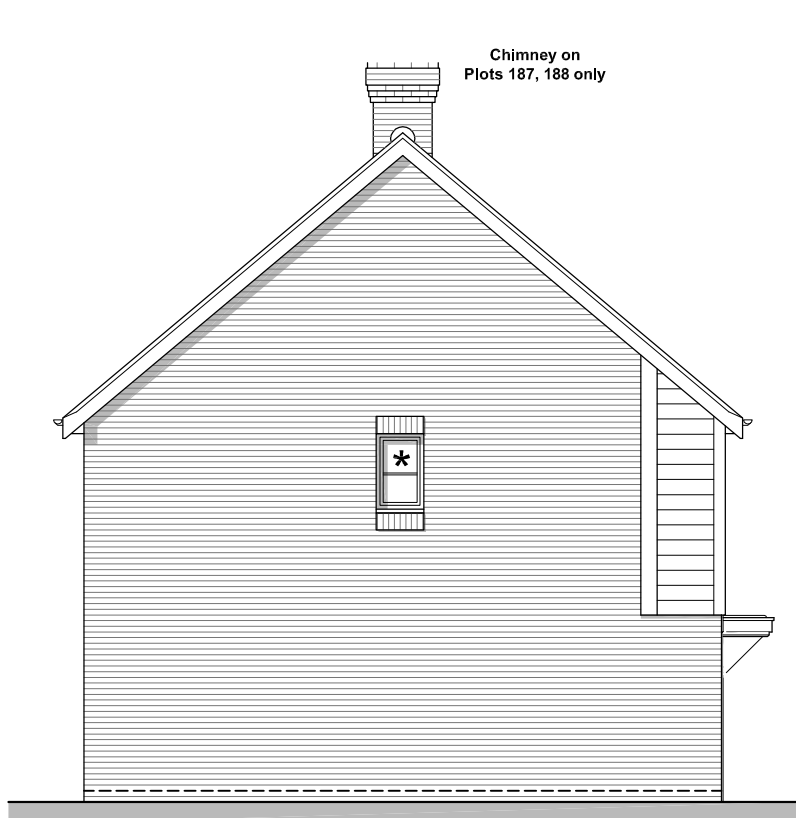

Side Elevation A



Side Elevation B




Rear Elevation

Lovey's



Front Elevation

Plots 111, 116,

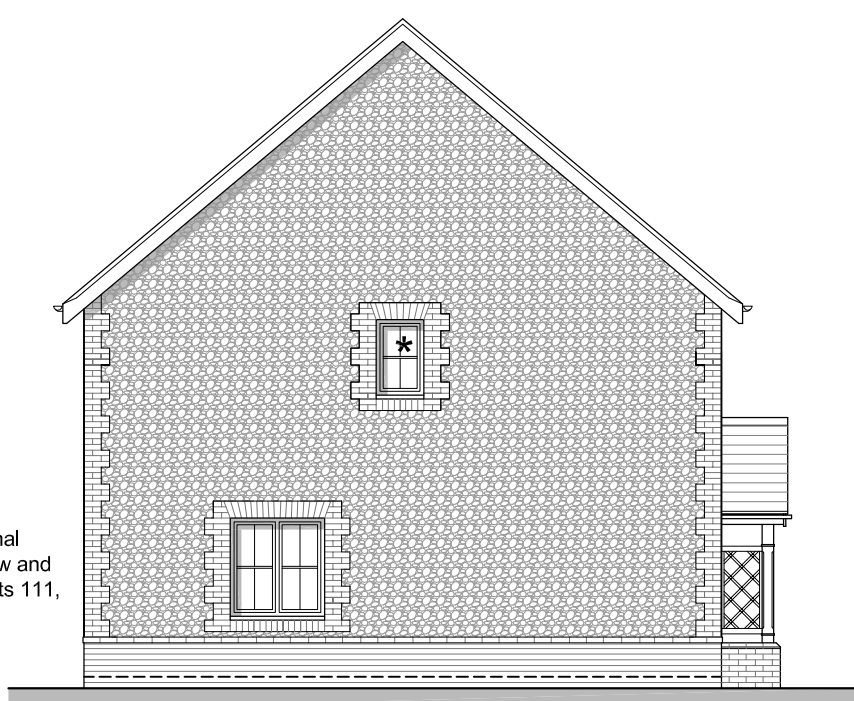

Side Elevation A



Side Elevation B




Rear Elevation

Bilsham




Front Elevation

Plots 3, 50, 51, 70,

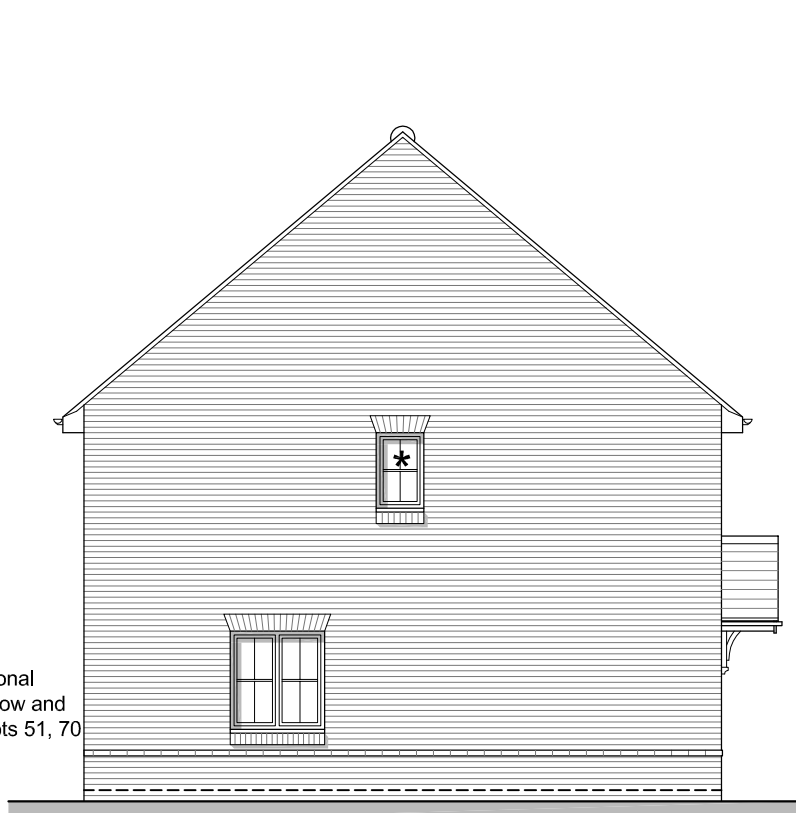

Side Elevation A

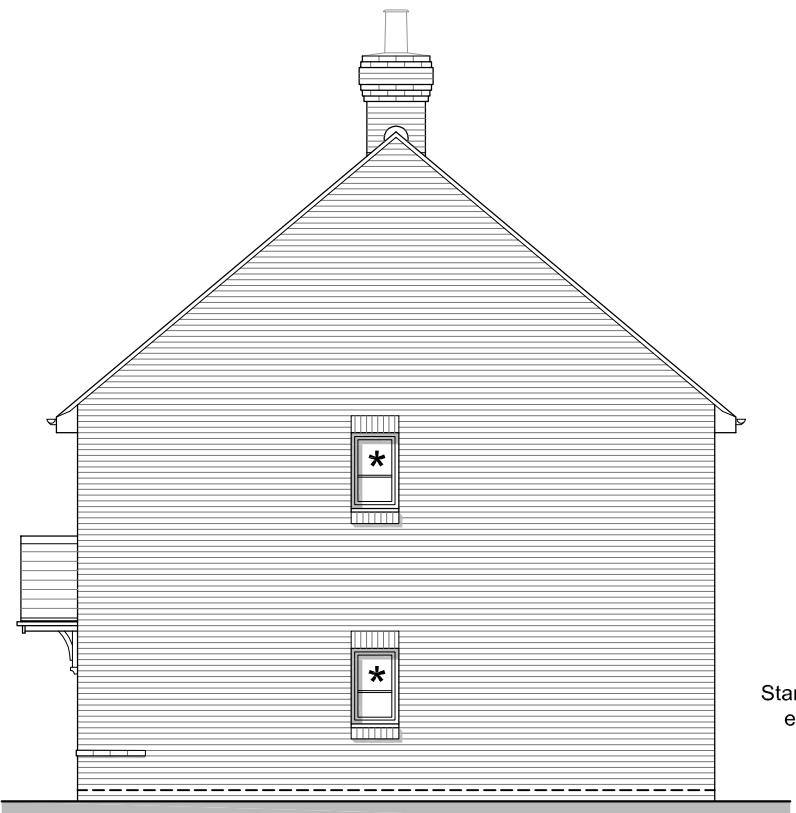

Side Elevation B




Rear Elevation

REV.	DATE	REVISIONS:	BY	REV.	DATE	REVISIONS:	BY	STATUS:

Planning

CLIENT:	Bilsham Road Development LLP	PROJECT:	Land At Bilsham Road, Yapton
SCALE:	1:100 (A1 ORIGINAL)	DRAWING:	4B8P Type A - Detach Full Plans & Elevations
DRAWN:	RDB/SA	19284	P149
DATE:	Sep 2020		A

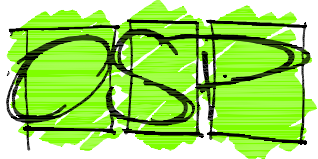

architecture planning masterplanning

Broadmede House, Farnham Business Park,
Weydon Lane, Farnham, Surrey GU9 8QT.
info@osparchitecture.com www.osparchitecture.com
Tel: 01252 267878