
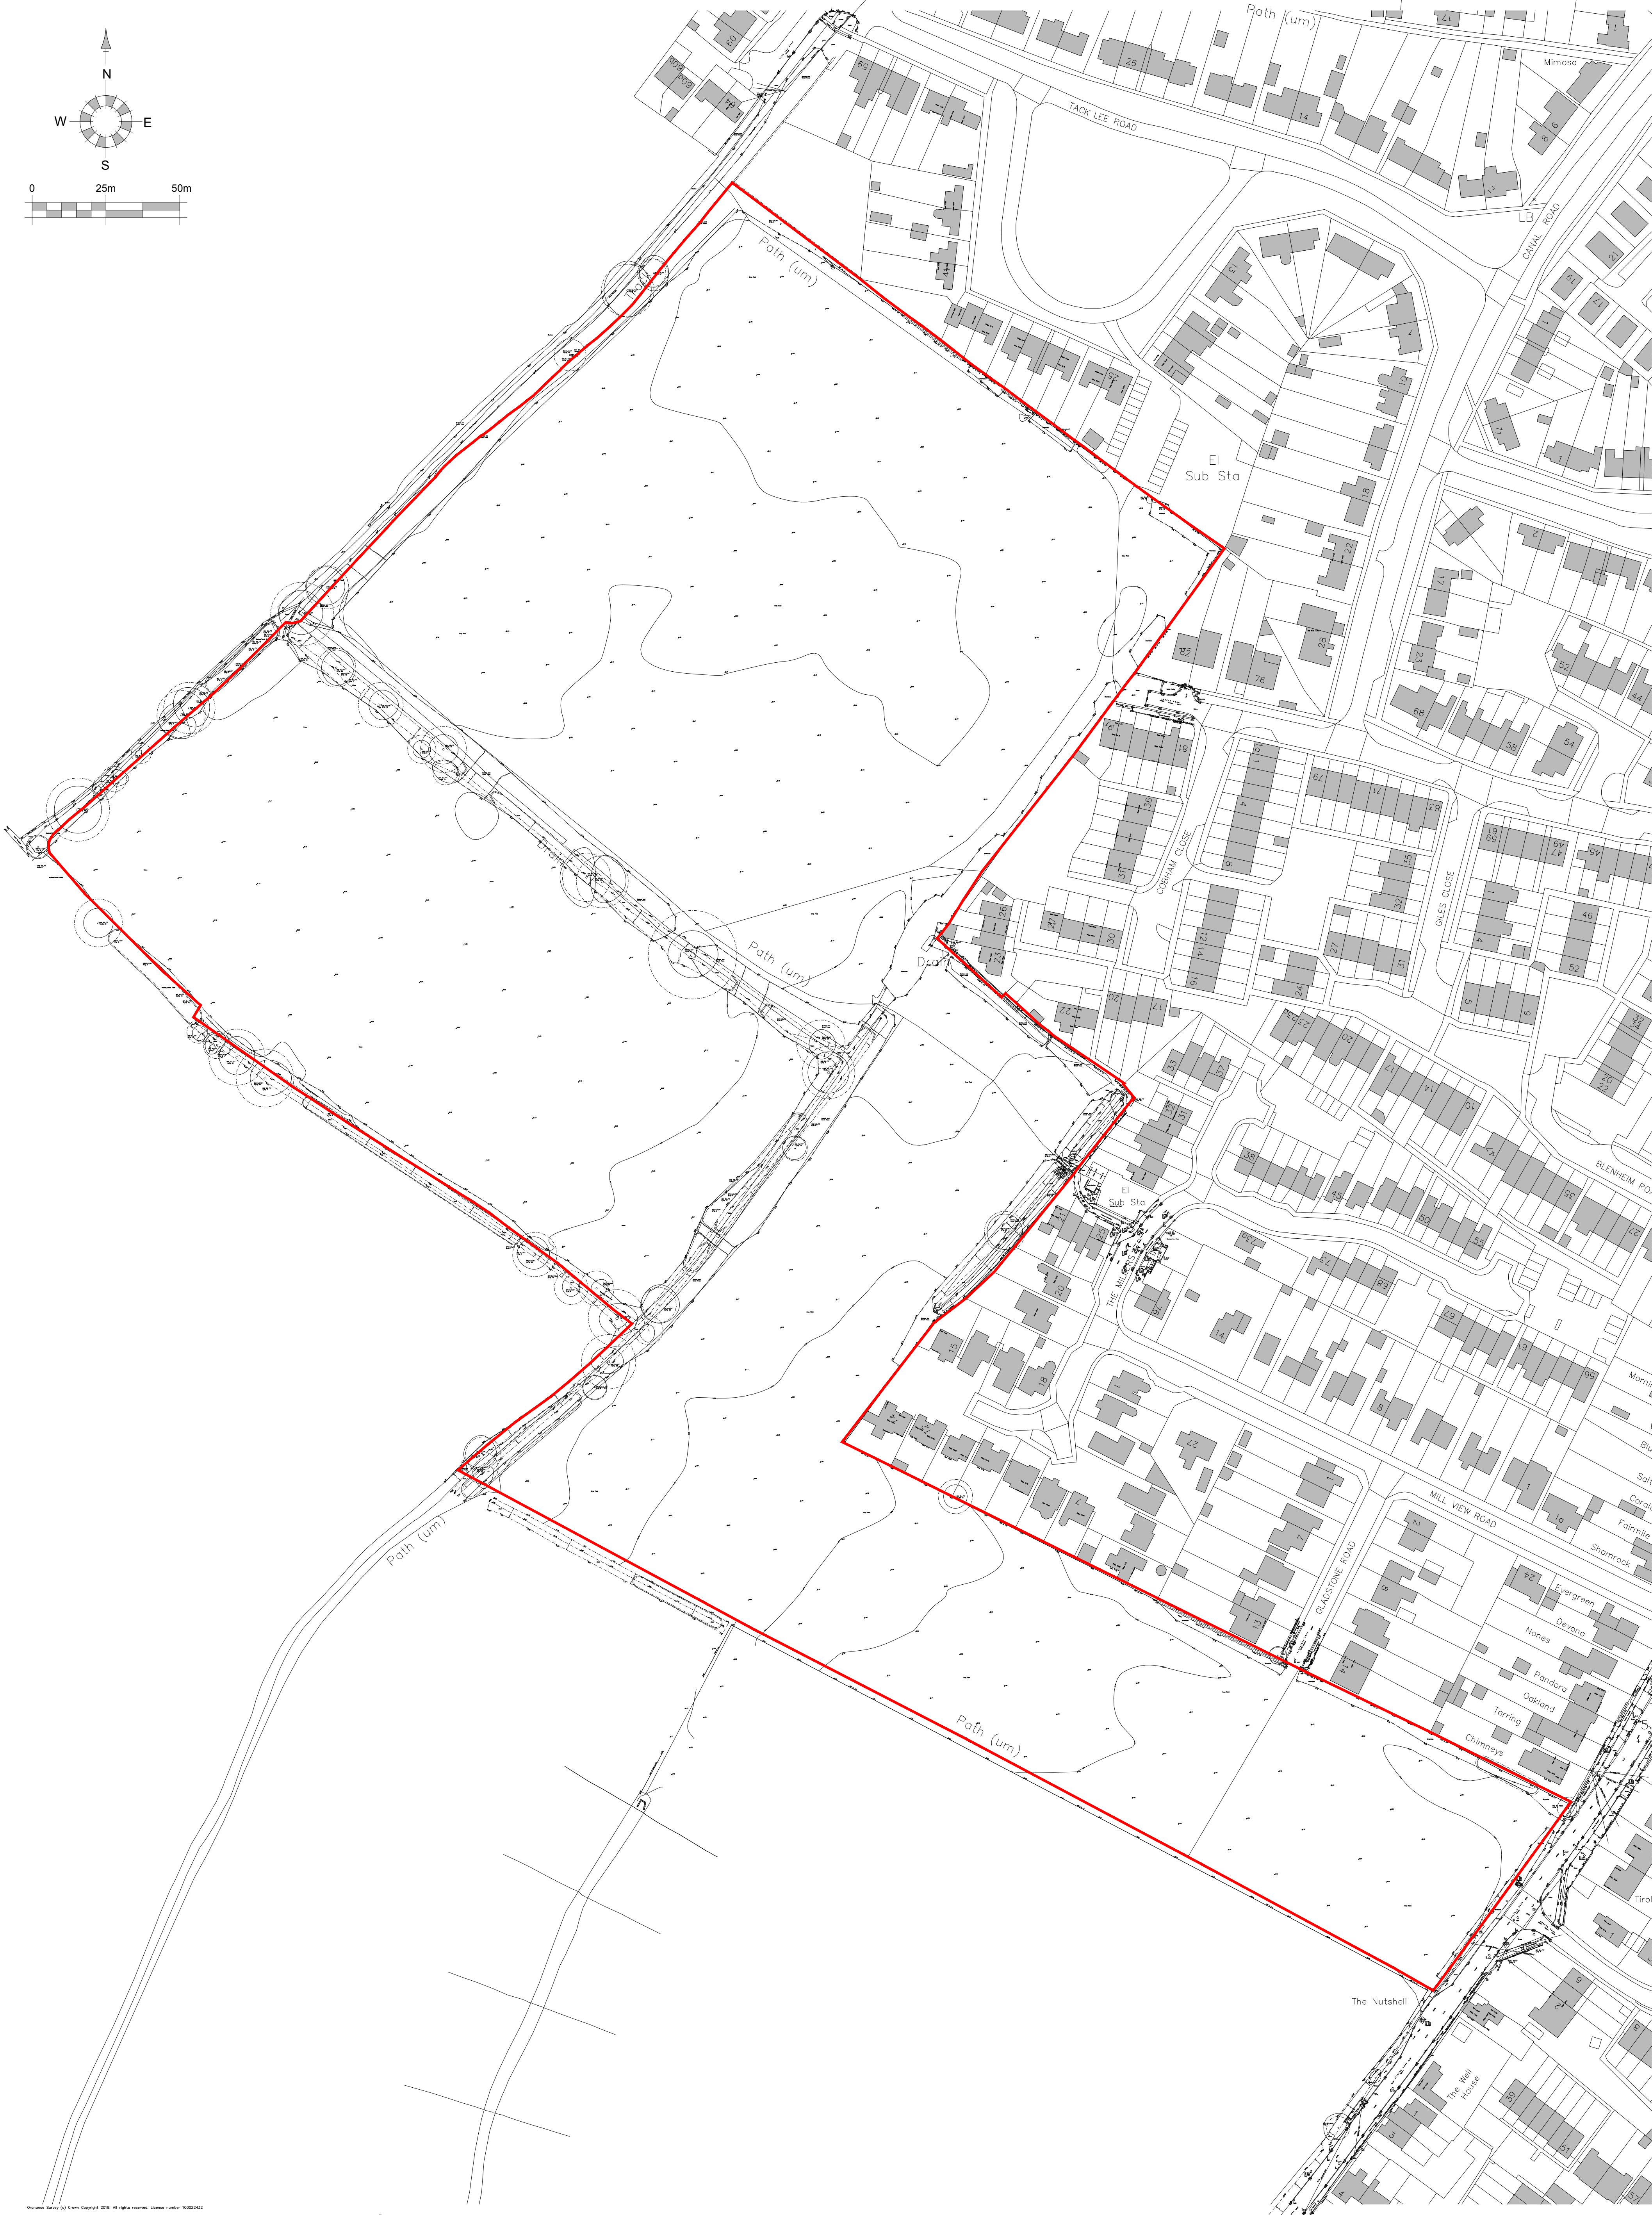


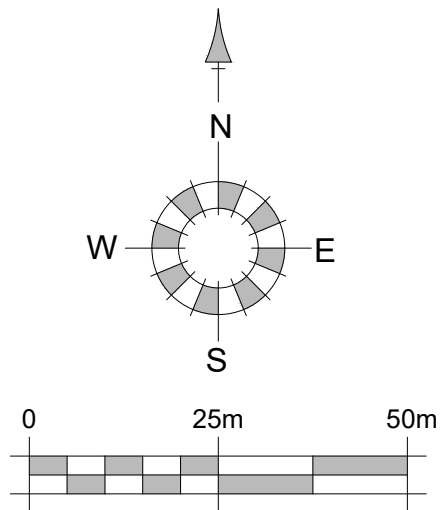

REV. DATE		REVISIONS:	BY	REV. DATE		REVISIONS:	BY	STATUS:		CLIENT:		PROJECT:		 architecture planning masterplanning Broadmeade House, Farnham Business Park, Weydon Lane, Farnham, Surrey GU9 8QT. info@osparchitecture.com www.osparchitecture.com Tel: 01252 267878	
X	xx/xx/19			Description of changes						Planning					Bilsham Road Development LLP
										SCALE:		DRAWING:			
												1:1000 (A1 ORIGINAL)			Site Survey
DRAWN: GE		19284								S102		—			
DATE: Sep 2020															

© COPYRIGHT EXISTS ON THE DESIGNS AND INFORMATION SHOWN ON THIS DRAWING

This drawing may be scaled or cross referenced to the scale bar for planning application purposes only. Do not scale for any other purposes, use figured dimensions only. Subject to site survey and all necessary consents. All dimensions to be checked by user and any discrepancies, errors or omissions to be reported to the Architect before work commences. This drawing is to be read in conjunction with all other relevant materials. OS Licence No. 100007327