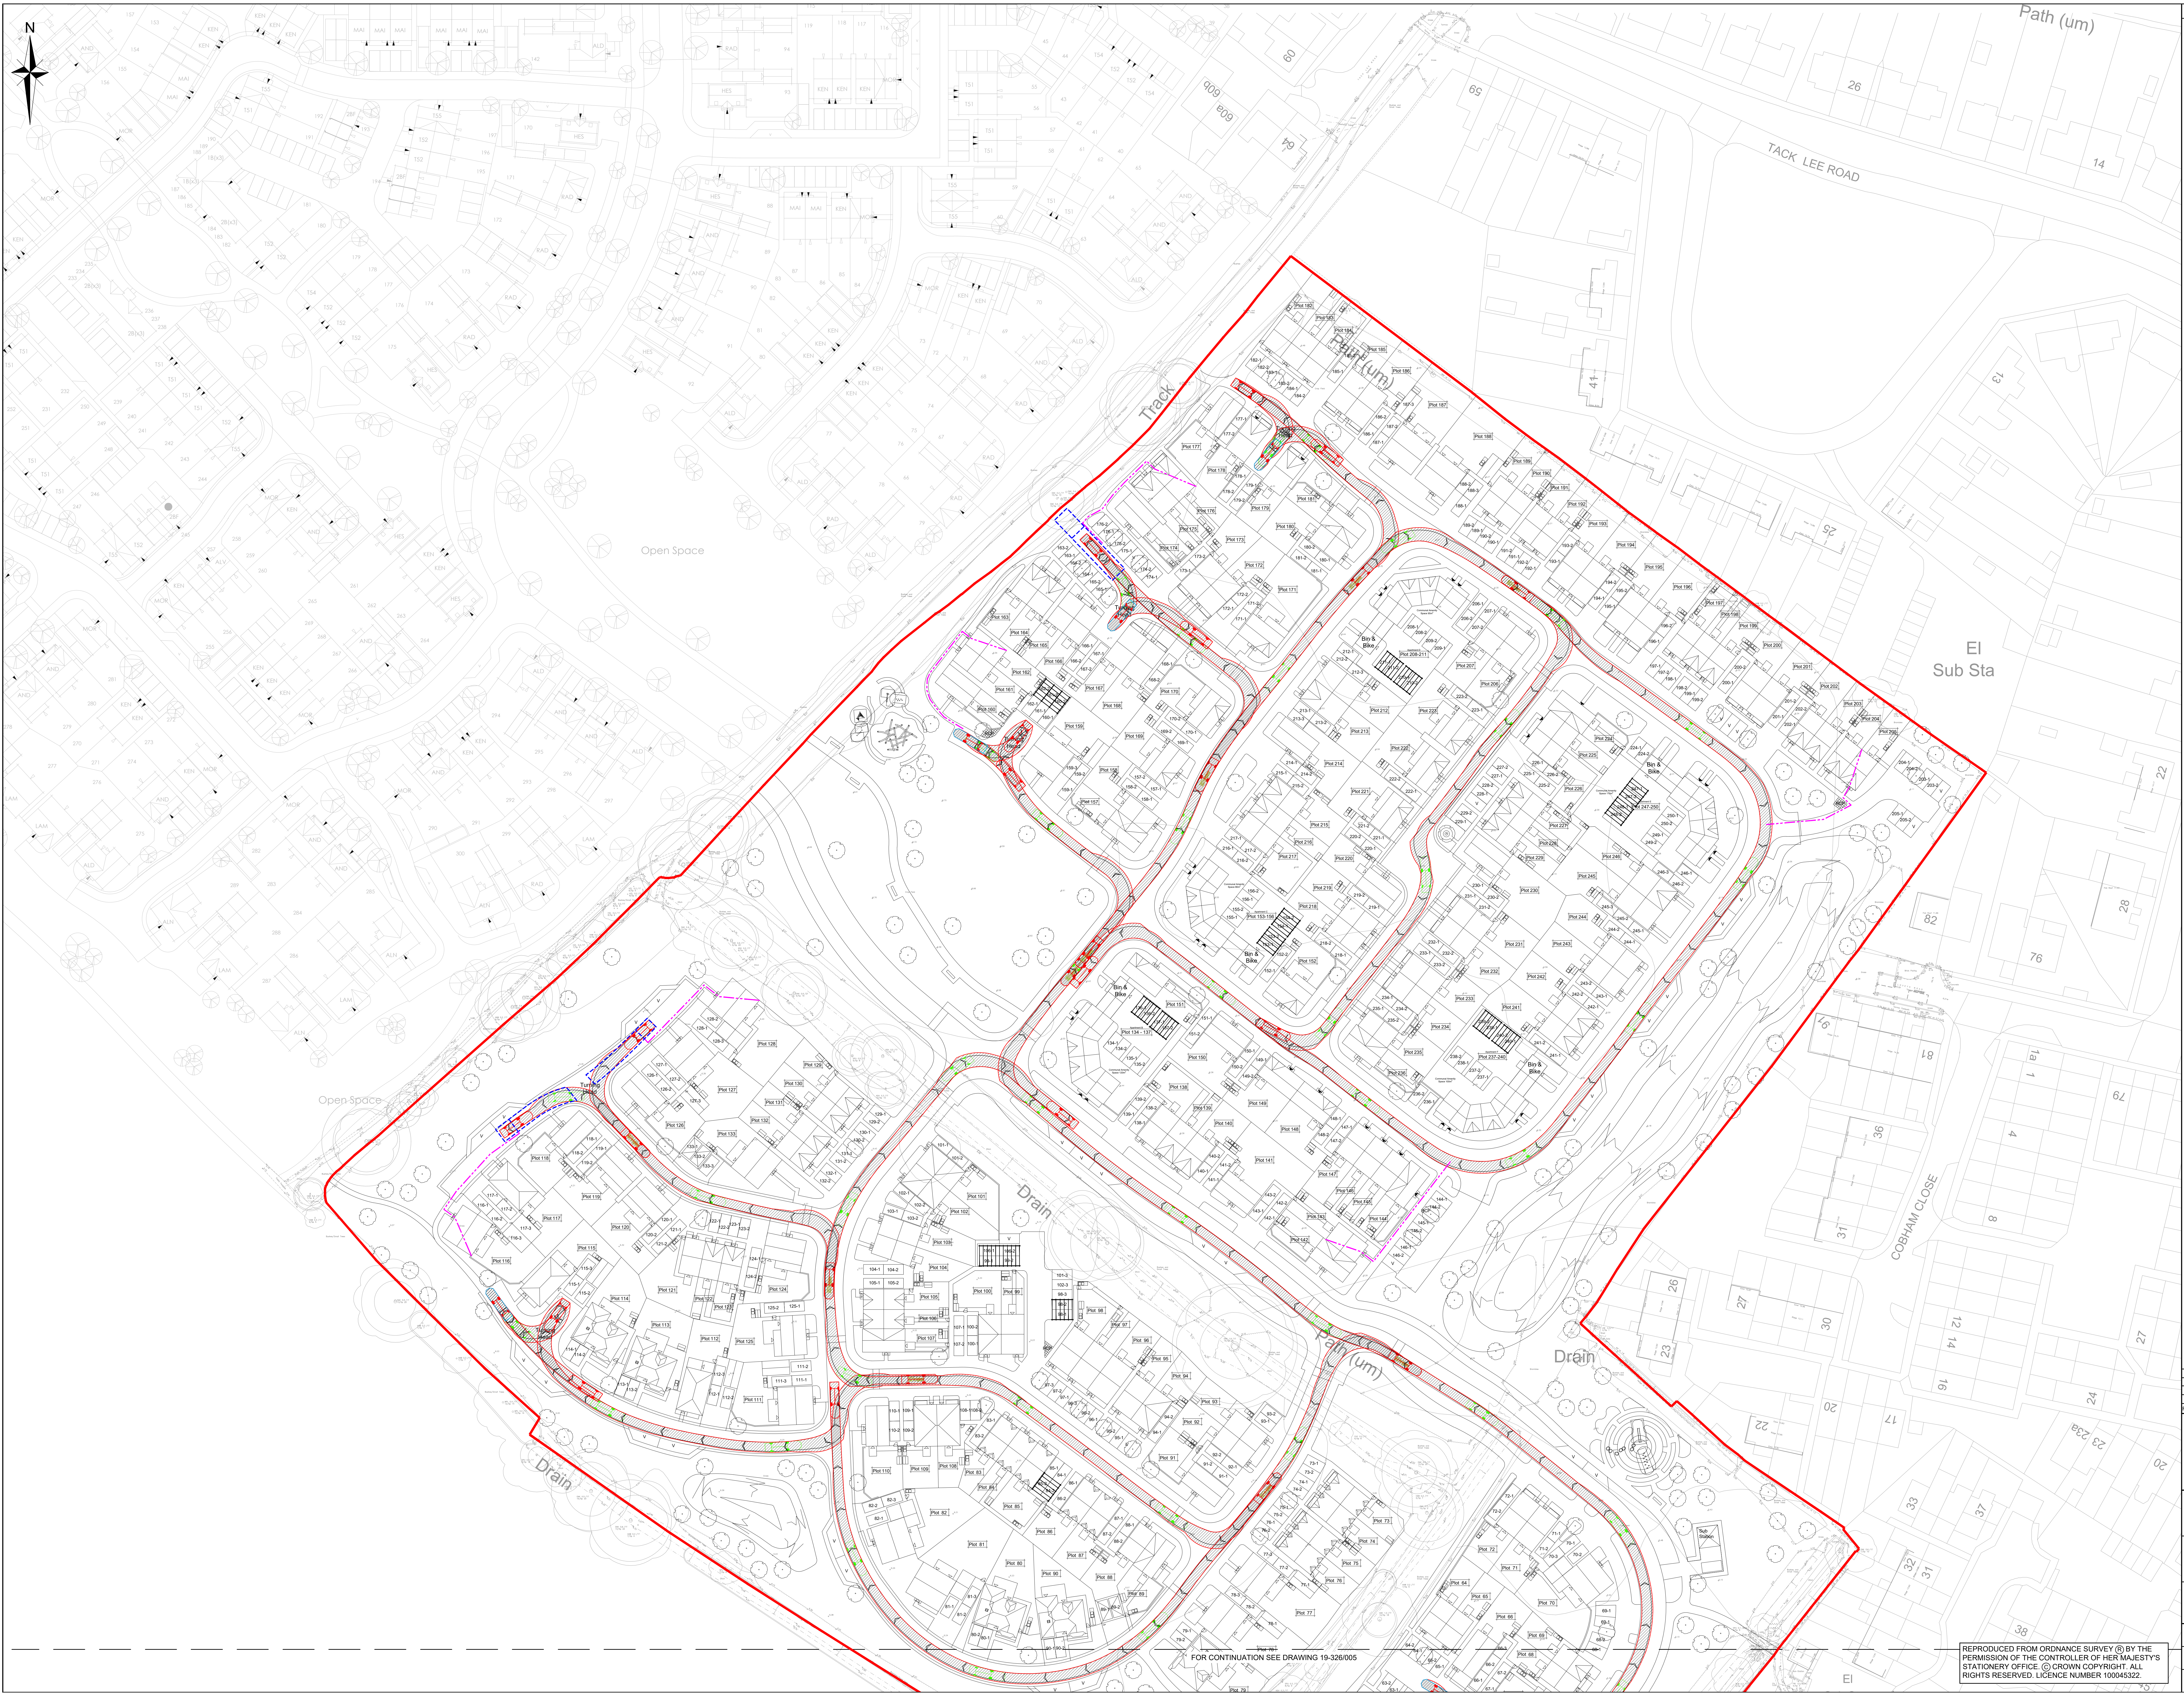

FOR CONTINUATION SEE DRAWING 19-326/005

REPRODUCED FROM ORDNANCE SURVEY ® BY THE PERMISSION OF THE CONTROLLER OF HER MAJESTY'S STATIONERY OFFICE. © CROWN COPYRIGHT. ALL RIGHTS RESERVED. LICENCE NUMBER 100045322.

P:\19-326 - Bilsham Road, Yapton RM\Tech\Acad\Drawings\000 Series\19-326-006 Fire Tender Swept Path Analysis Sheet 2 of 2.dwg

NOTES

KEY

| | |
|---|---|
| ▬ | SITE BOUNDARY |
| ▭ | 20m MAXIMUM REVERSE DISTANCE |
| -·-·- | 45m HOSE DRAG LENGTH |

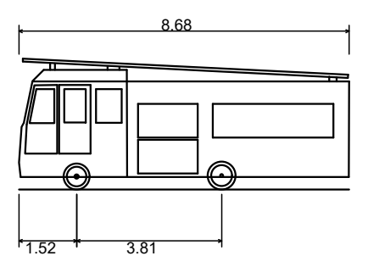

| DB32 Fire Appliance | |
|---|---|
| Overall Length | 8.680m |
| Overall Width | 2.180m |
| Overall Body Height | 3.452m |
| Min Body Ground Clearance | 0.337m |
| Max Track Width | 2.121m |
| Lock to lock time | 6.00s |
| Kerb to Kerb Turning Radius | 7.910m |

| Rev | Amendments | Drn | Chk | App | Date |
|---|---|---|---|---|---|
| D | LAYOUT UPDATED. | MS | LH | LH | 12/11/20 |
| C | LAYOUT UPDATED. SPA & COMMENTS UPDATED | LS | BM | BM | 23/10/20 |
| B | LAYOUT UPDATED. SPA & COMMENTS UPDATED | MS | BM | BM | 05/08/20 |
| A | LAYOUT UPDATED. SPA & COMMENTS UPDATED | MS | TG | TG | 30/06/20 |

**ODYSSEY**

Tuscany House
White Hart Lane
Basingstoke
Hampshire RG21 4AF

Telephone: 01256 331144
Fax: 01256 331134
E: info@odysseyconsult.co.uk
W: www.odysseyconsult.co.uk

Job Title

BILSHAM ROAD,
YAPTON

Drawing Title

FIRE TENDER SWEPT PATH
ANALYSIS SHEET 2 OF 2

Client

BILSHAM ROAD
DEVELOPMENT LLP

| Scale | Date | Designed |
|---|---|---|
| 1:500 @A0 | JAN 20 | MS |
| Drawn | Checked | Approved |
| MS | BM | RJH |

| Job No | Drawing No | Rev |
|---|---|---|
| 19-326 | 19-326/006 | D |

ARUN DISTRICT COUNCIL Y/152/20/RES