

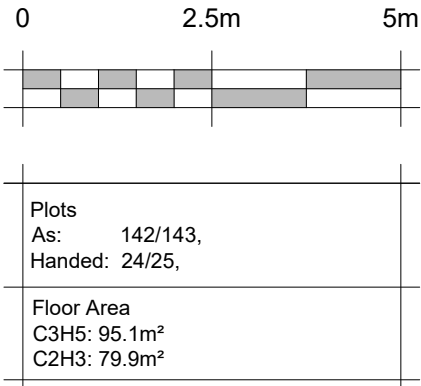
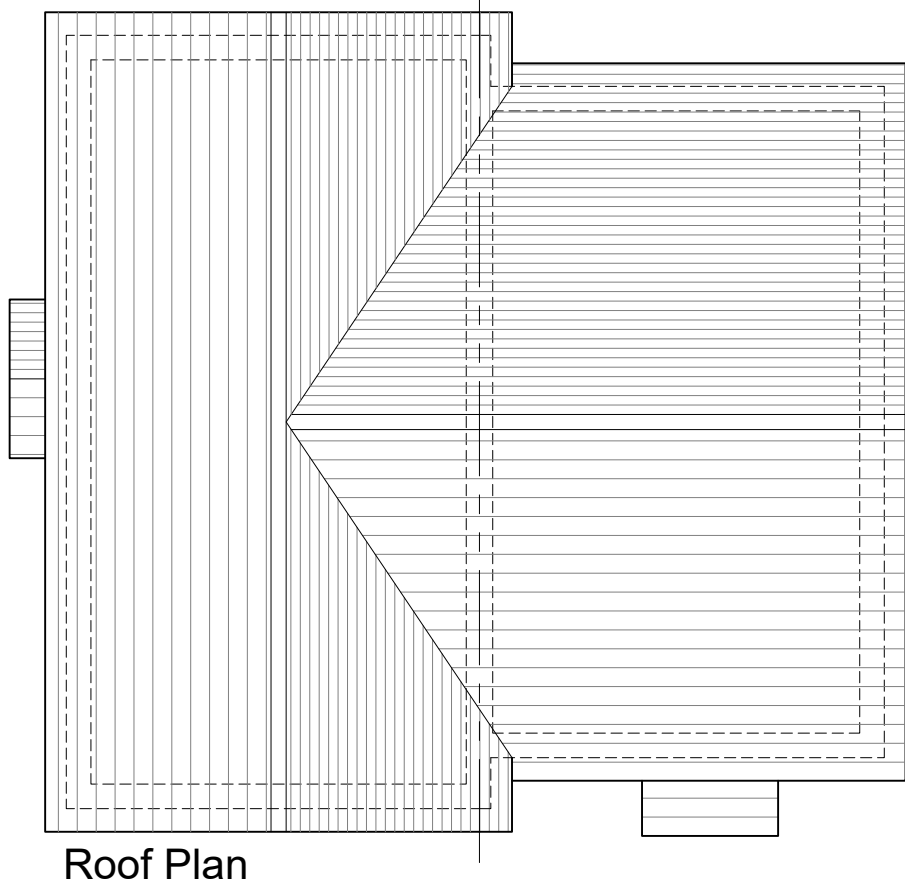
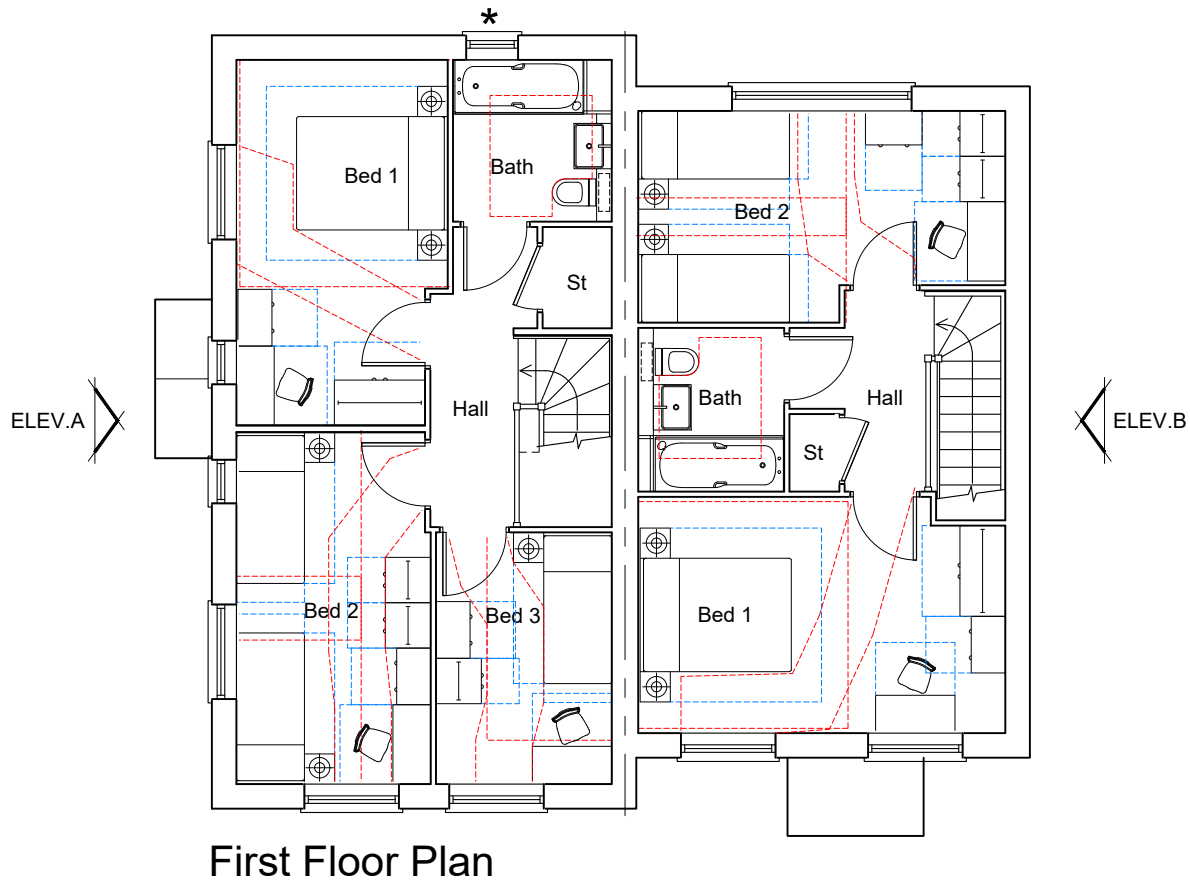



Floor Plan

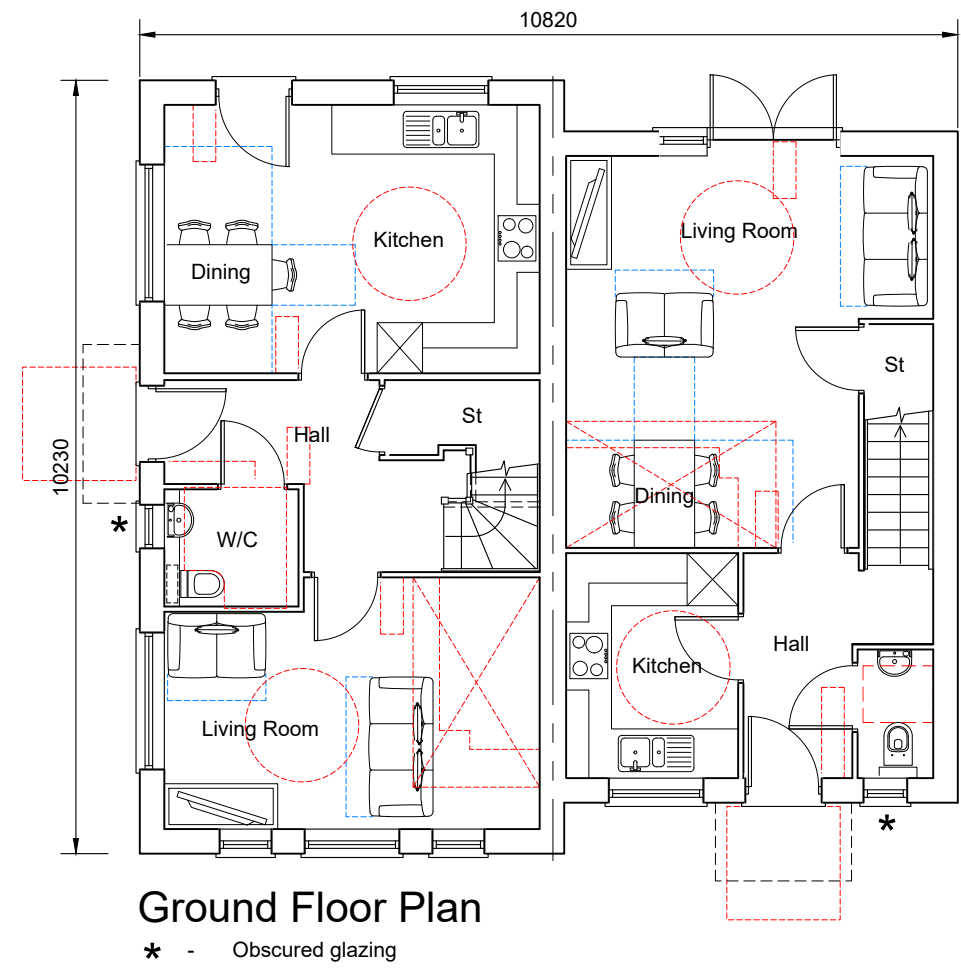

Bilsham

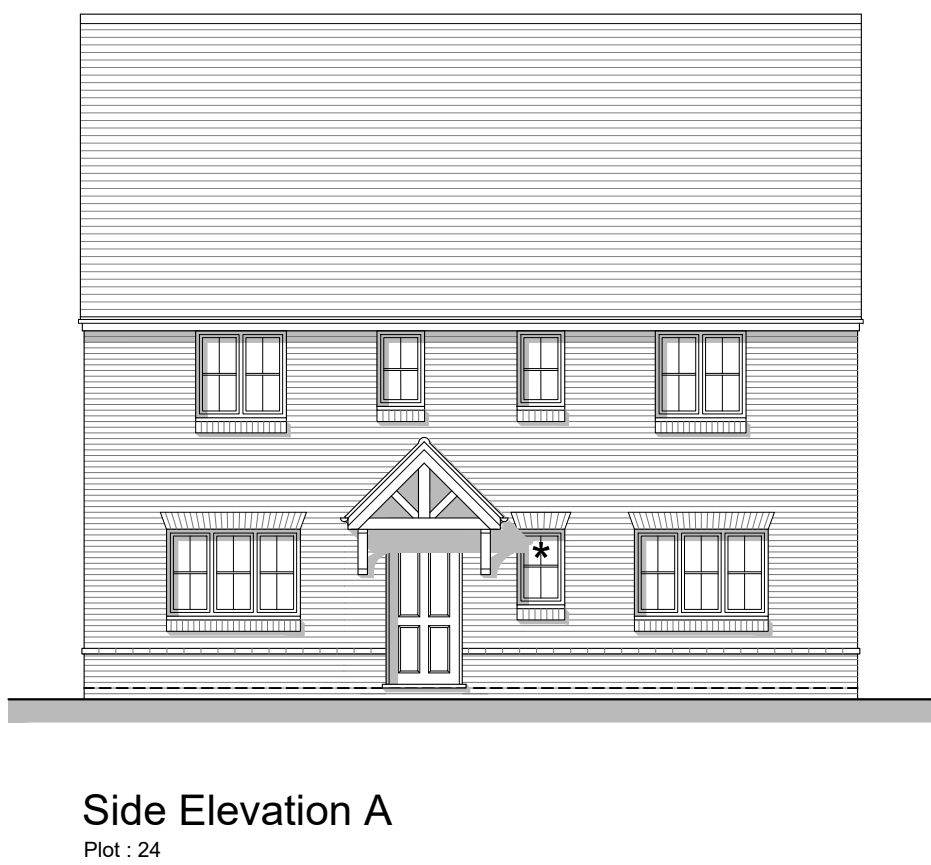


Drove Park

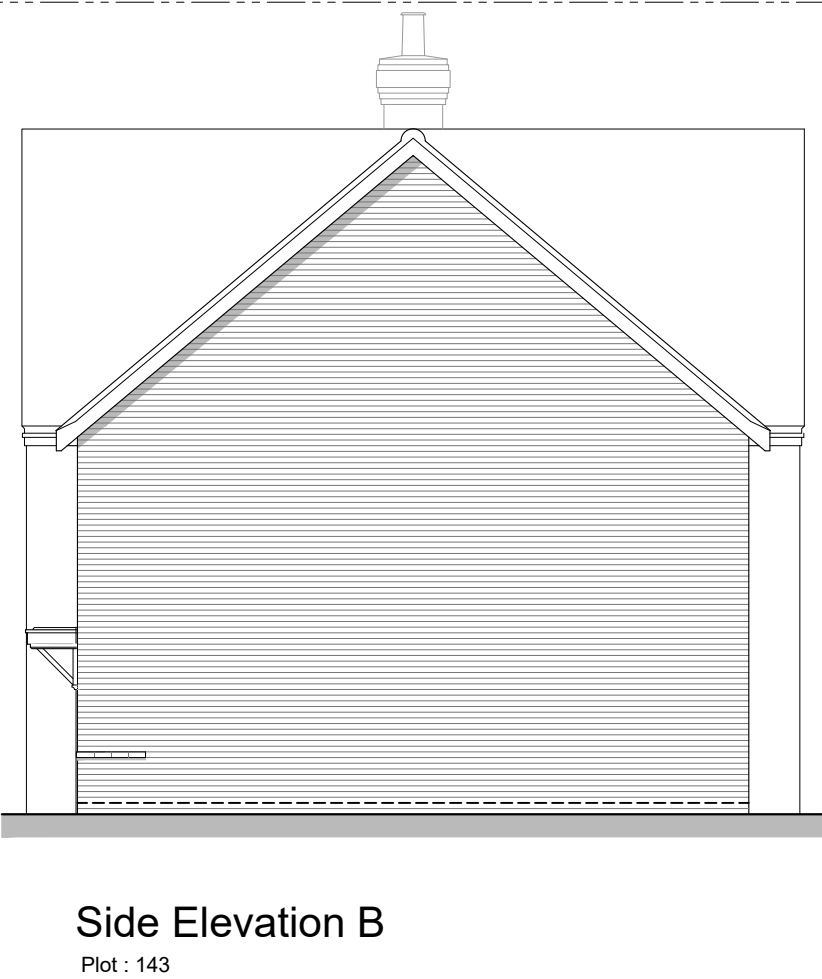

Planning

REV.	DATE	REVISIONS:	BY	REV.	DATE	REVISIONS:	BY	REV.	DATE	REVISIONS:	BY	STATUS:

CLIENT:	Bilsham Road Development LLP	PROJECT:	Bilsham Road Yapton
SCALE:	1:100 (A1 ORIGINAL)	DRAWING:	C3H5 & C2H3 - Semi Full Plans & Elevations
DRAWN:	RDB/SA	19284	P124
DATE:	01/09/20		—

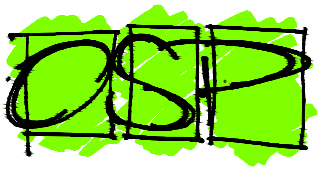

architecture planning masterplanning

Broadmede House, Farnham Business Park,
Weydon Lane, Farnham, Surrey GU9 8QT.
info@osparchitecture.com www.osparchitecture.com
Tel: 01252 267878