

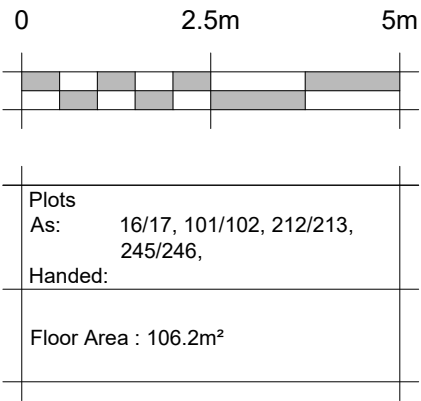
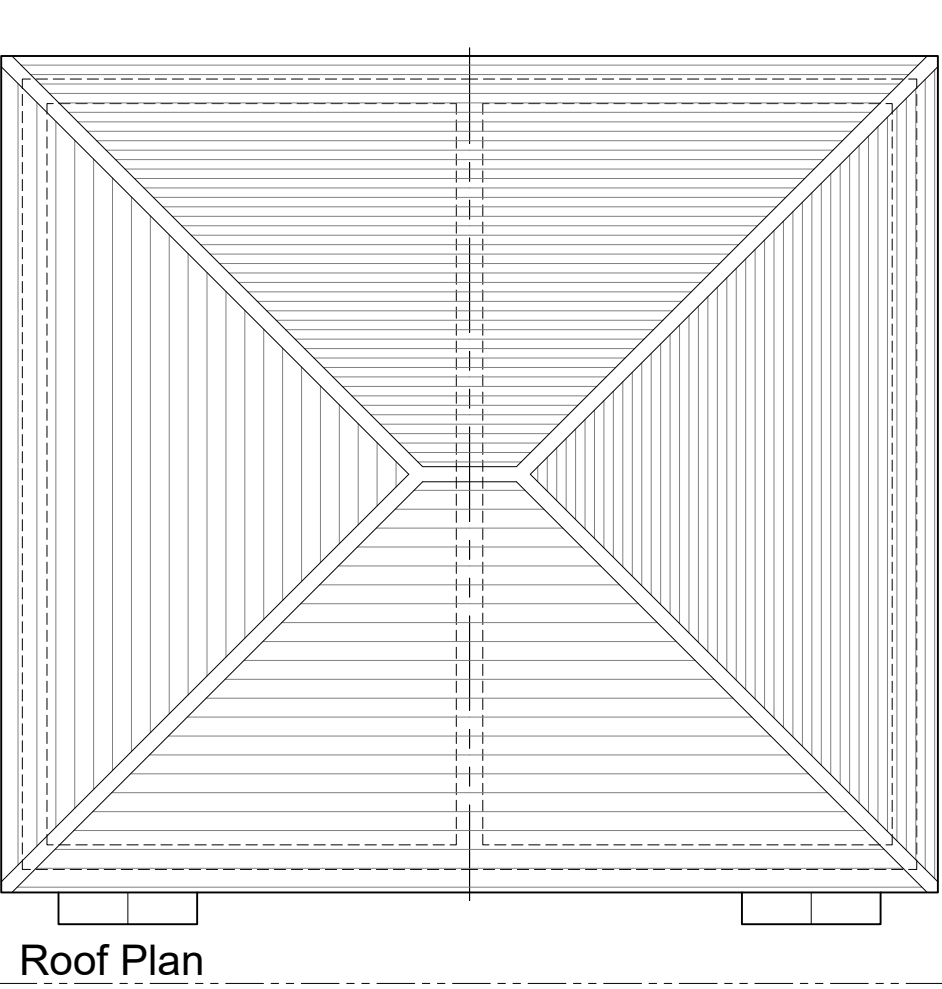
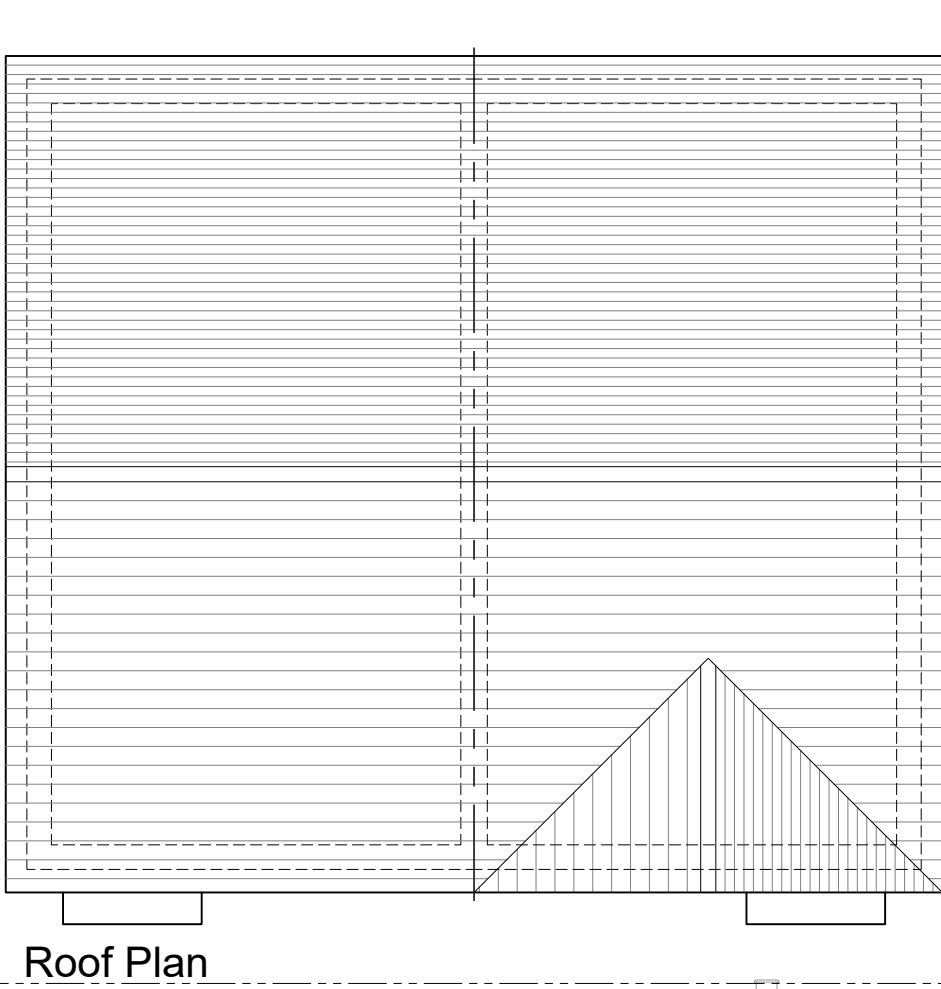
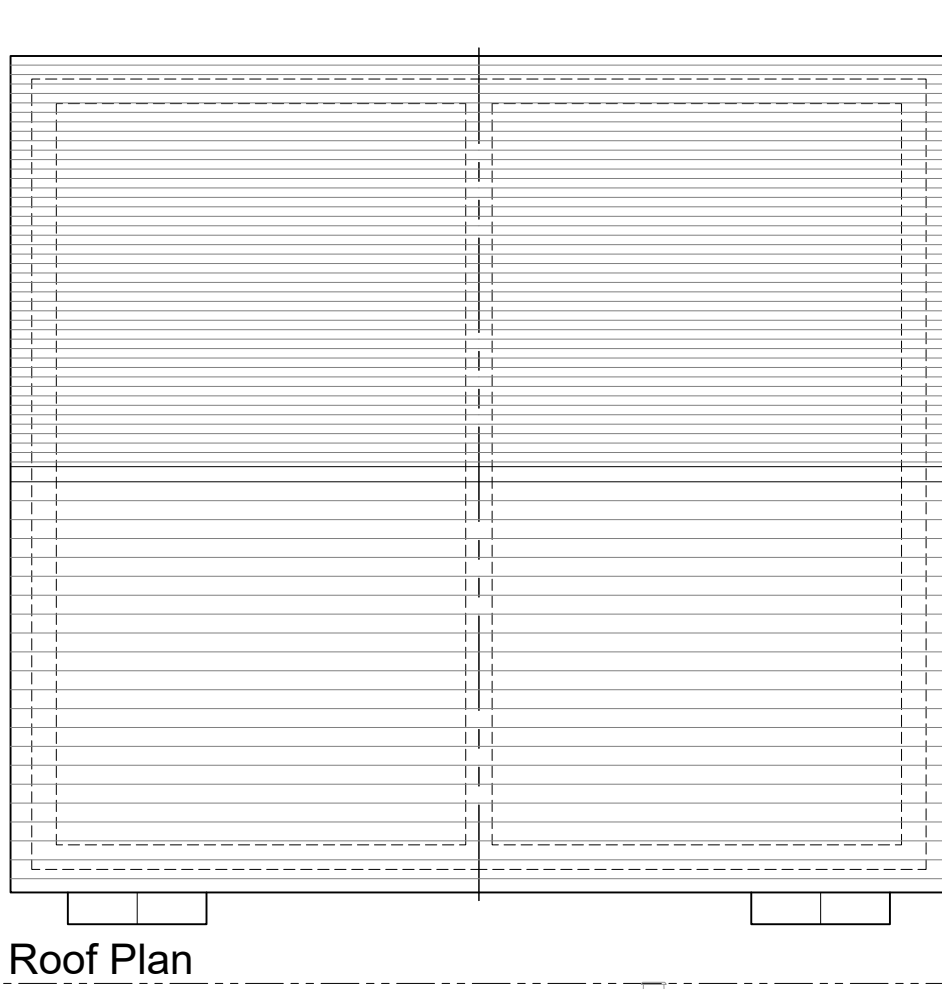



Floor Plan

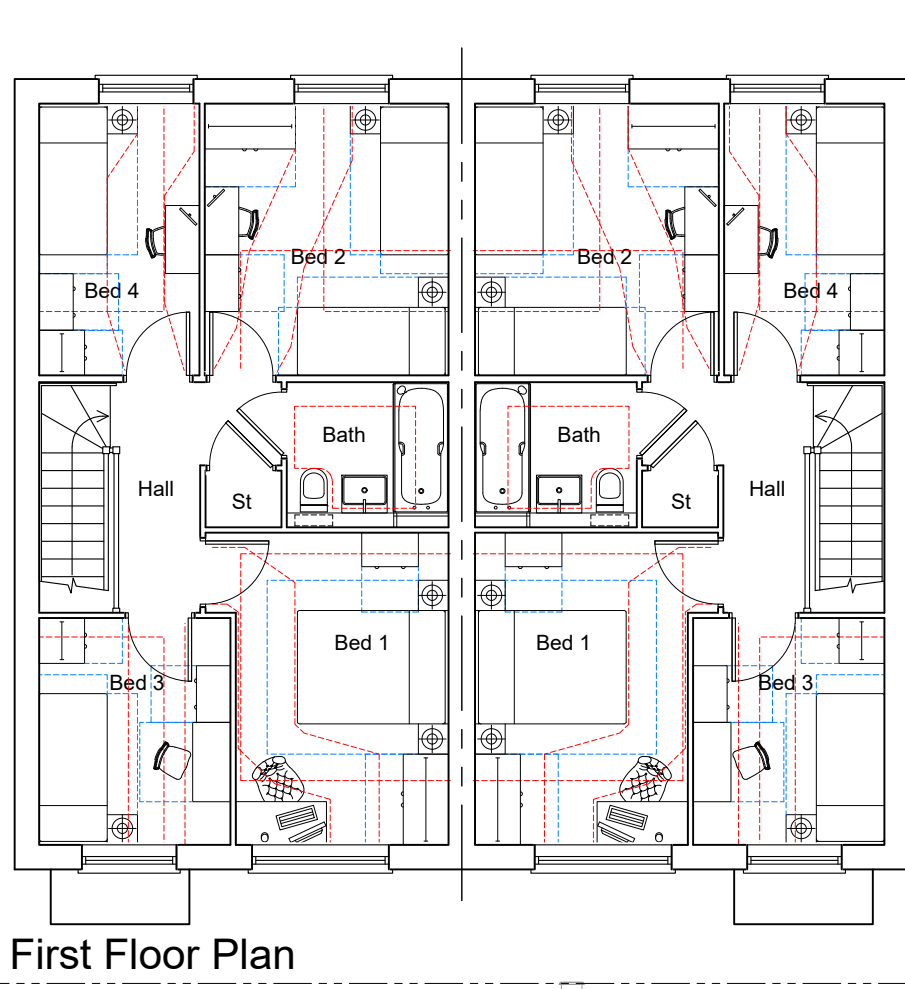


Drove Park

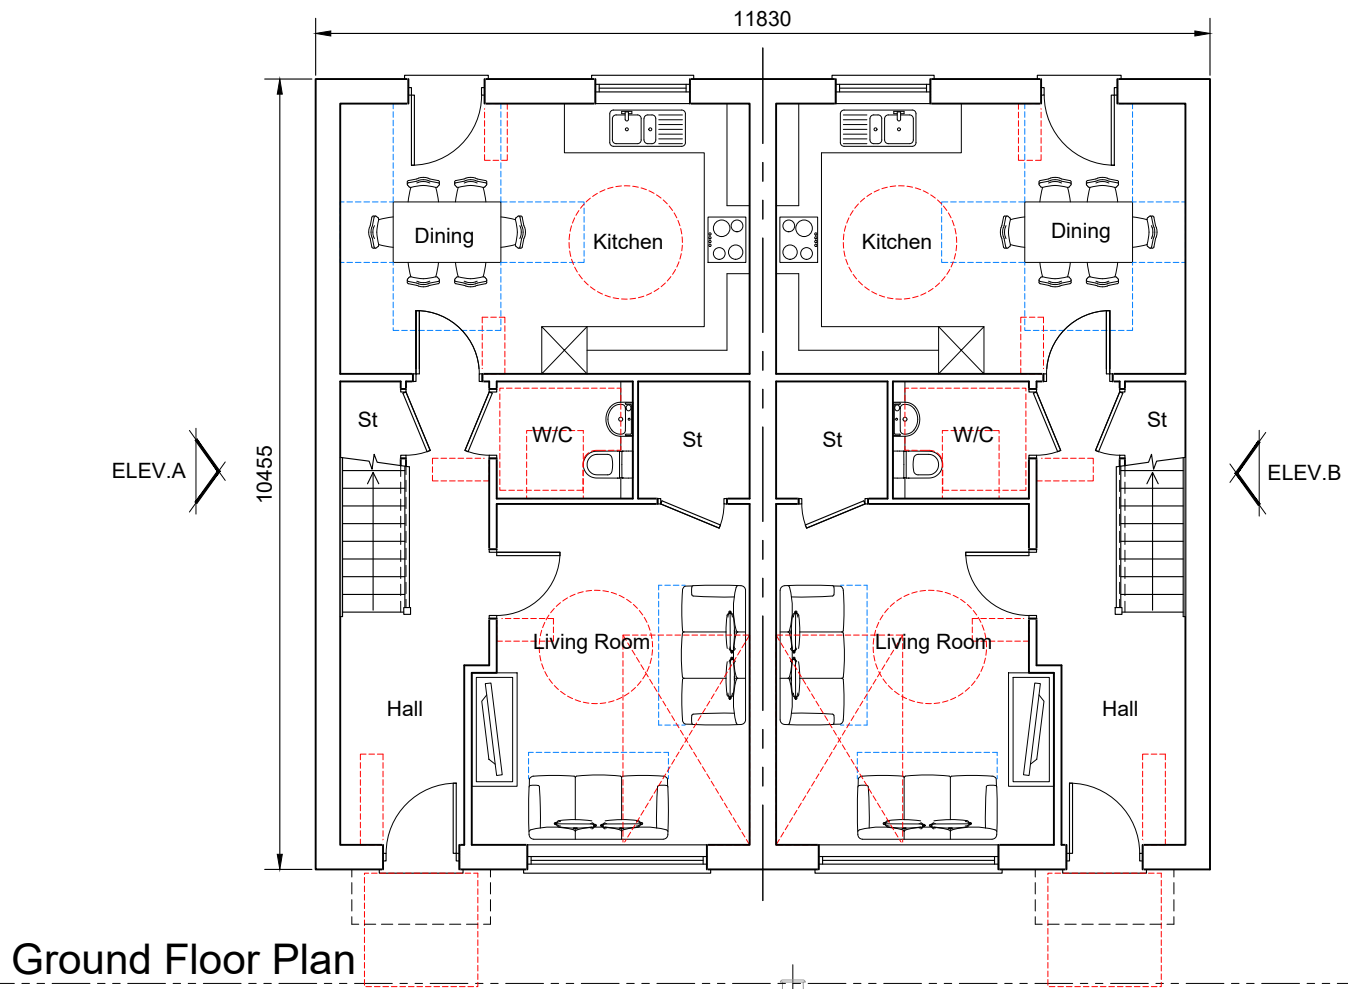

Front Elevation
Plots : 212/213, 245/246,

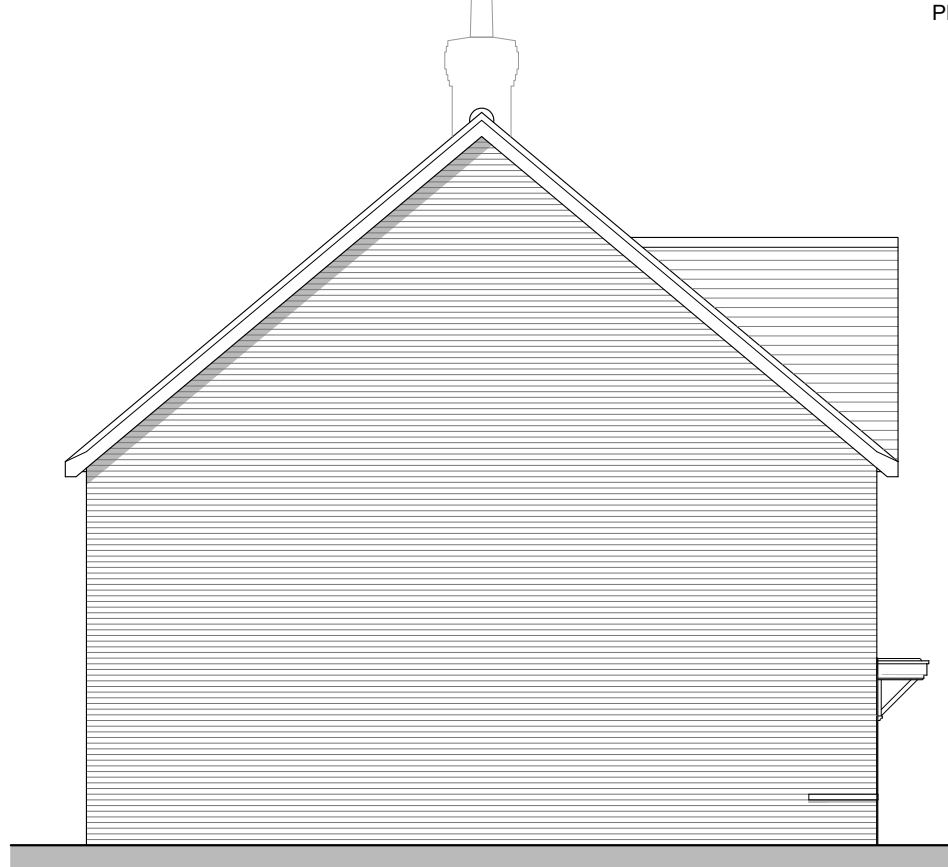

Side Elevation A

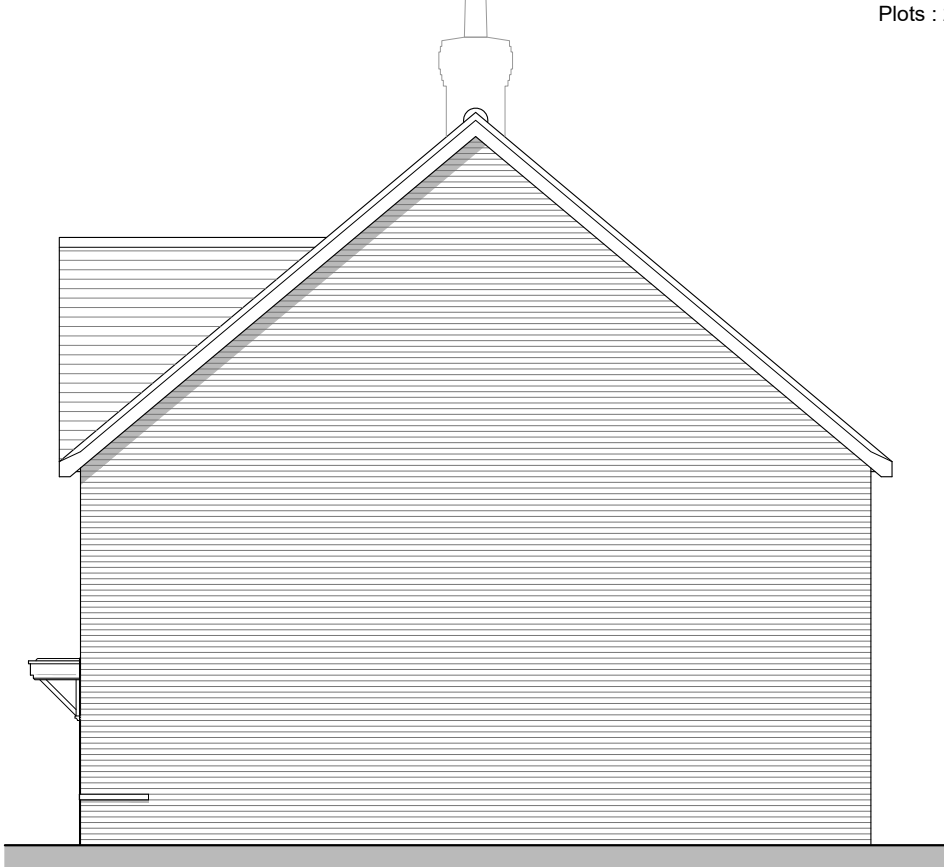

Side Elevation B




Rear Elevation


Bilsham



Front Elevation
Plots : 16/17,

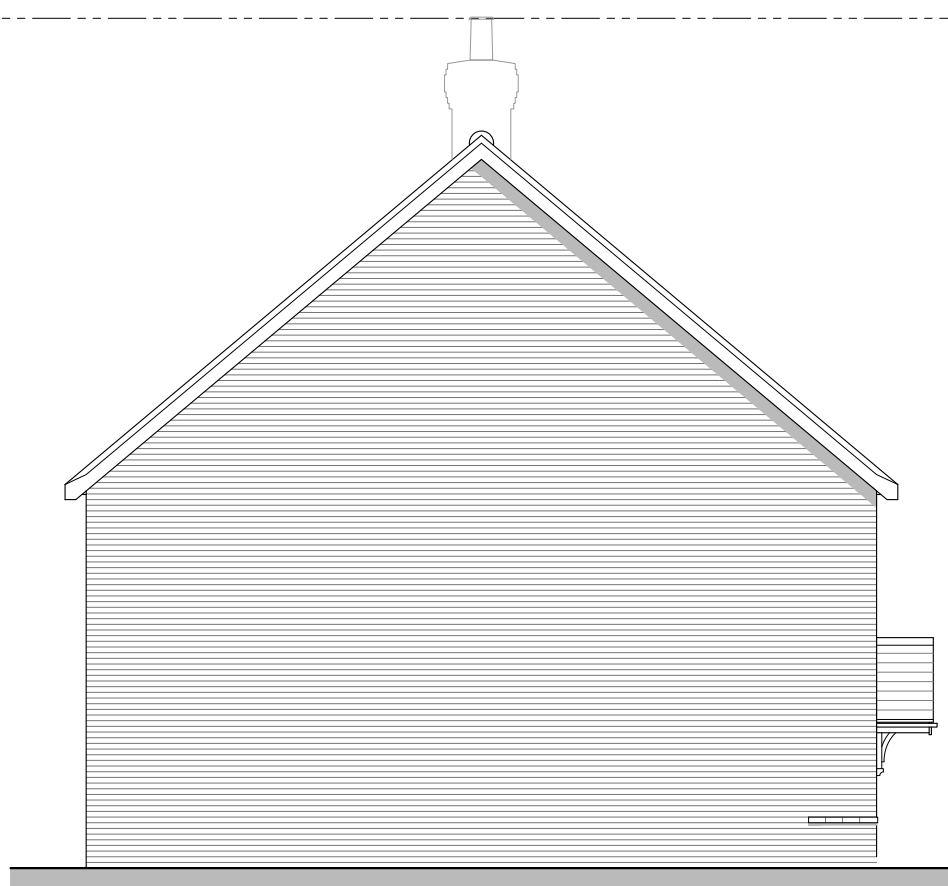

Side Elevation A

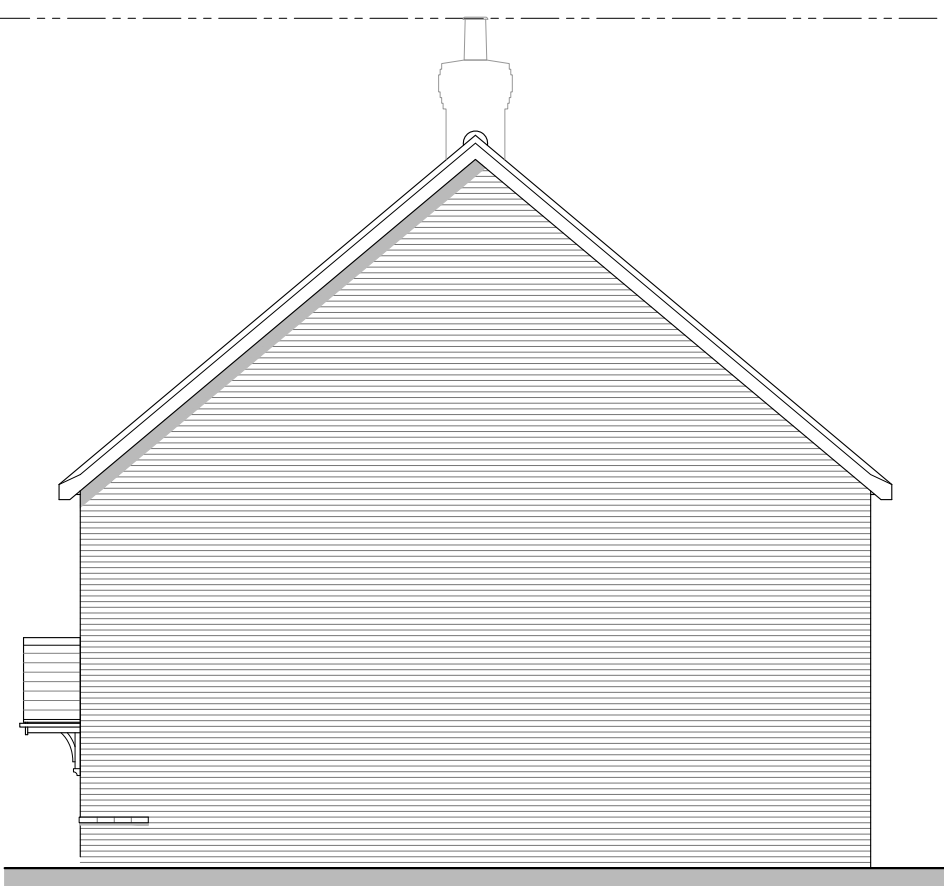

Side Elevation B




Rear Elevation


Lovey's




Front Elevation
Plots : 101/102,

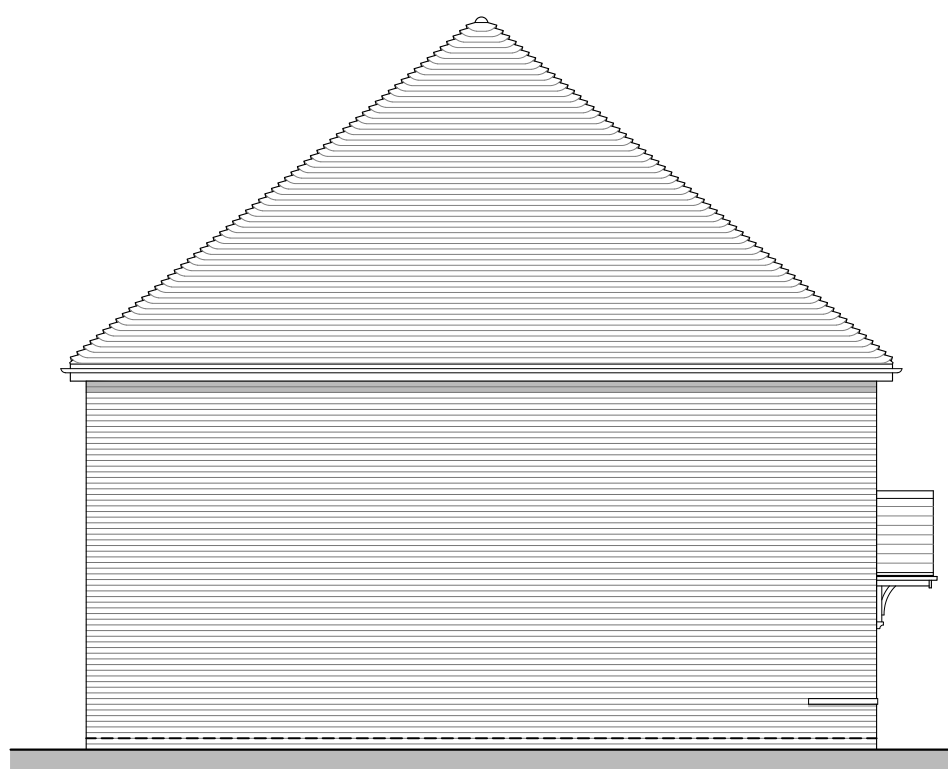

Side Elevation A

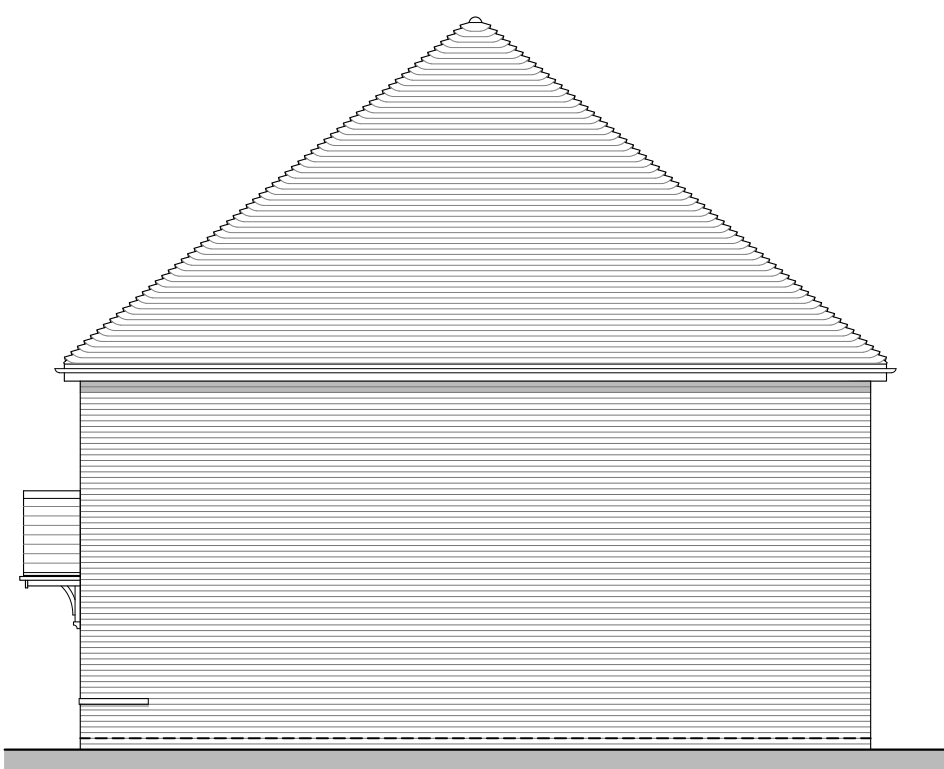

Side Elevation B

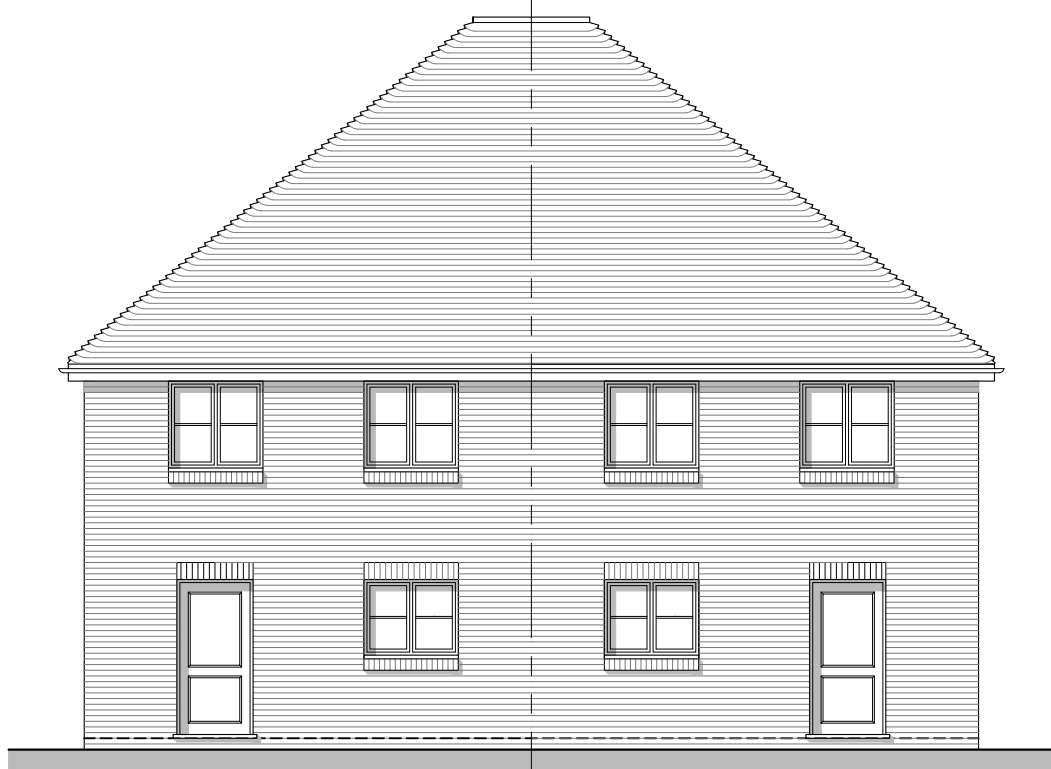

Rear Elevation

REV.	DATE	REVISIONS:	BY	REV.	DATE	REVISIONS:	BY	STATUS:

Planning

CLIENT:	Bilsham Road Development LLP	PROJECT:	Bilsham Road Yapton
SCALE:	1:100 (A1 ORIGINAL)	DRAWING:	C4H2 - Semi Full Plans & Elevations
DRAWN:	GE	19284	P128
DATE:	01/09/20		—



architecture planning masterplanning

Broadmede House, Farnham Business Park,
Weydon Lane, Farnham, Surrey GU9 8QT.
info@osparchitecture.com www.osparchitecture.com
Tel: 01252 267878