




Floor Plan

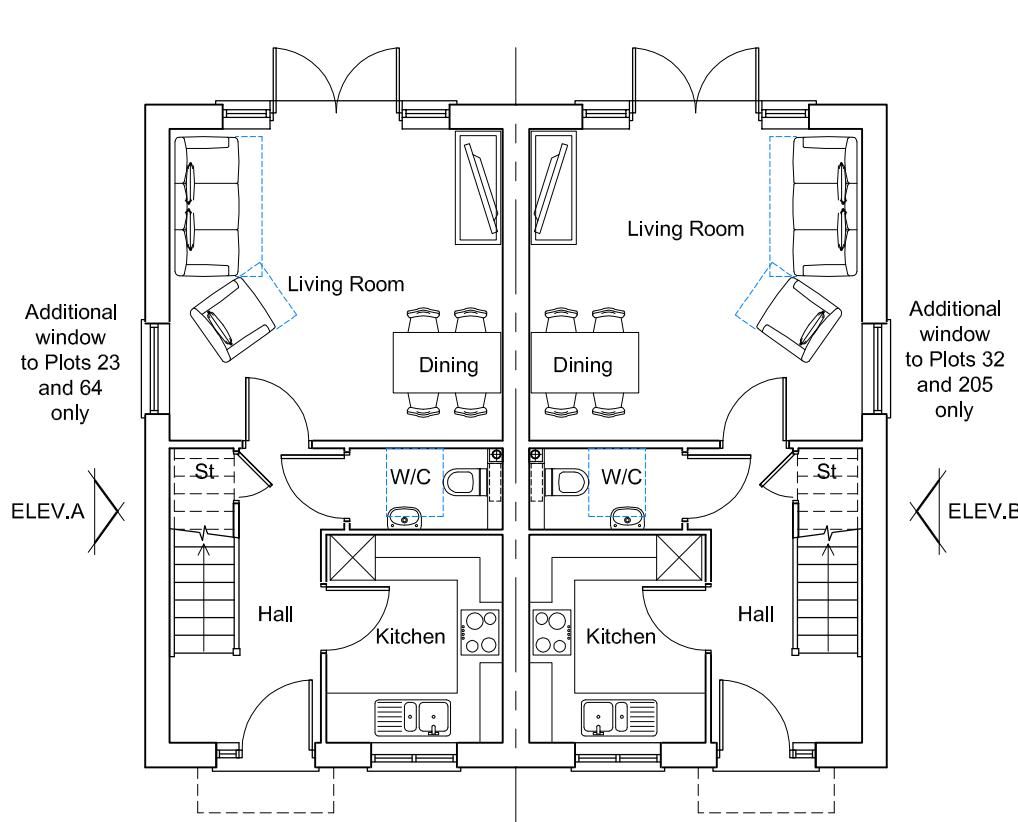


Ground Floor Plan
★ - Obscured glazing

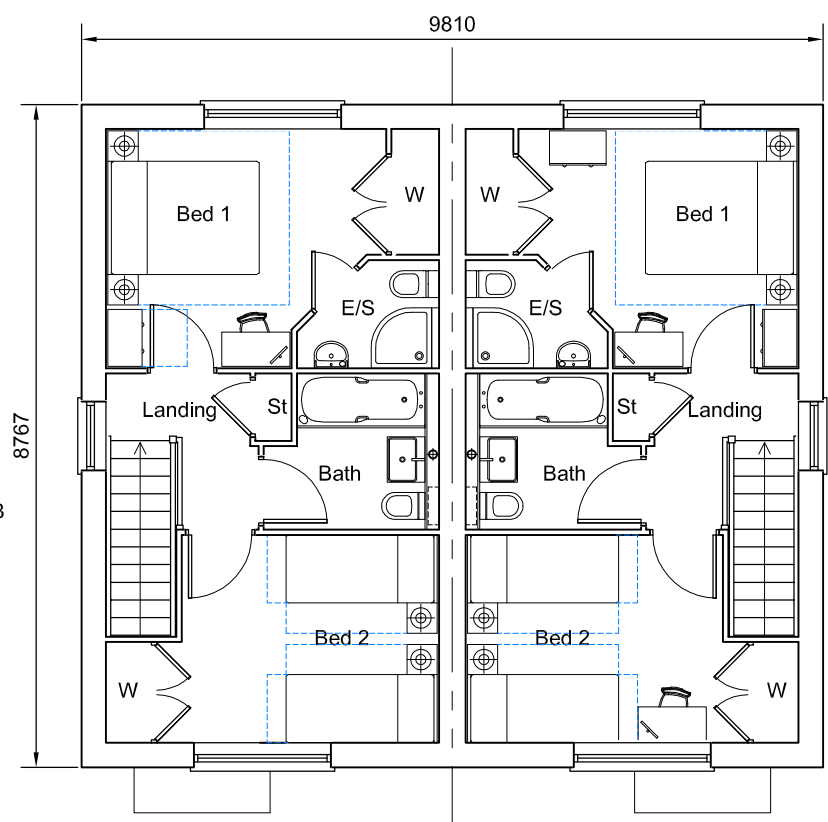


First Floor Plan

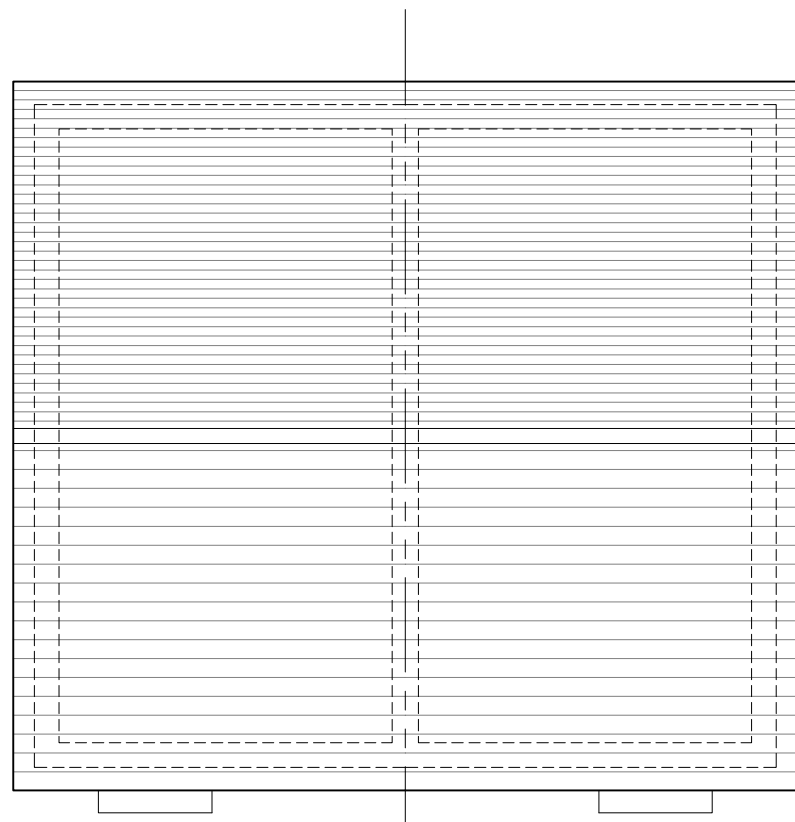


Roof Plan
Plots : 22/23, 64/65,

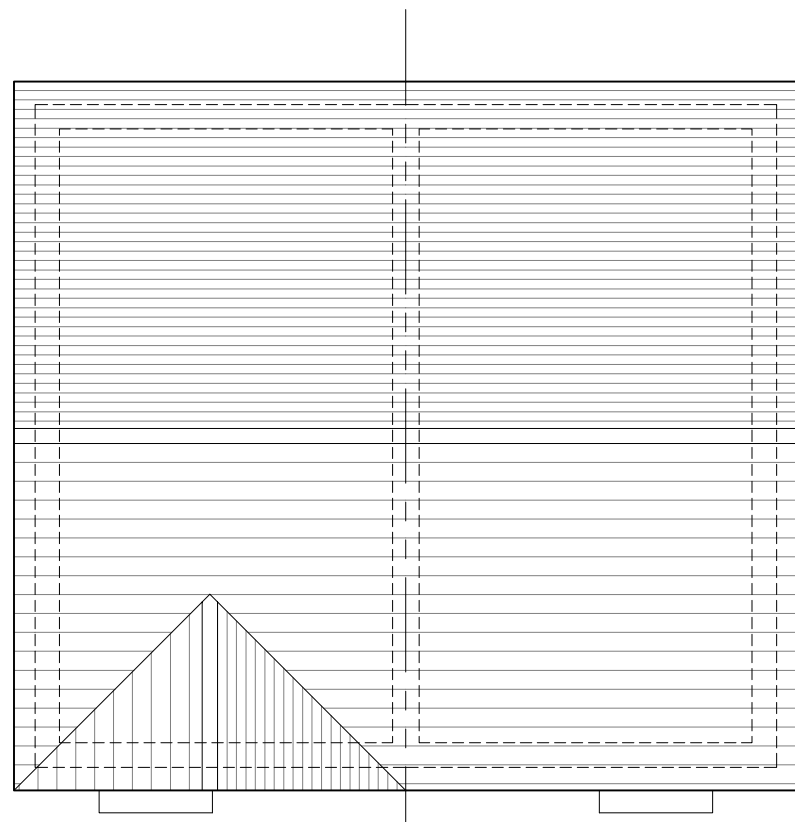

Roof Plan
Plots : 29/30, 31/32,

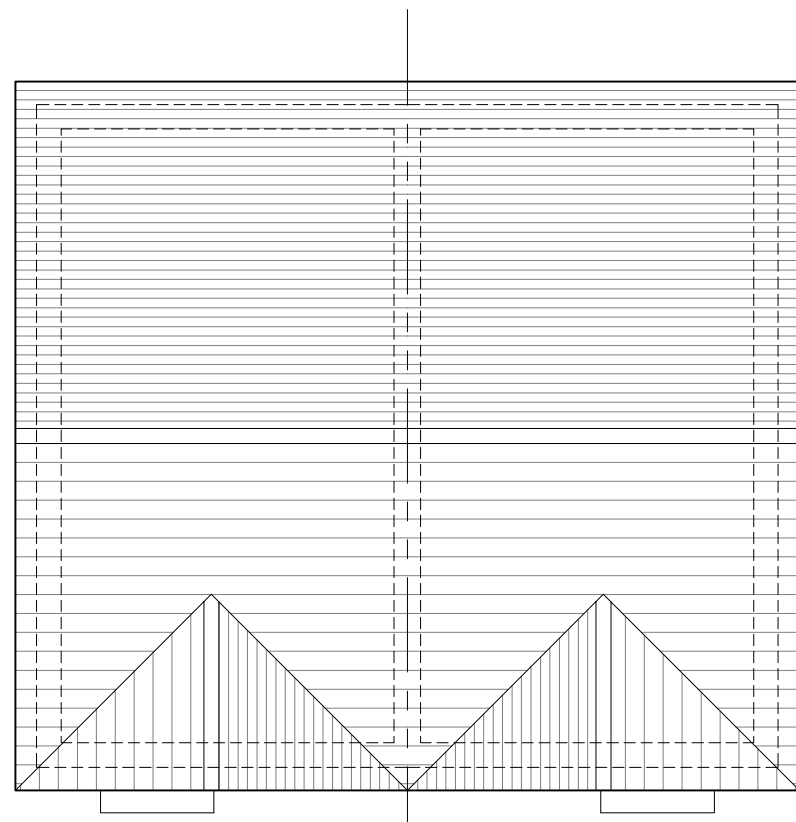


Roof Plan
Plots : 202/3, 204/5,

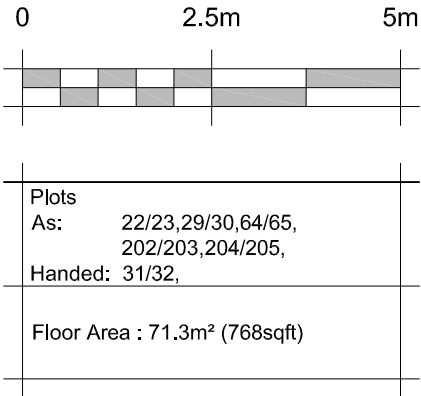

Drove Park



Front Elevation
Plots : 202/203, 204/205,

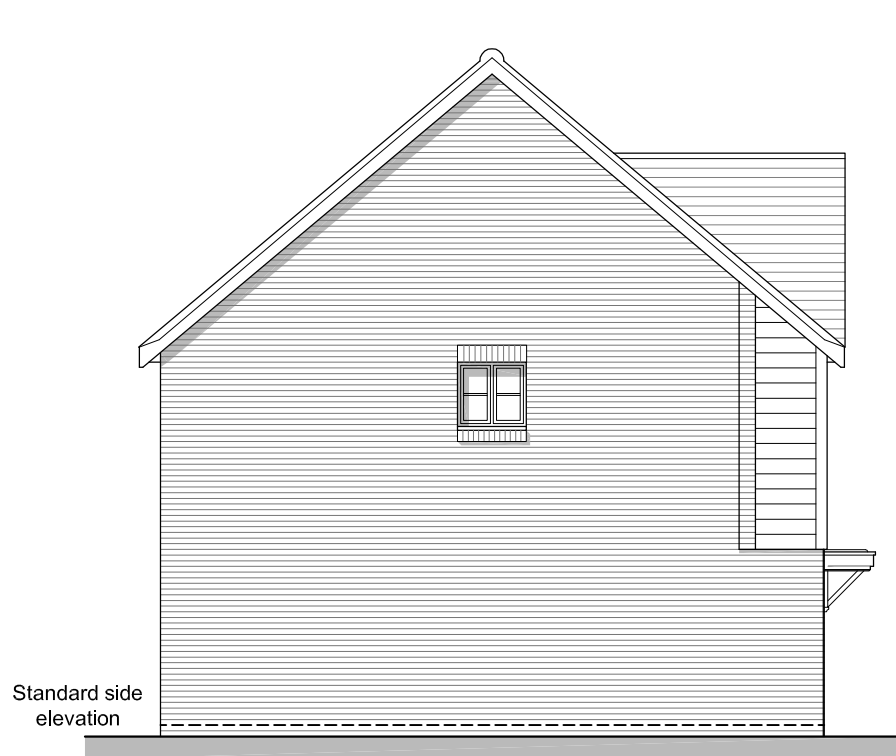

Side Elevation A



Rear Elevation




Side Elevation B

Bilsham




Front Elevation
Plots : 22/23, 64/65,

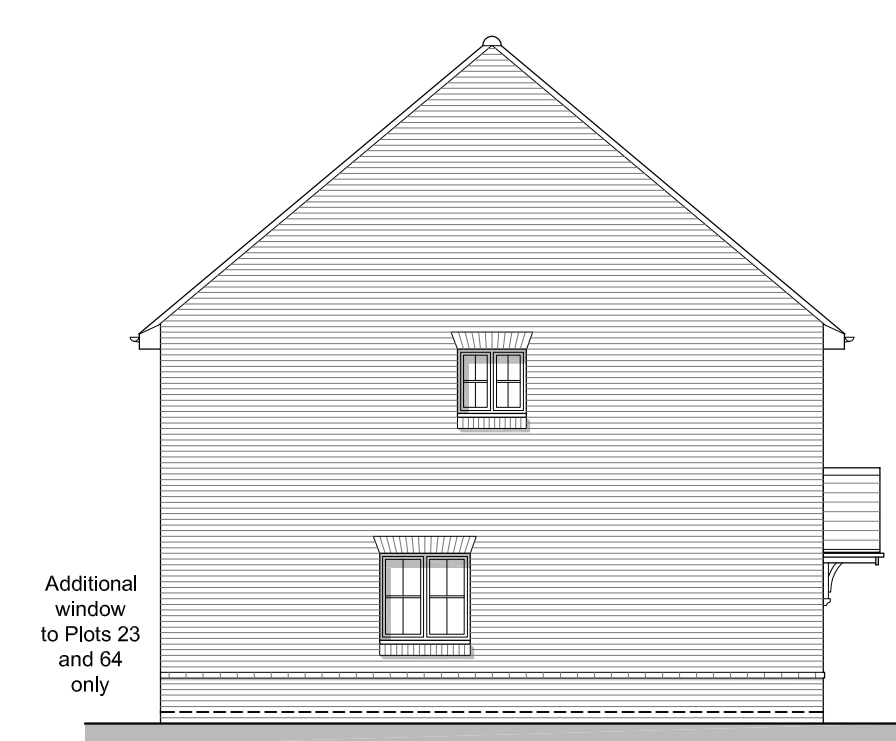

Side Elevation A



Rear Elevation

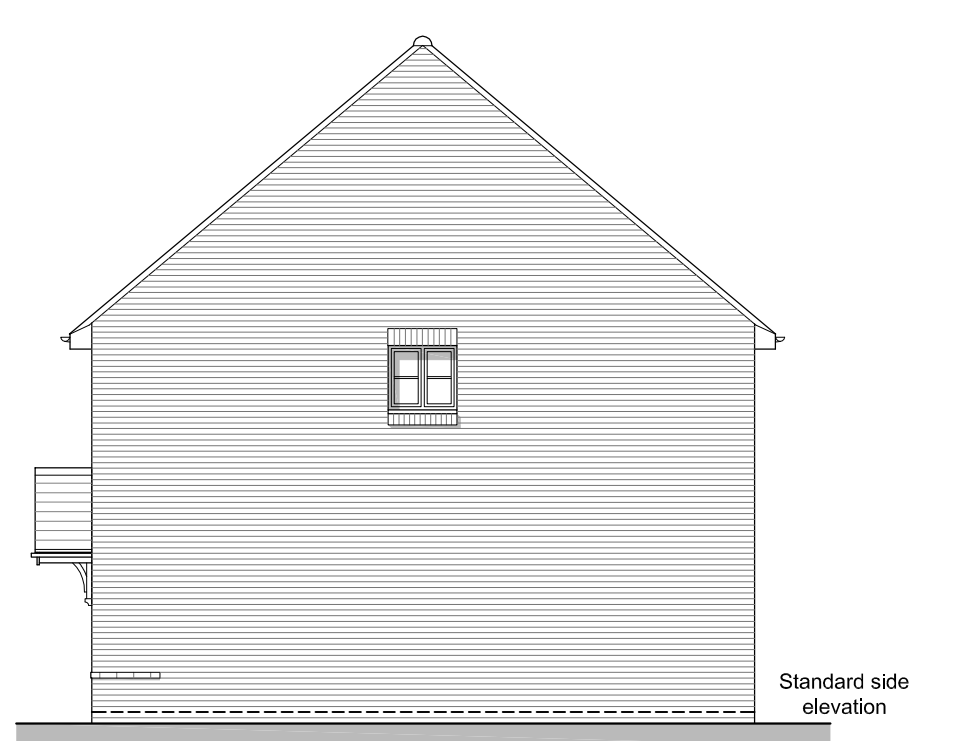


Side Elevation B

Bilsham




Front Elevation
Plots : 29/30, 31/32

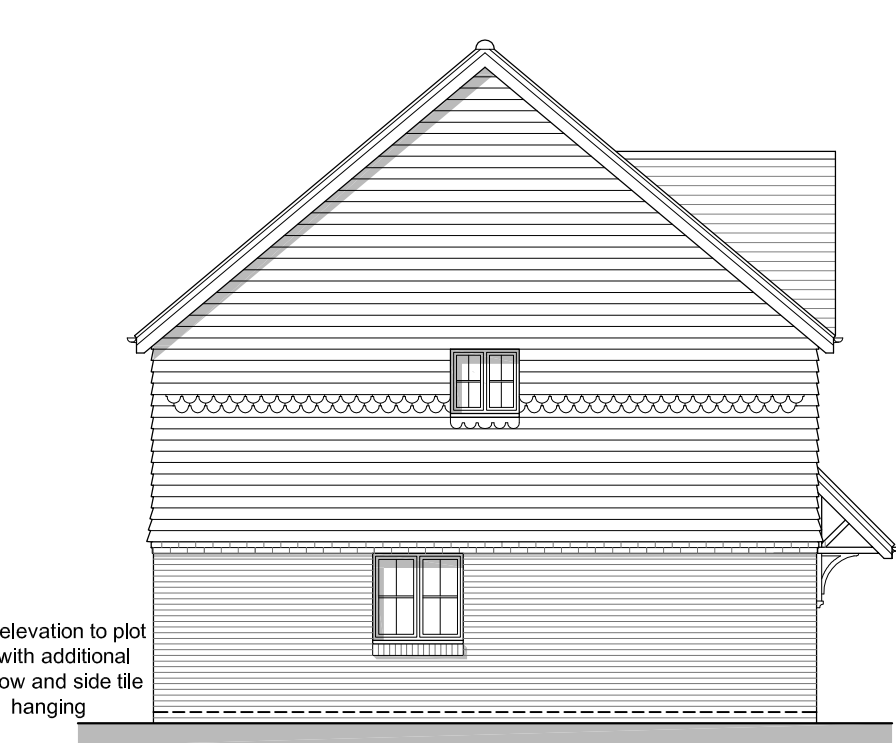

Side Elevation A



Rear Elevation

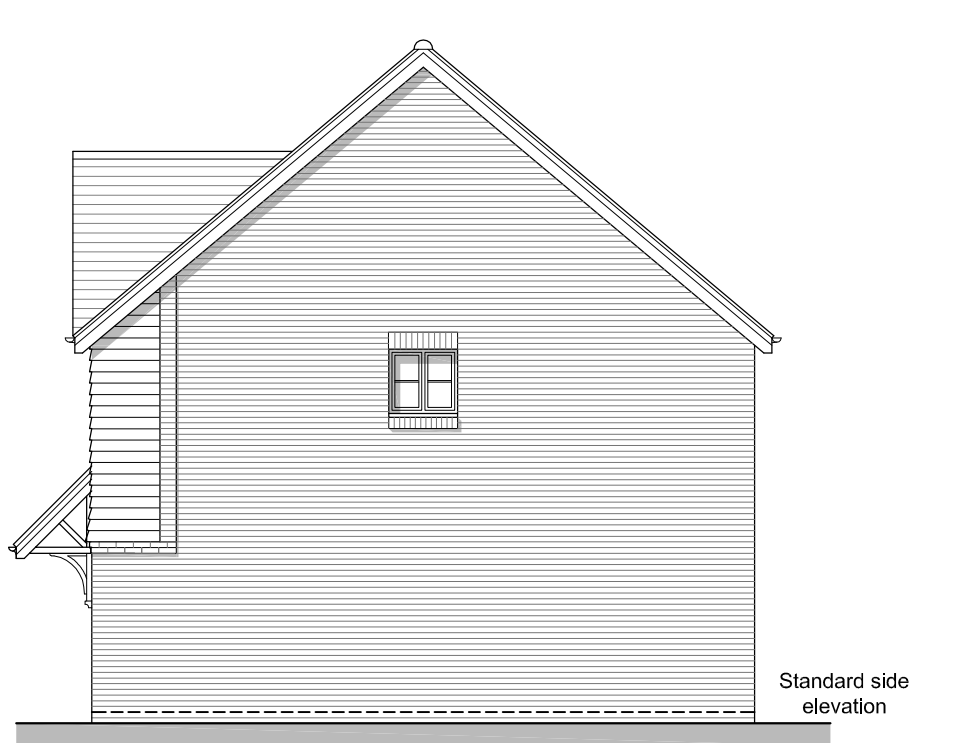


Side Elevation B

Planning

REV.	DATE	REVISIONS:	BY	REV.	DATE	REVISIONS:	BY	REV.	DATE	REVISIONS:	BY	STATUS:

CLIENT:	Bilsham Road Development LLP	PROJECT:	Land At Bilsham Road, Yapton
SCALE:	1:100 (A1 ORIGINAL)	DRAWING:	2B4P Type A - Semi Full Plans & Elevations
DRAWN:	RDB/SA	19284	P130
DATE:	Sep 2020		—

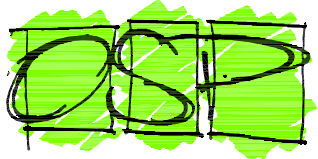

architecture planning masterplanning

Broadmede House, Farnham Business Park,
Weydon Lane, Farnham, Surrey GU9 8QT.
info@osparchitecture.com www.osparchitecture.com
Tel: 01252 267878