



Floor Plan

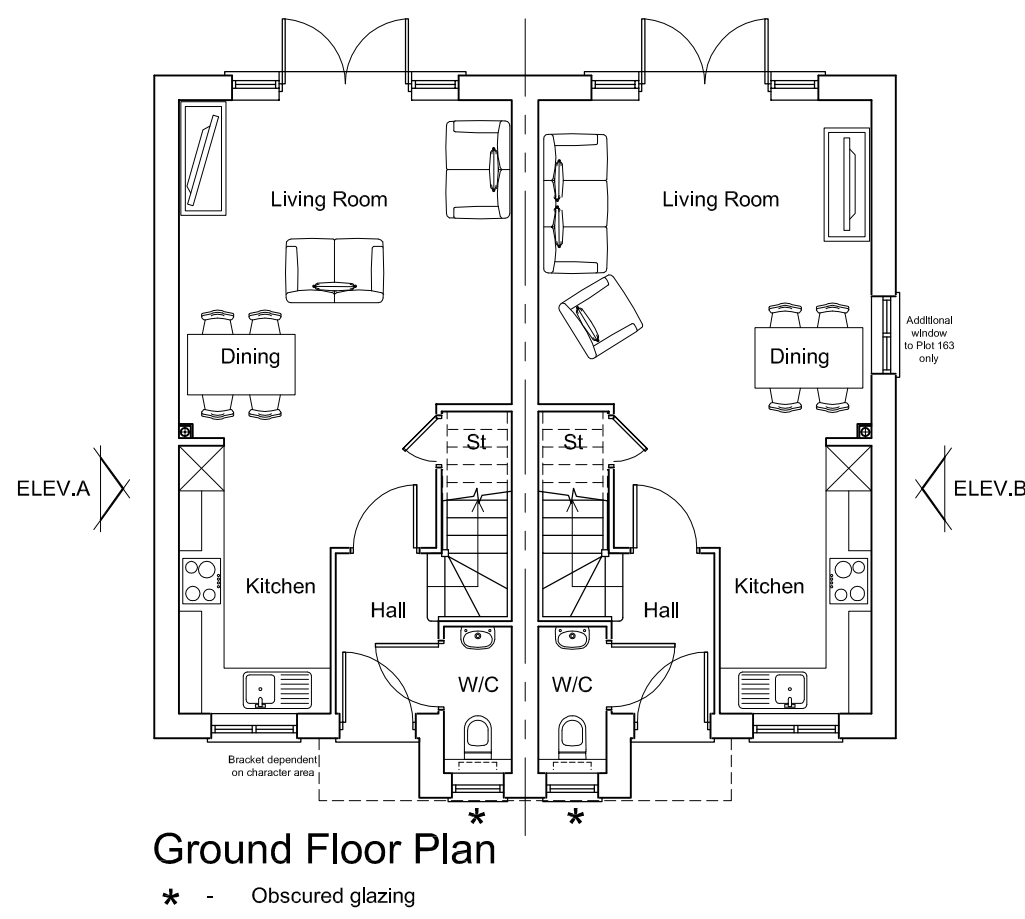


First Floor Plan

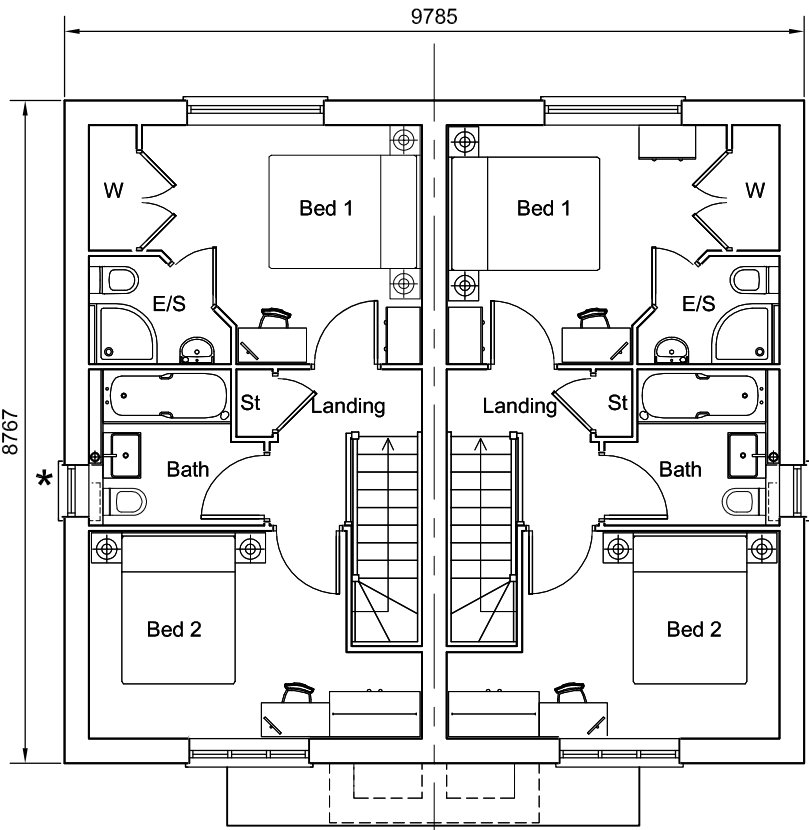


Roof Plan

Plots : 45/6, 161/2, 165/6, 189/90, 191/2, 218/9,

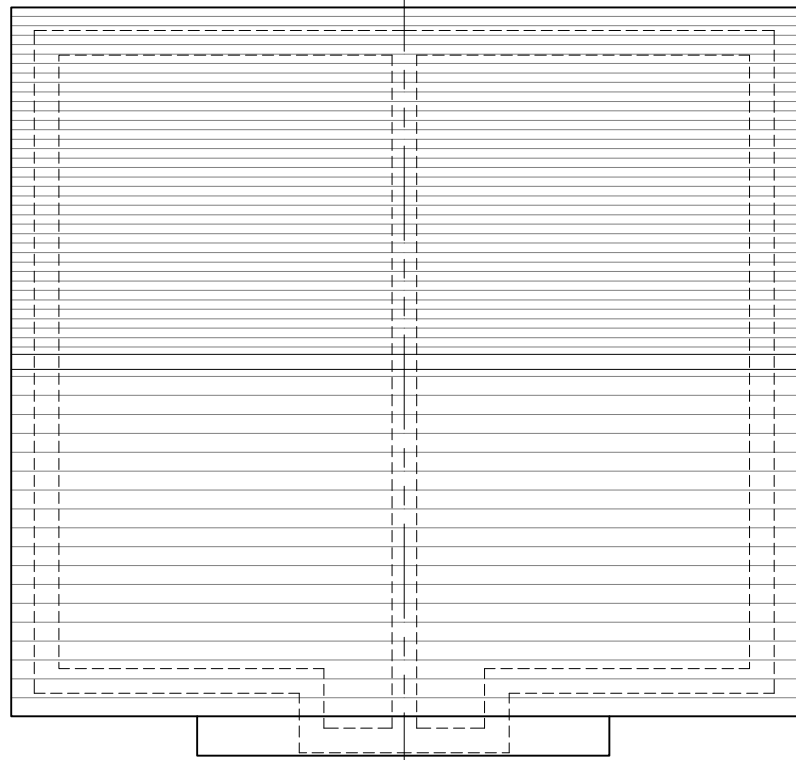



Roof Plan

Plots : 68/69,

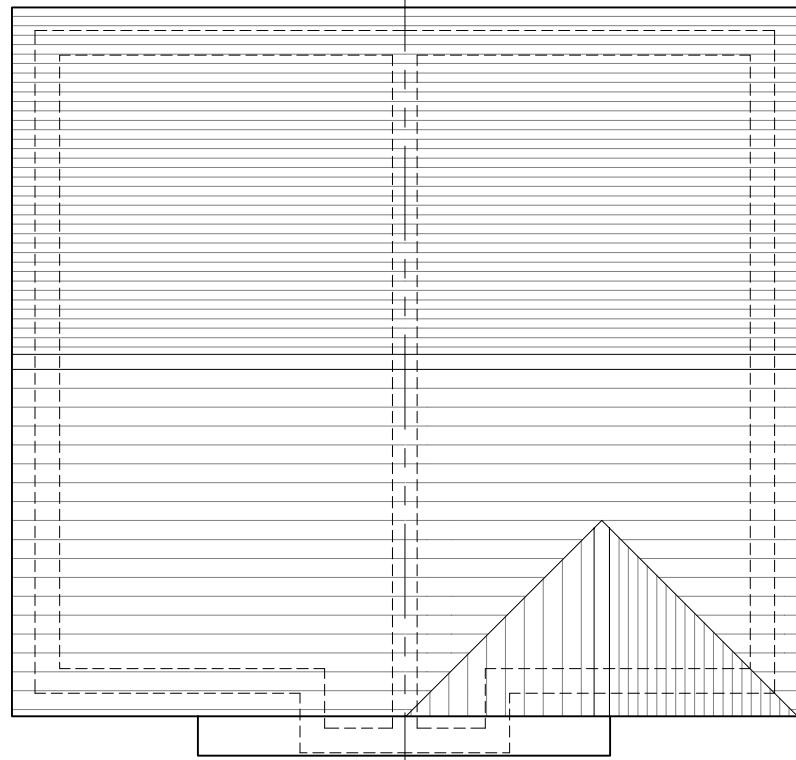

Roof Plan

Plots : 163/164,

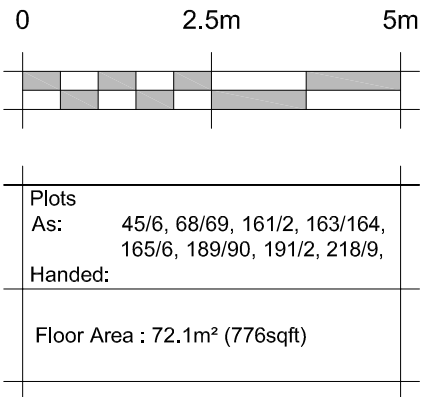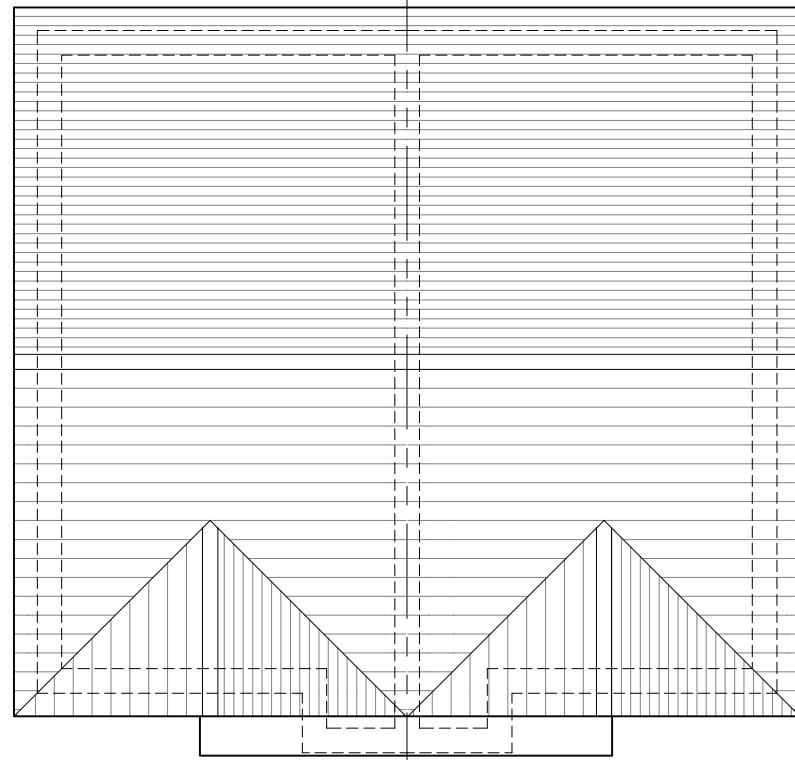


Drove Park



Front Elevation

Plots: 163 / 164

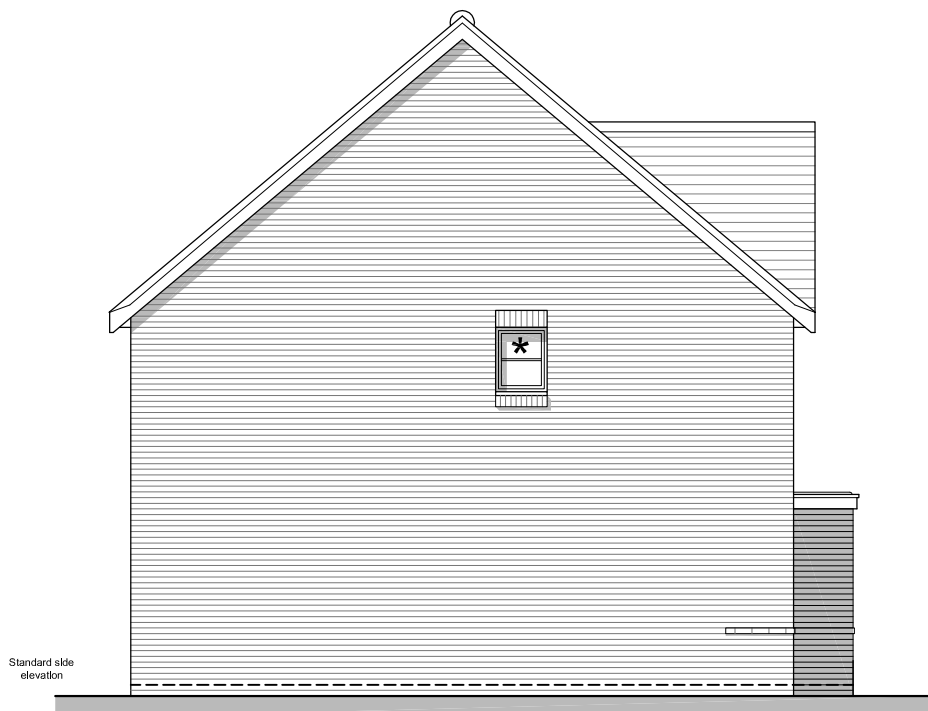


Side Elevation A

(Side Elevation B Mirrored)



Front Elevation

Plots: 161 / 162, 165 / 166, 189 / 190, 191 / 192, 218 / 219

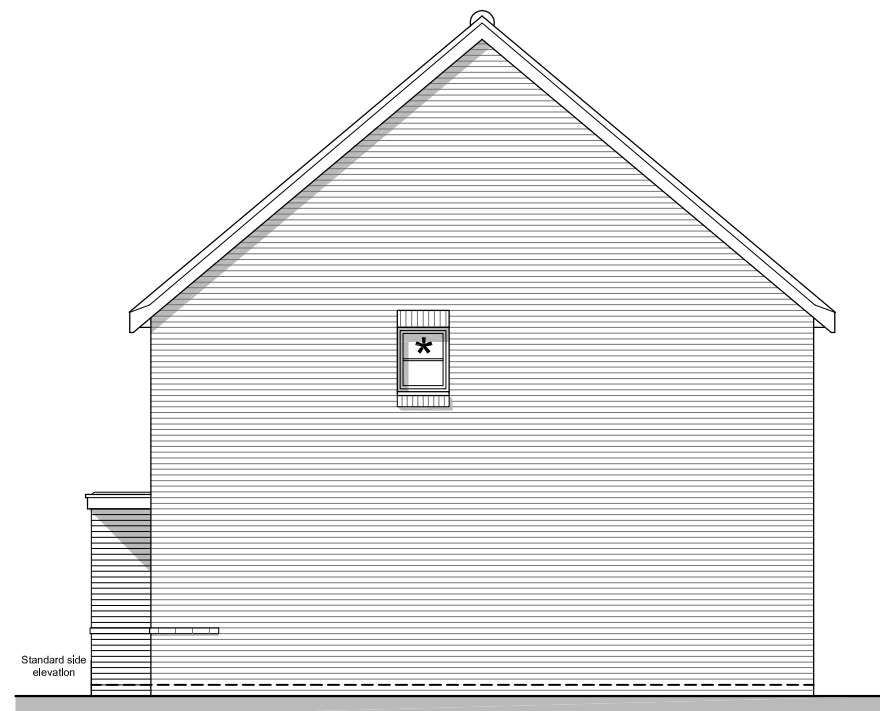

Side Elevation B



Rear Elevation




Side Elevation B

Bilsham



Front Elevation

Plots: 68 / 69

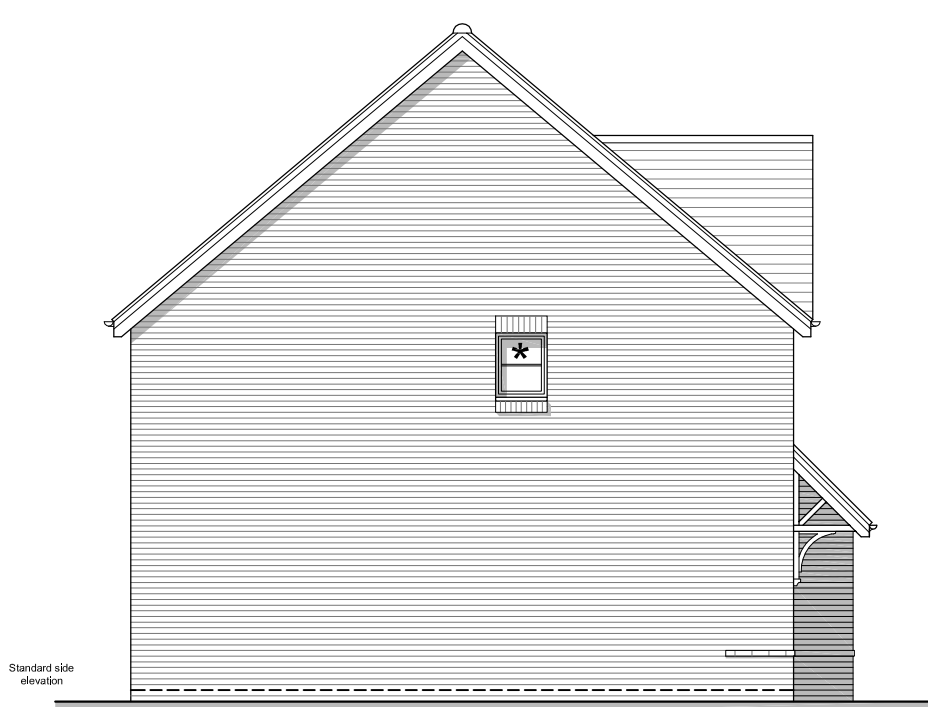

Side Elevation A

(Side Elevation B Mirrored)

★ - Obscured glazing



Front Elevation

Plots: 45 / 46



Side Elevation B

★ - Obscured glazing



Rear Elevation

REV.	DATE	REVISIONS:	BY	REV.	DATE	REVISIONS:	BY	REV.	DATE	REVISIONS:	BY	STATUS:

Planning

CLIENT:	Bilsham Road Development LLP	PROJECT:	Land At Bilsham Road, Yapton
SCALE:	1:100 (A1 ORIGINAL)	DRAWING:	2B4P Type B - Semi Full Plans & Elevations
DRAWN:	RDB/GE	19284	P132
DATE:	Sep 2020		—

OSP
architecture planning masterplanning
Broadmede House, Farnham Business Park,
Weydon Lane, Farnham, Surrey GU9 8QT.
info@osparchitecture.com www.osparchitecture.com
Tel: 01252 267878