


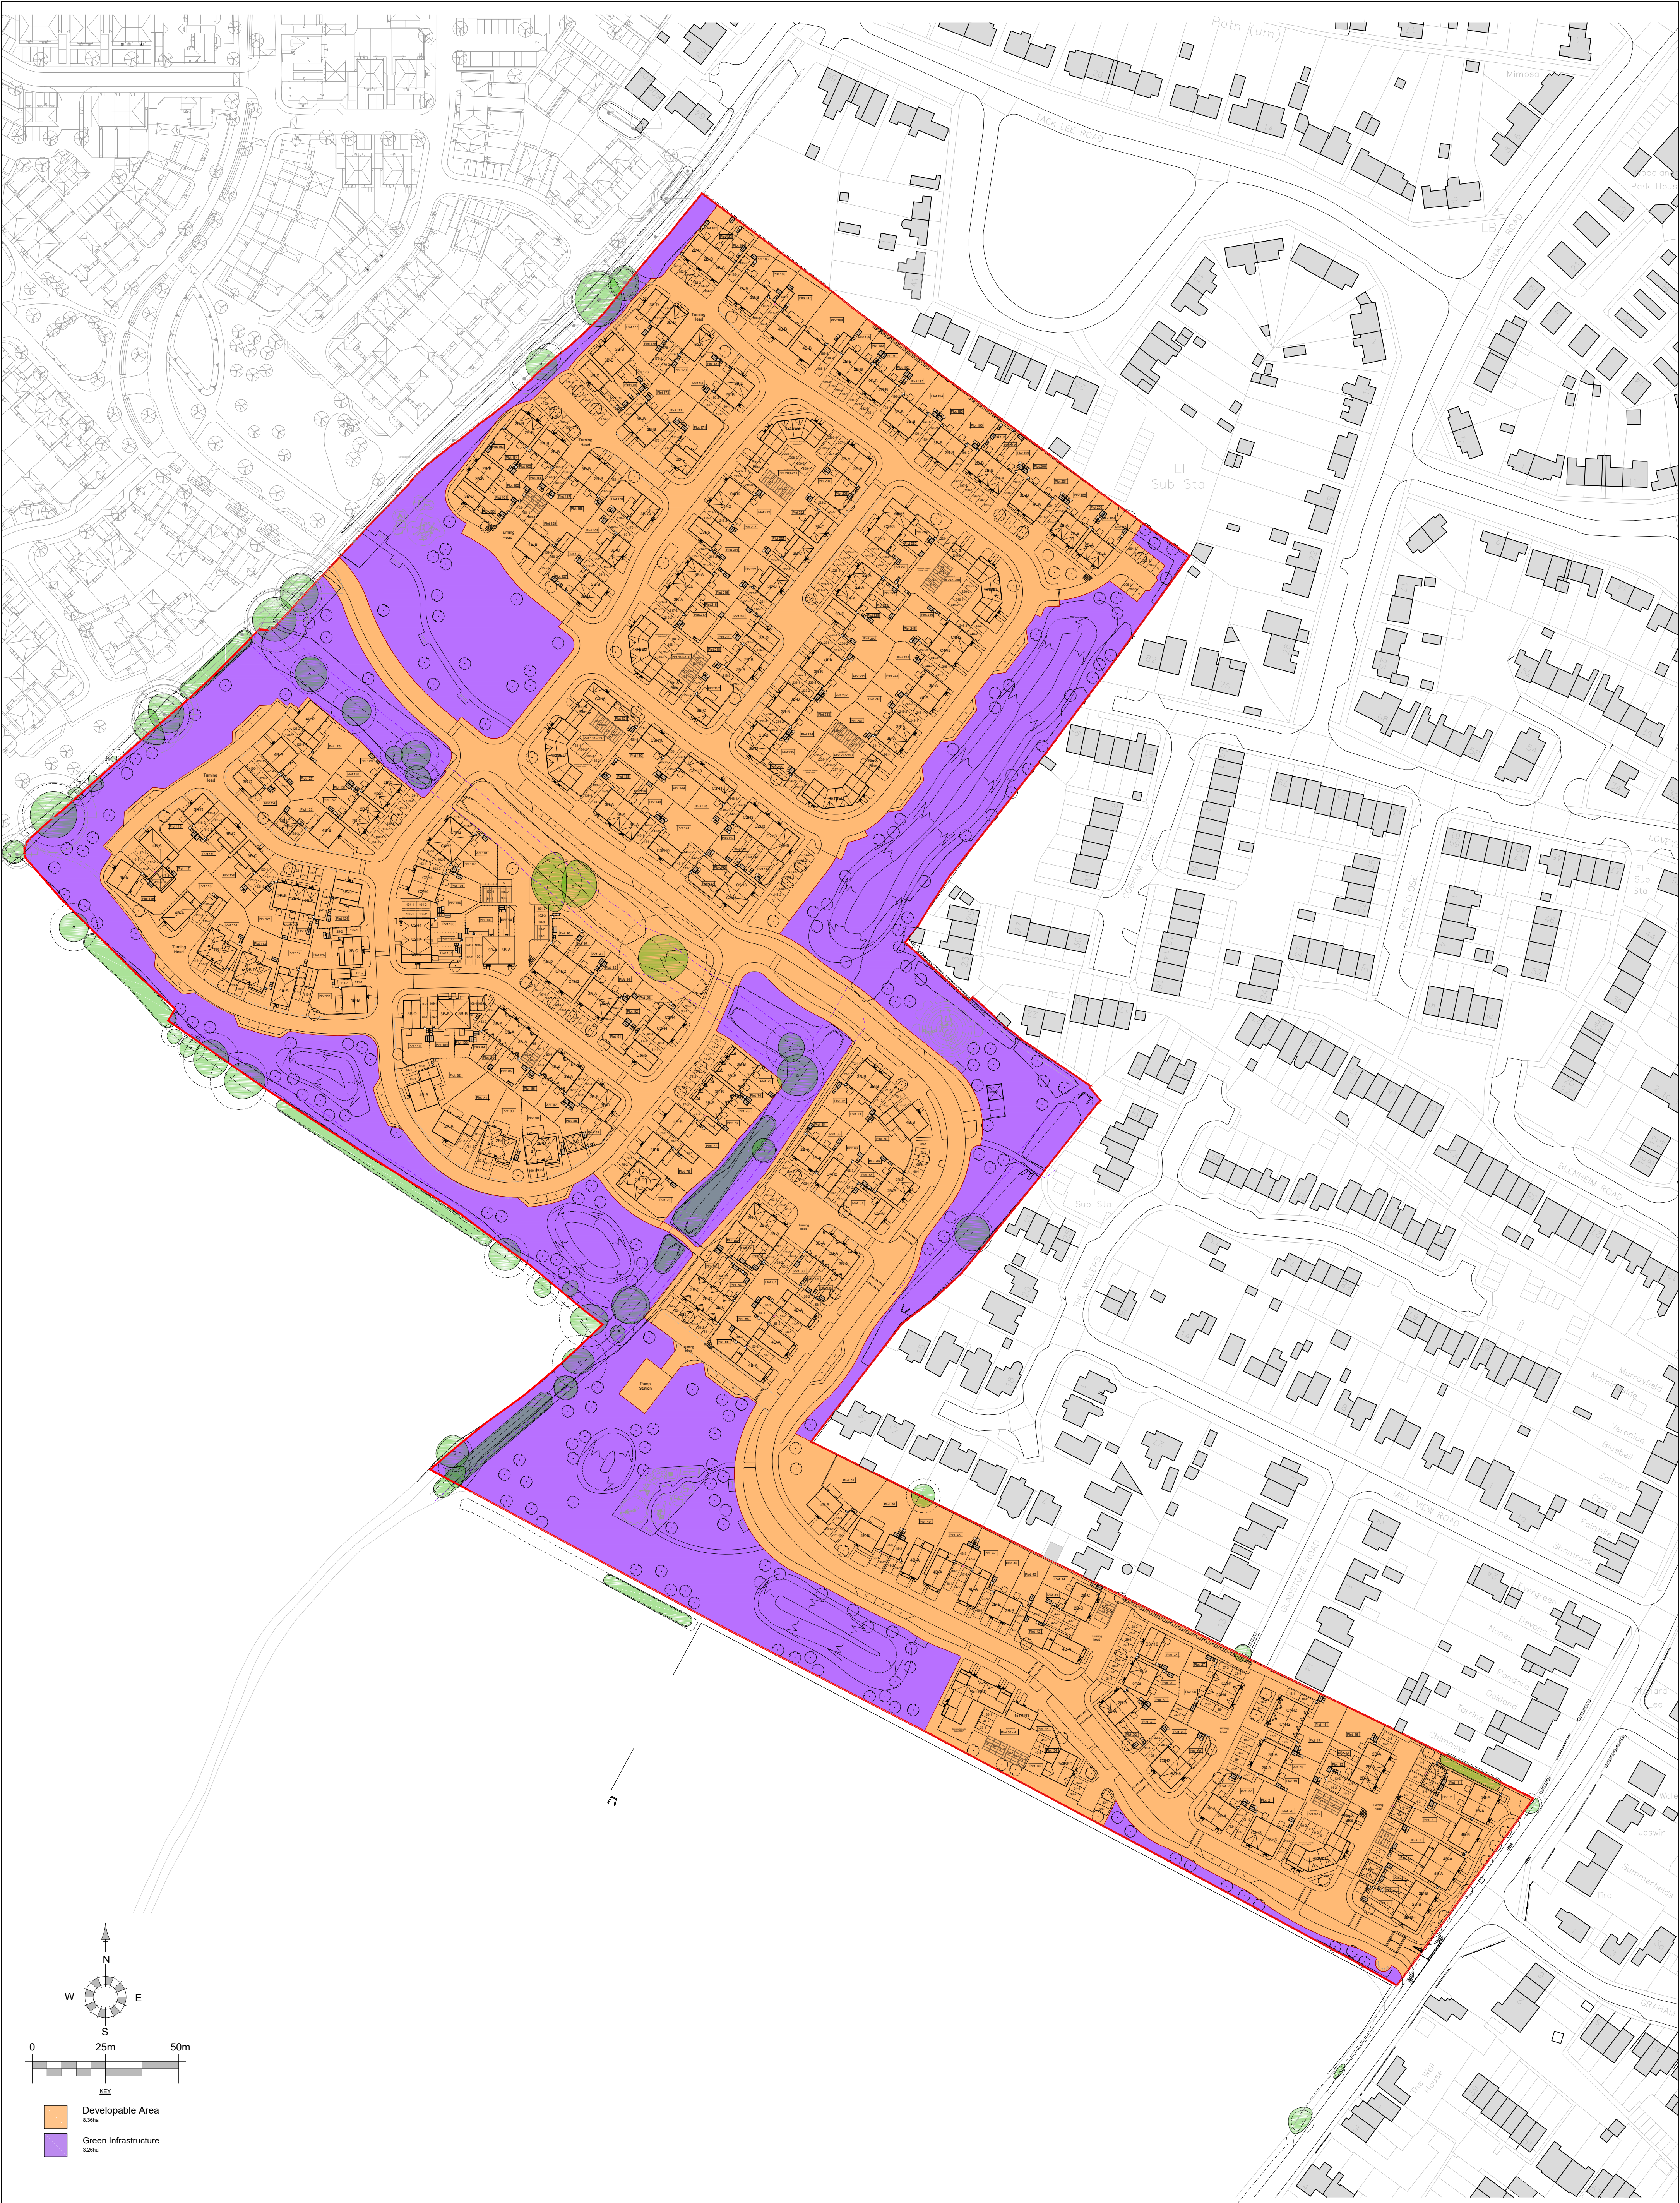

REV.	DATE	REVISIONS:	BY	REV.	DATE	REVISIONS:	BY	STATUS:	CLIENT:	PROJECT:	 architecture planning masterplanning Broadmeade House, Farnham Business Park, Weydon Lane, Farnham, Surrey GU9 8QT. info@osparchitecture.com www.osparchitecture.com Tel: 01252 267878
X	xx/xx/19	Description of changes	XX						Bilsham Road Development LLP	Land At Bilsham Road, Yapton	
									SCALE: 1:1000 (A1 ORIGINAL)	DRAWING: Land Use Layout	
									DRAWN: RB/SA DATE: Sep 2020	19284 P112 —	