
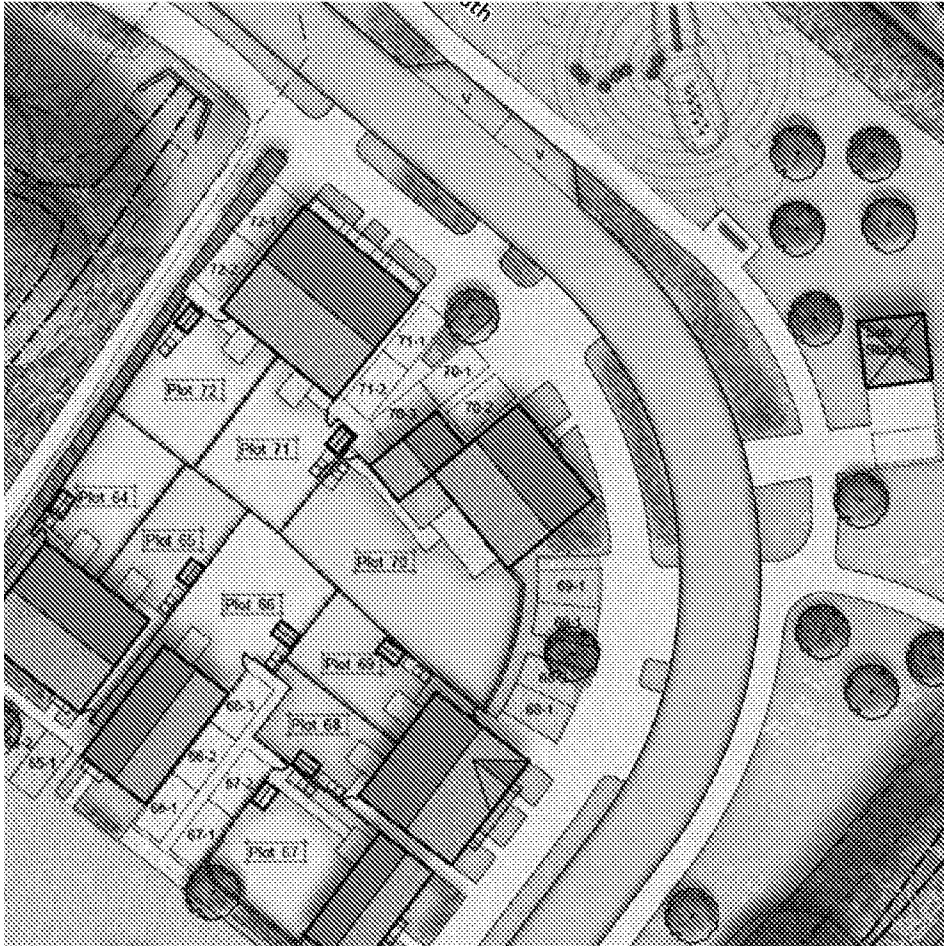


9.0

ARCHITECTURE



9.2 BILSHAM STREET CHARACTER AREA -
ROADS, PAVEMENTS AND PARKING

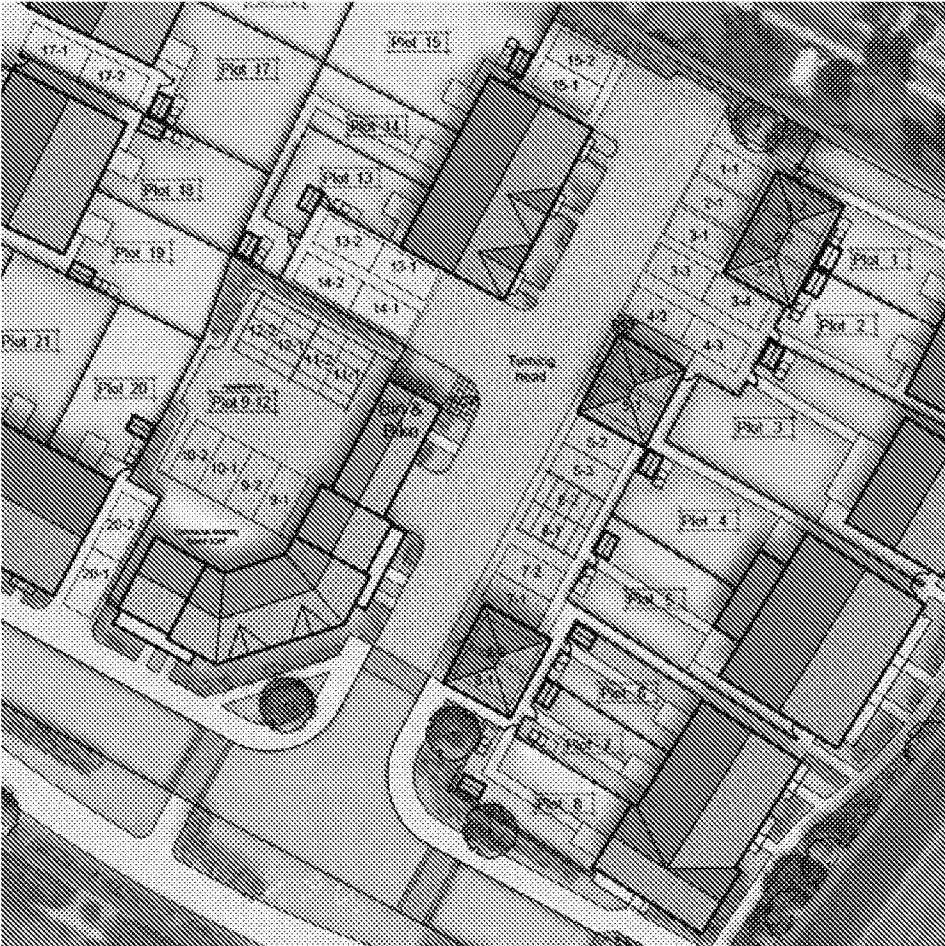

9.0

ARCHITECTURE




9.3 BILSHAM STREET CHARACTER AREA - PUBLIC REALM

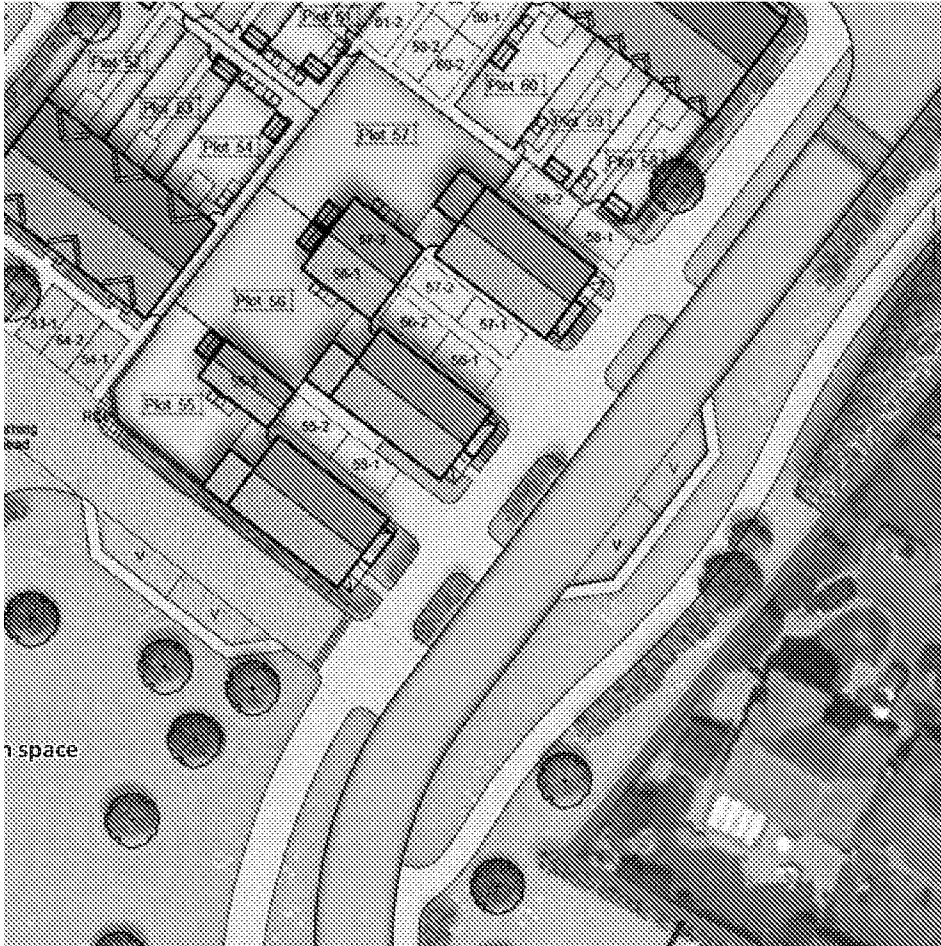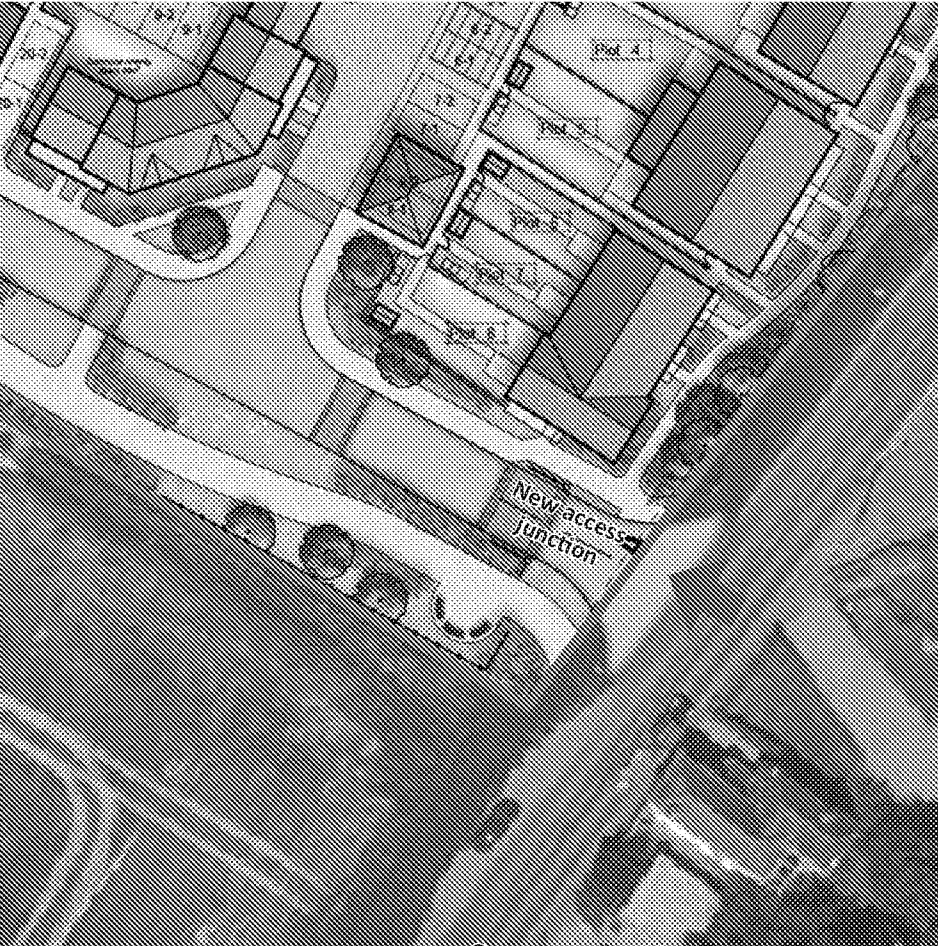

9.0

ARCHITECTURE

9.4 BILSHAM STREET CHARACTER AREA -
LANDSCAPE DETAIL

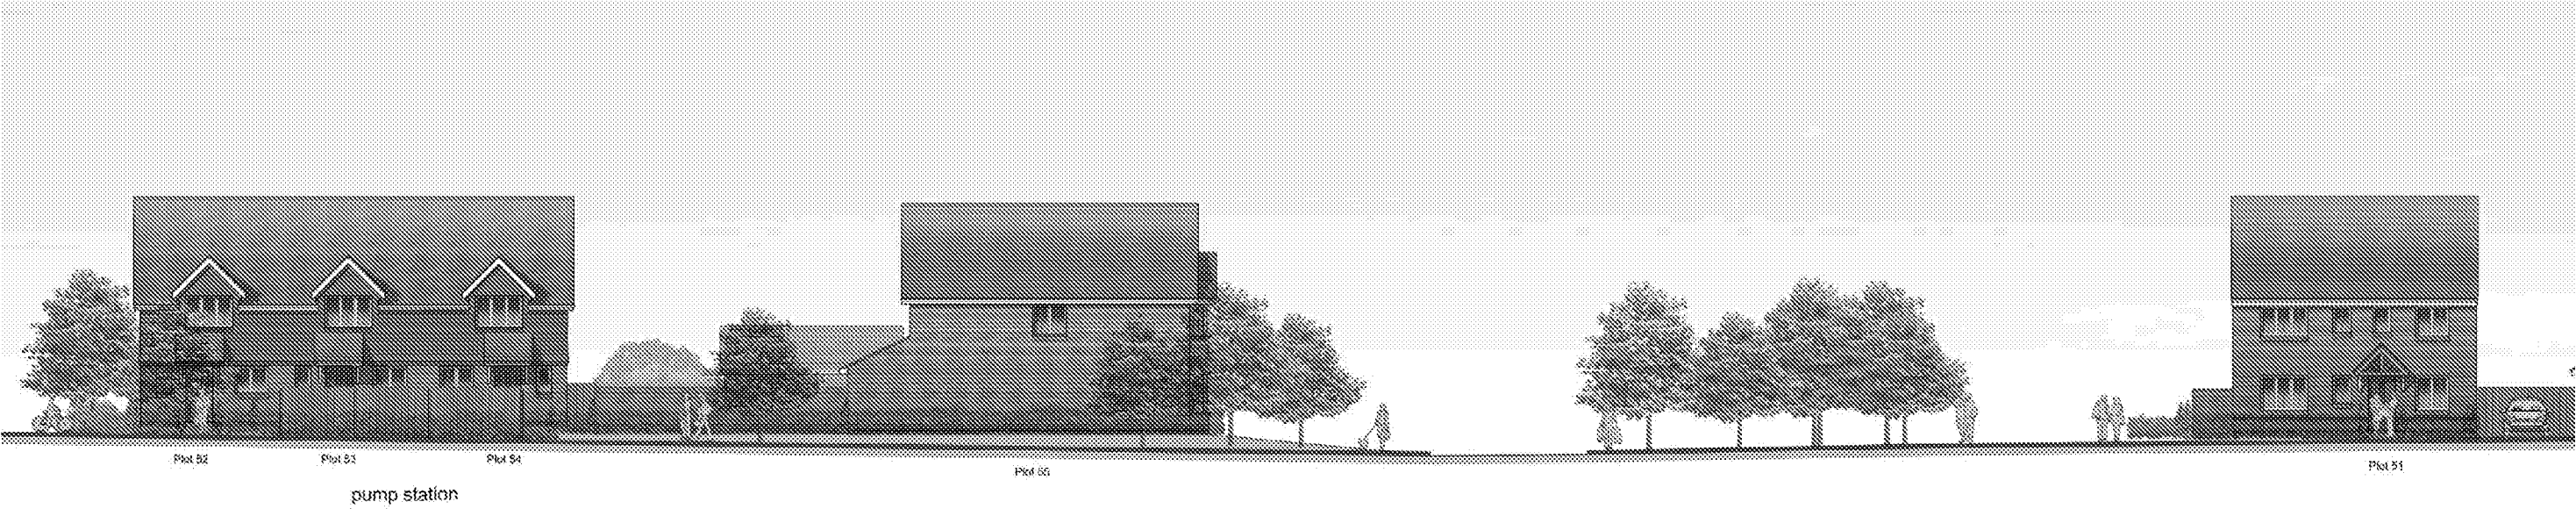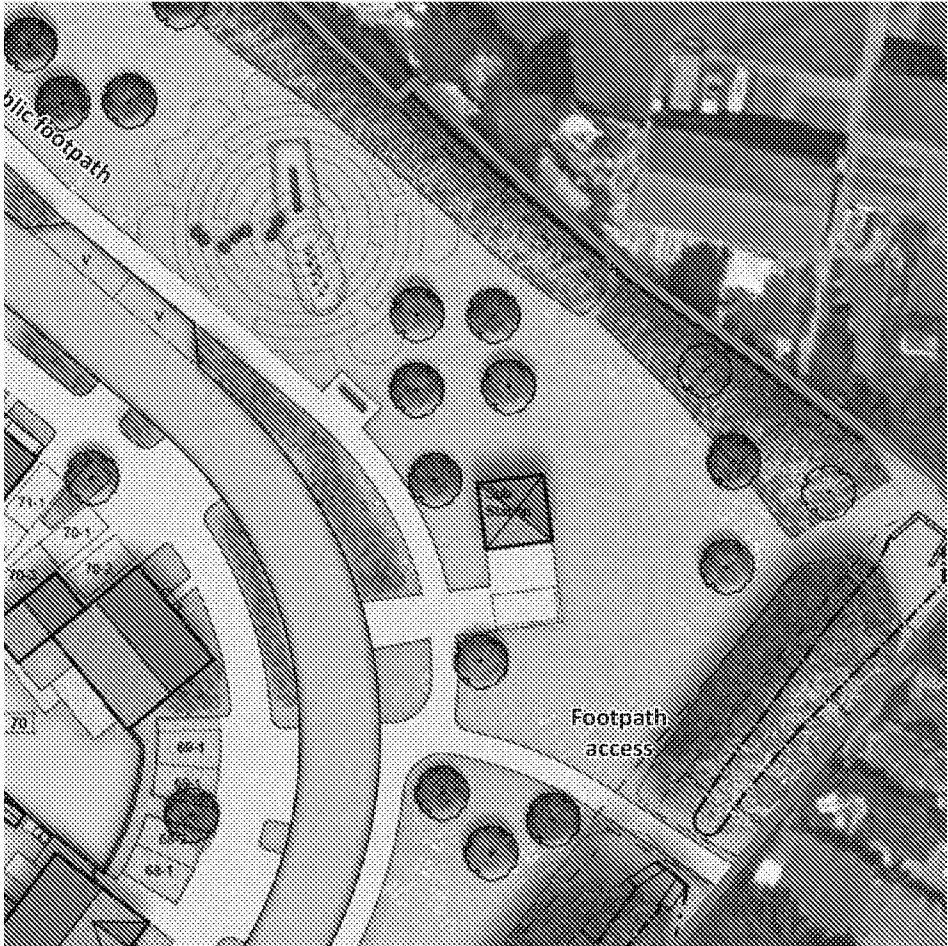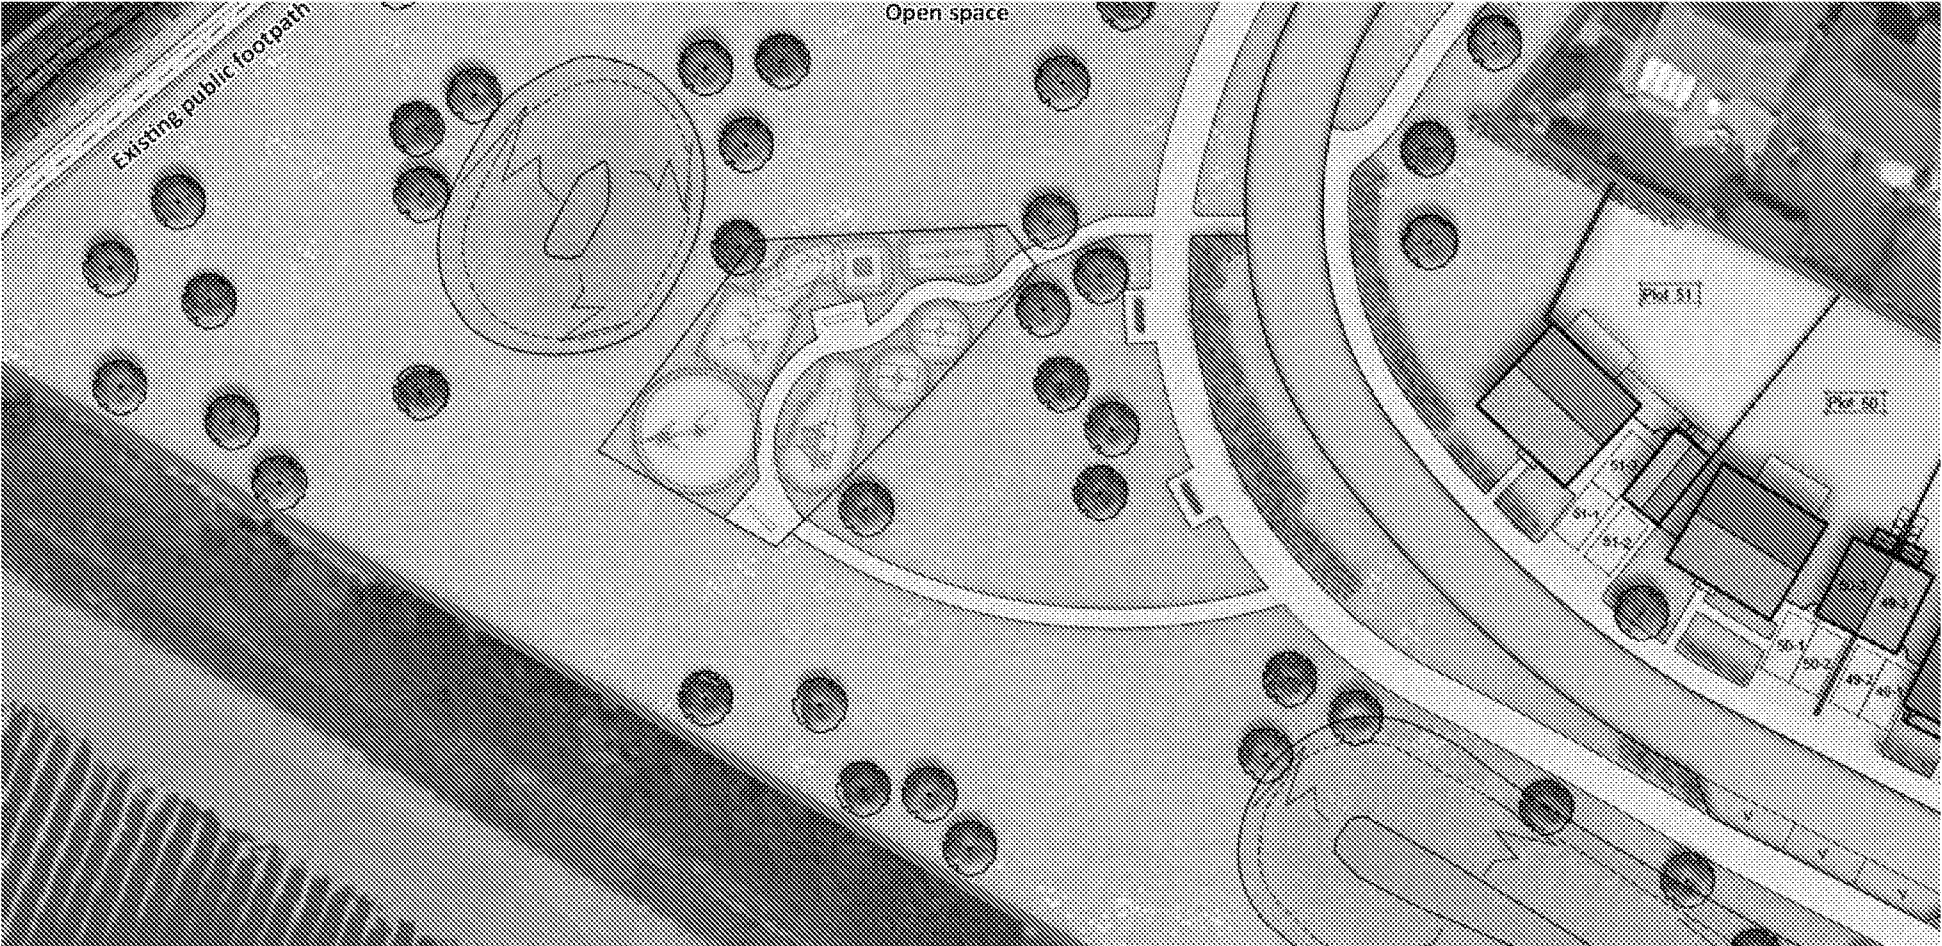


9.0

ARCHITECTURE


9.5 BILSHAM STREET CHARACTER AREA - FENESTRATION DETAIL




Front door type A - Lean to porch Front door type B - Opening porch

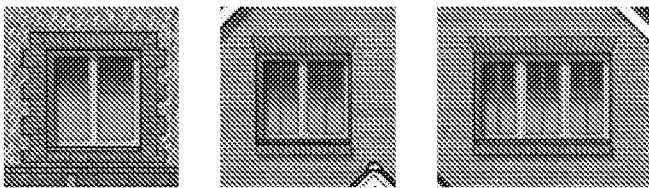

Window styles

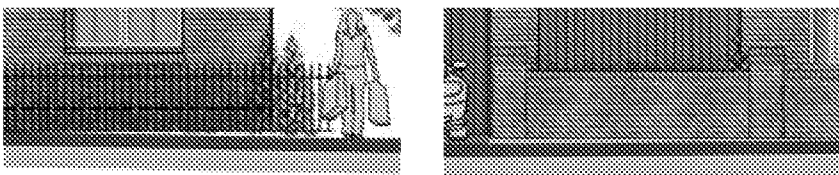



Ball top railings Brick front wall

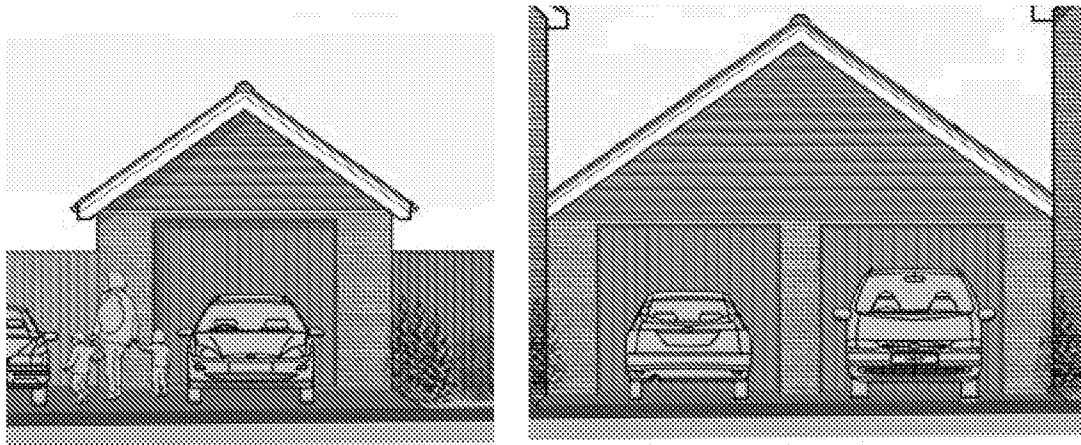


Garage types



Canted bay window examples

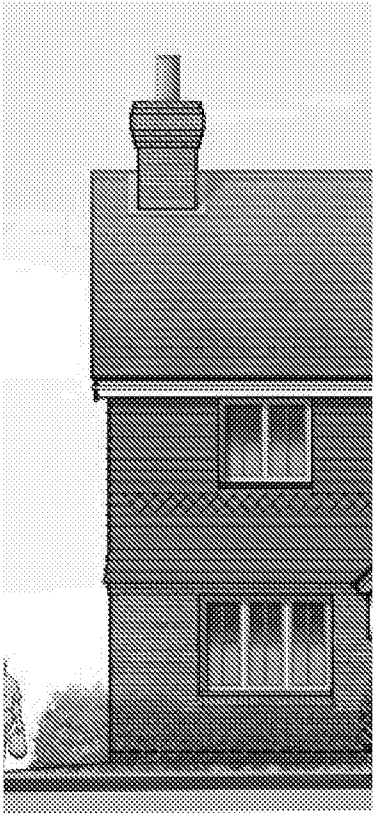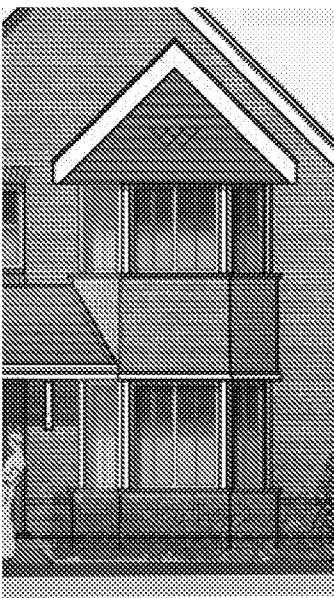

Tile hanging

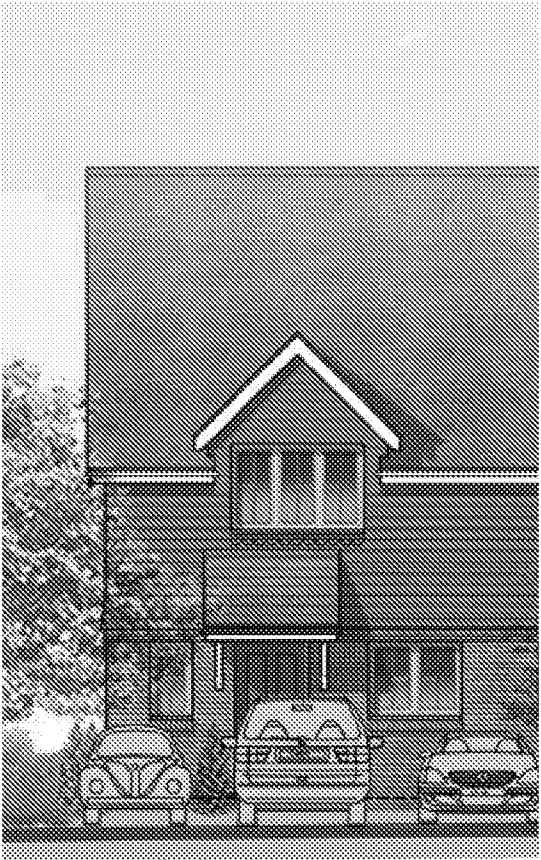


Dropped eaves with gablets


9.0
ARCHITECTURE

9.6 BILSHAM STREET CHARACTER AREA -
MATERIALS


MATERIALS

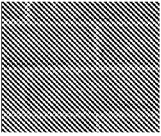


Red Multi Brick -
Brick type A

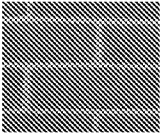


Plain Red Brick -
Brick type B

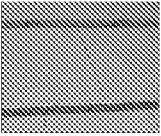

Red roof tiles -
Type 1

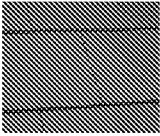


Grey roof tiles -
Type 2

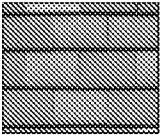

Tile hanging



Flint

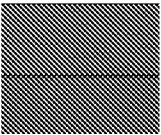

Natural colour
boarding

