





7.0 Tree Protection Plan & Arboricultural Method Statement

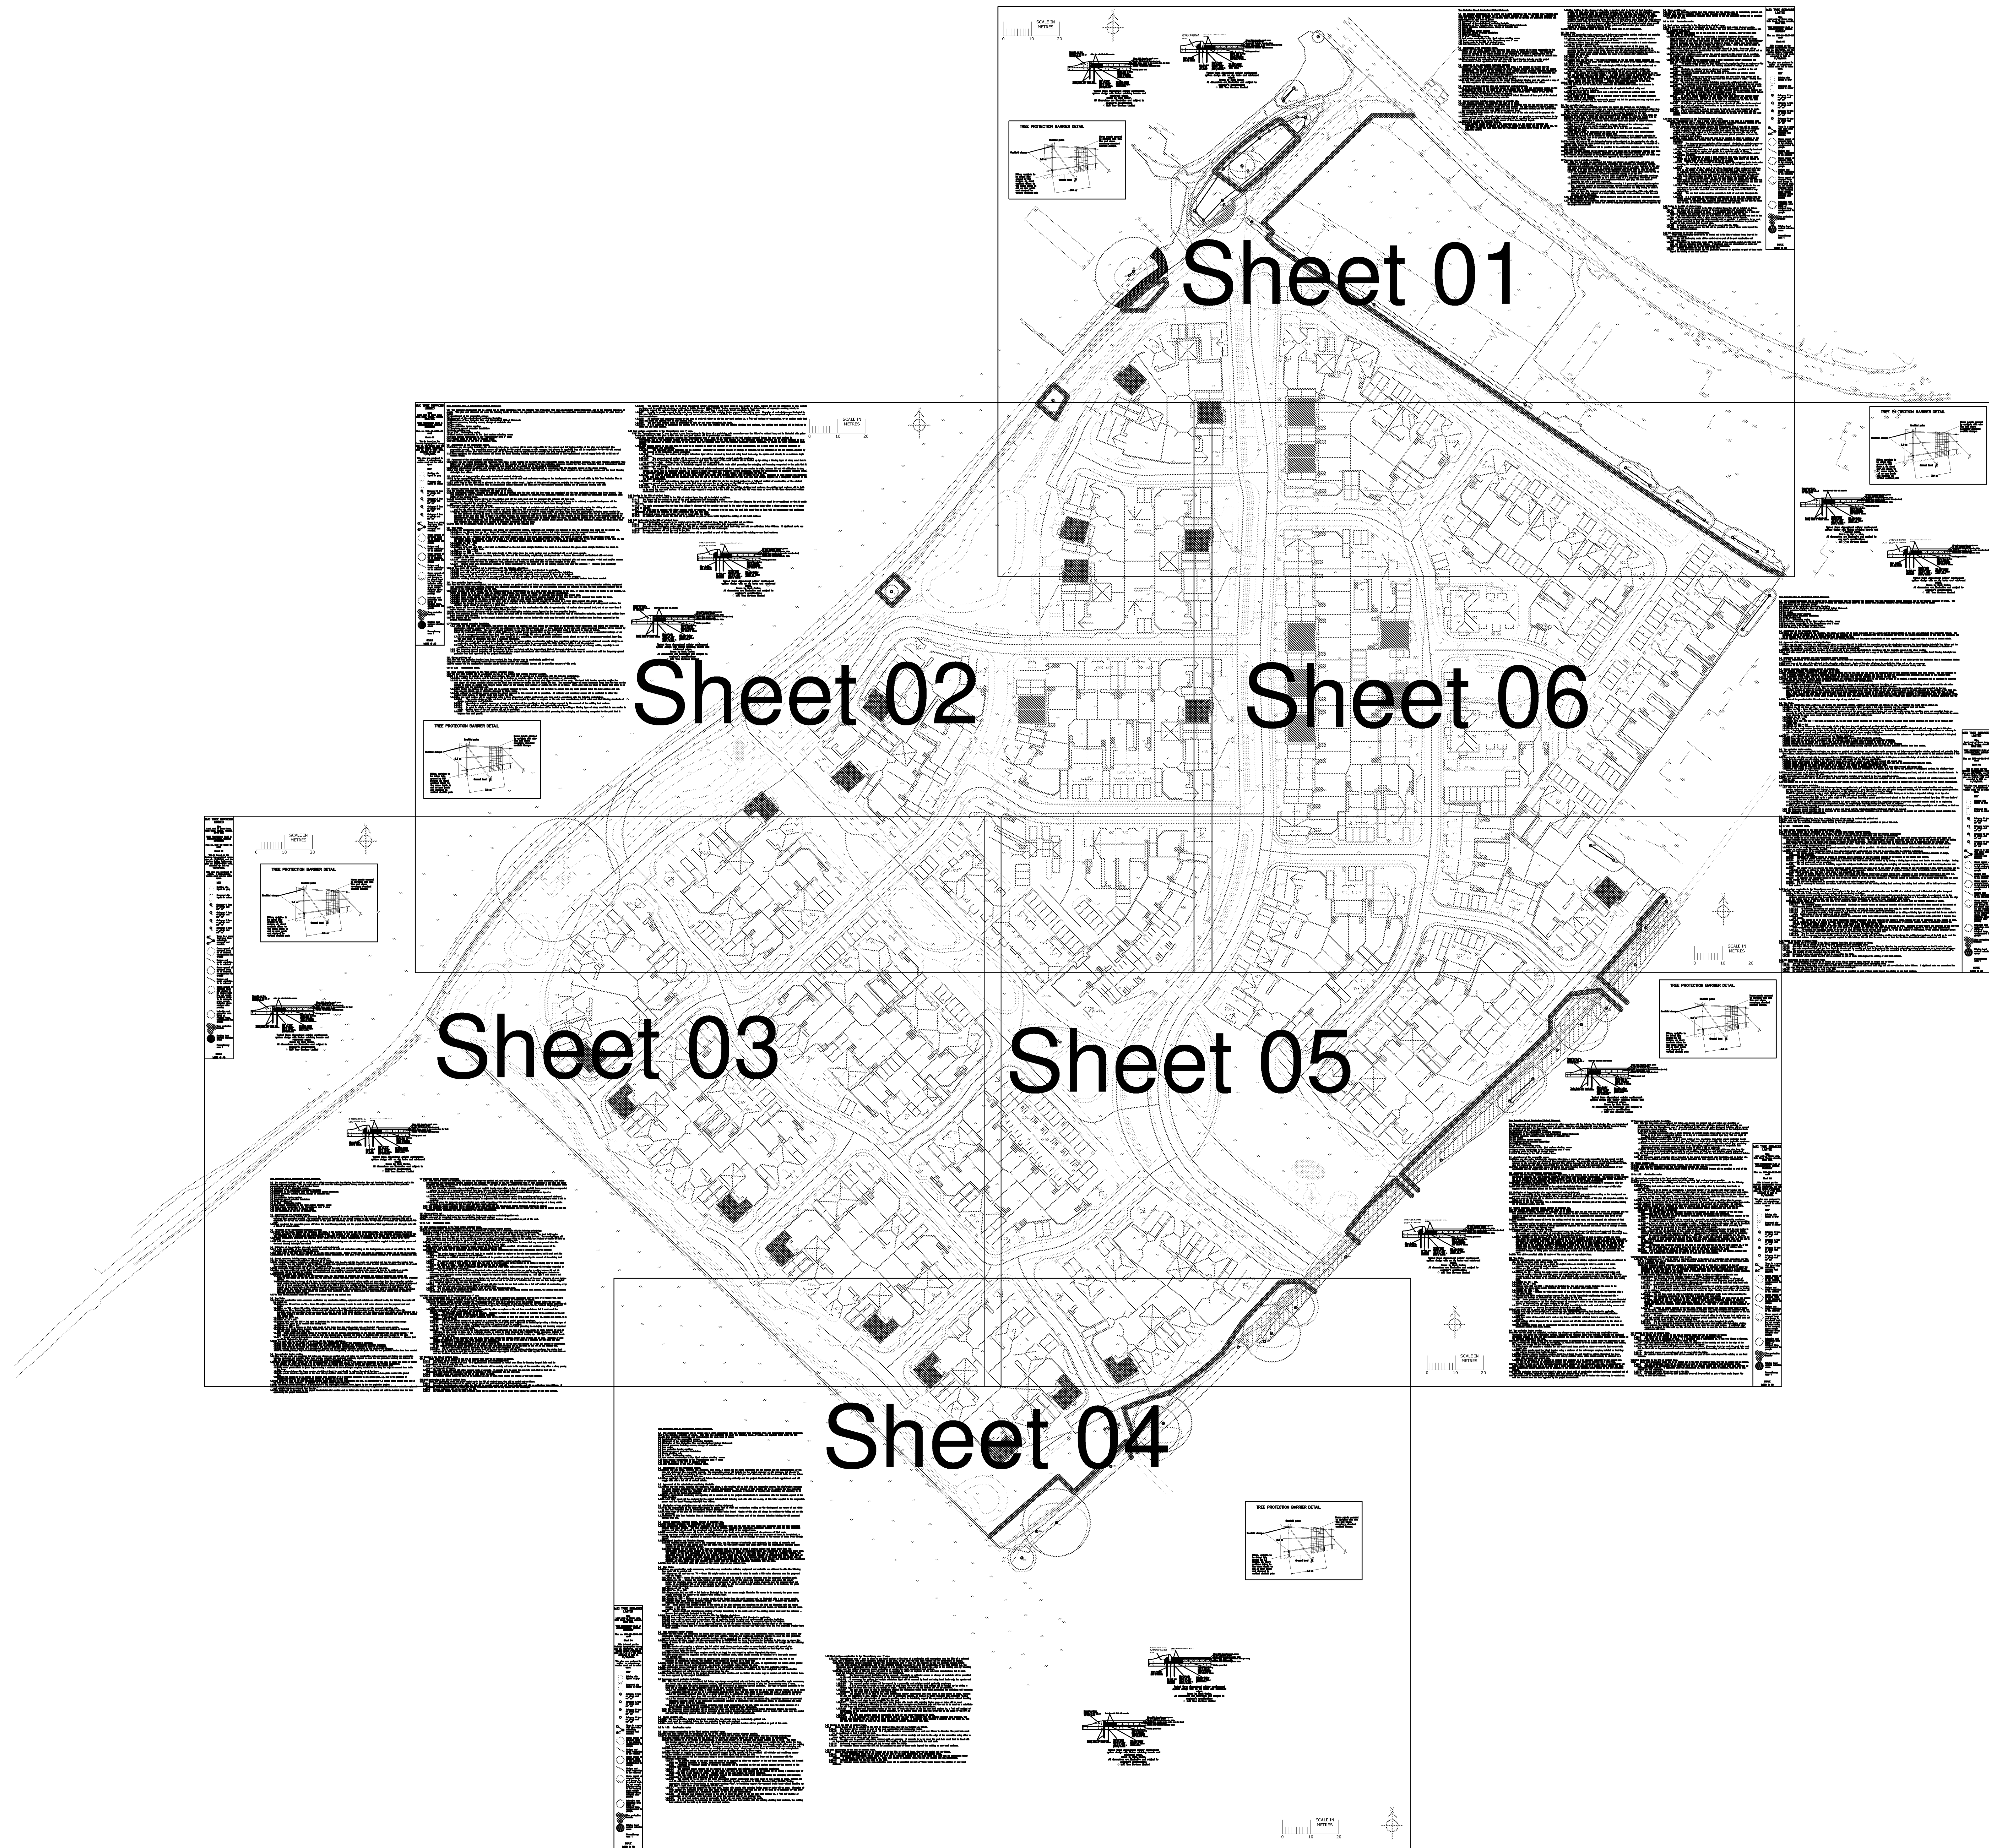

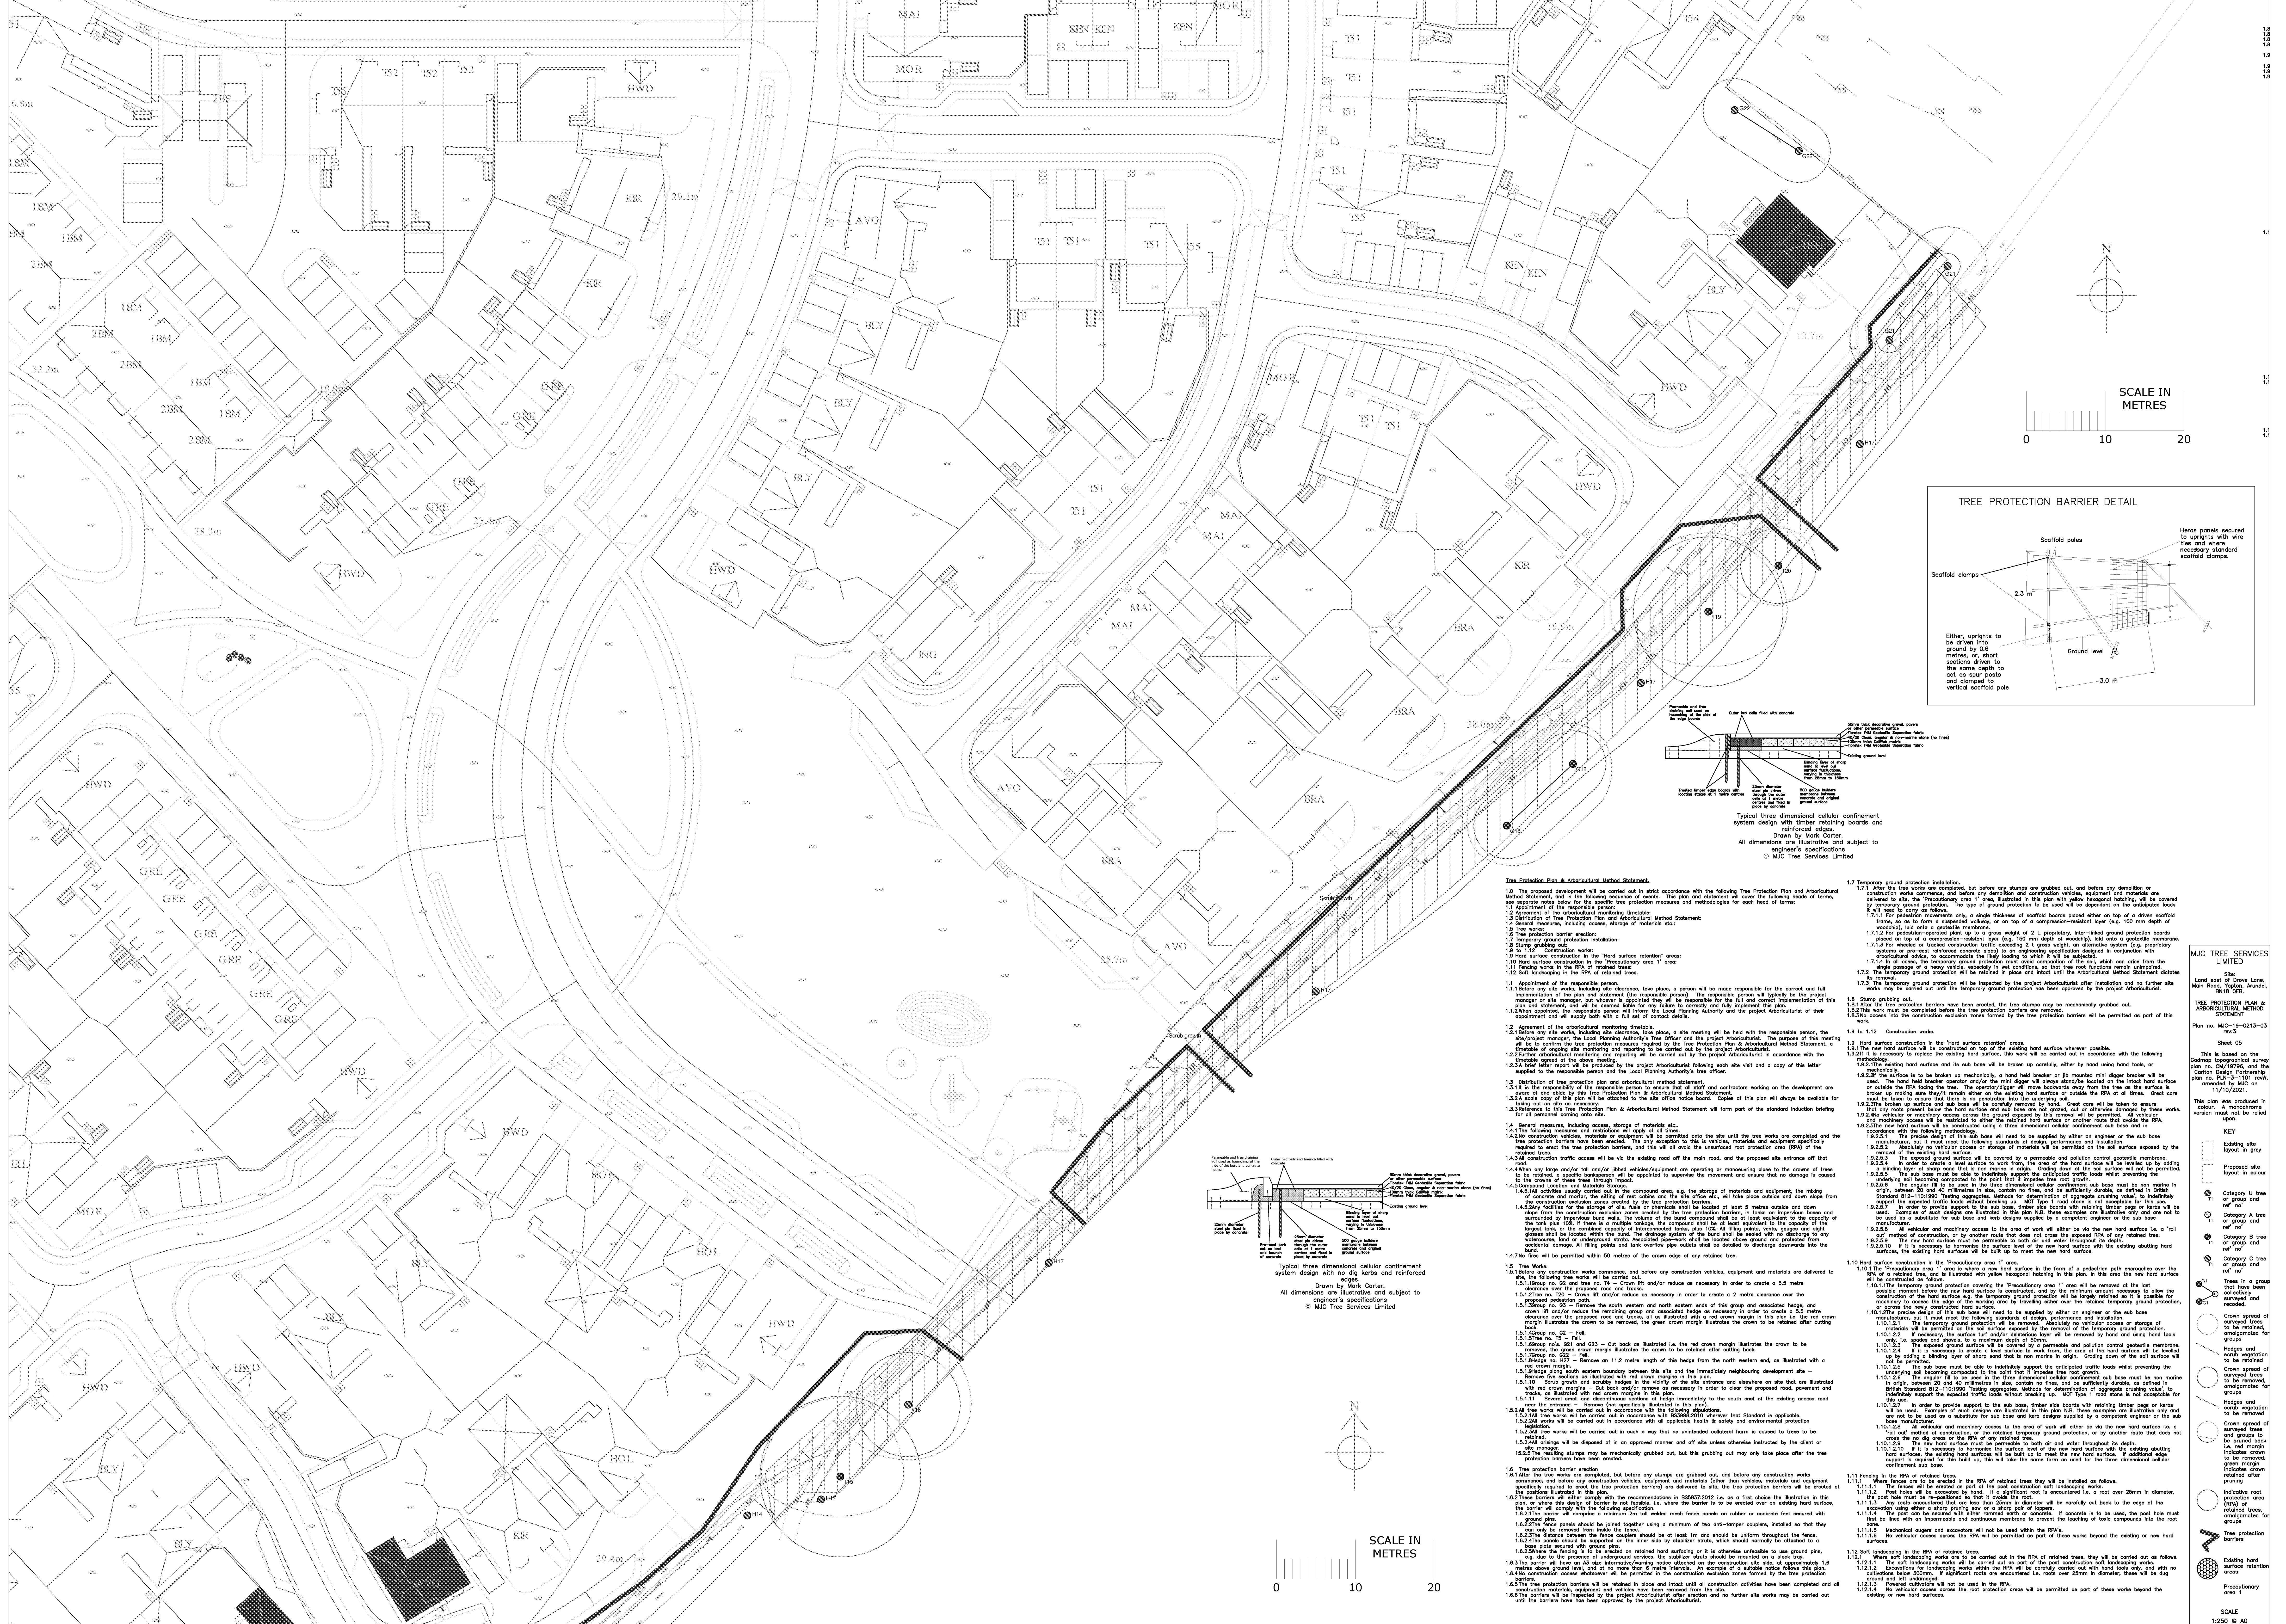

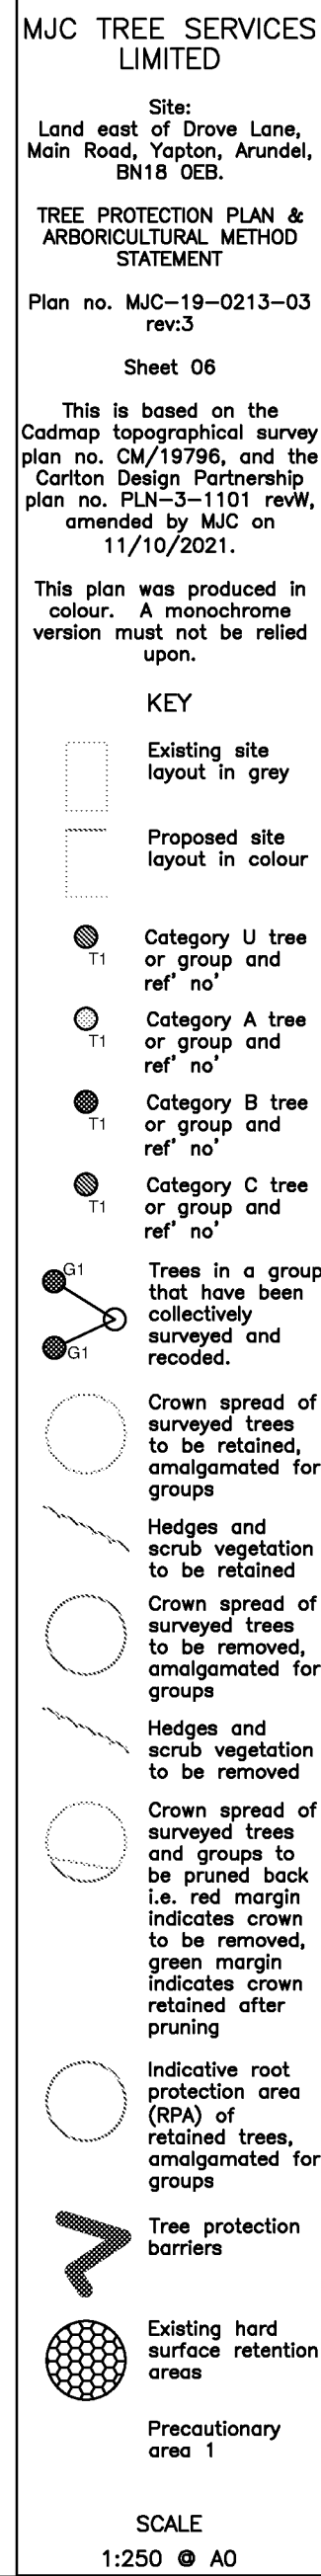

8.0 Tree Protection Barrier Sign

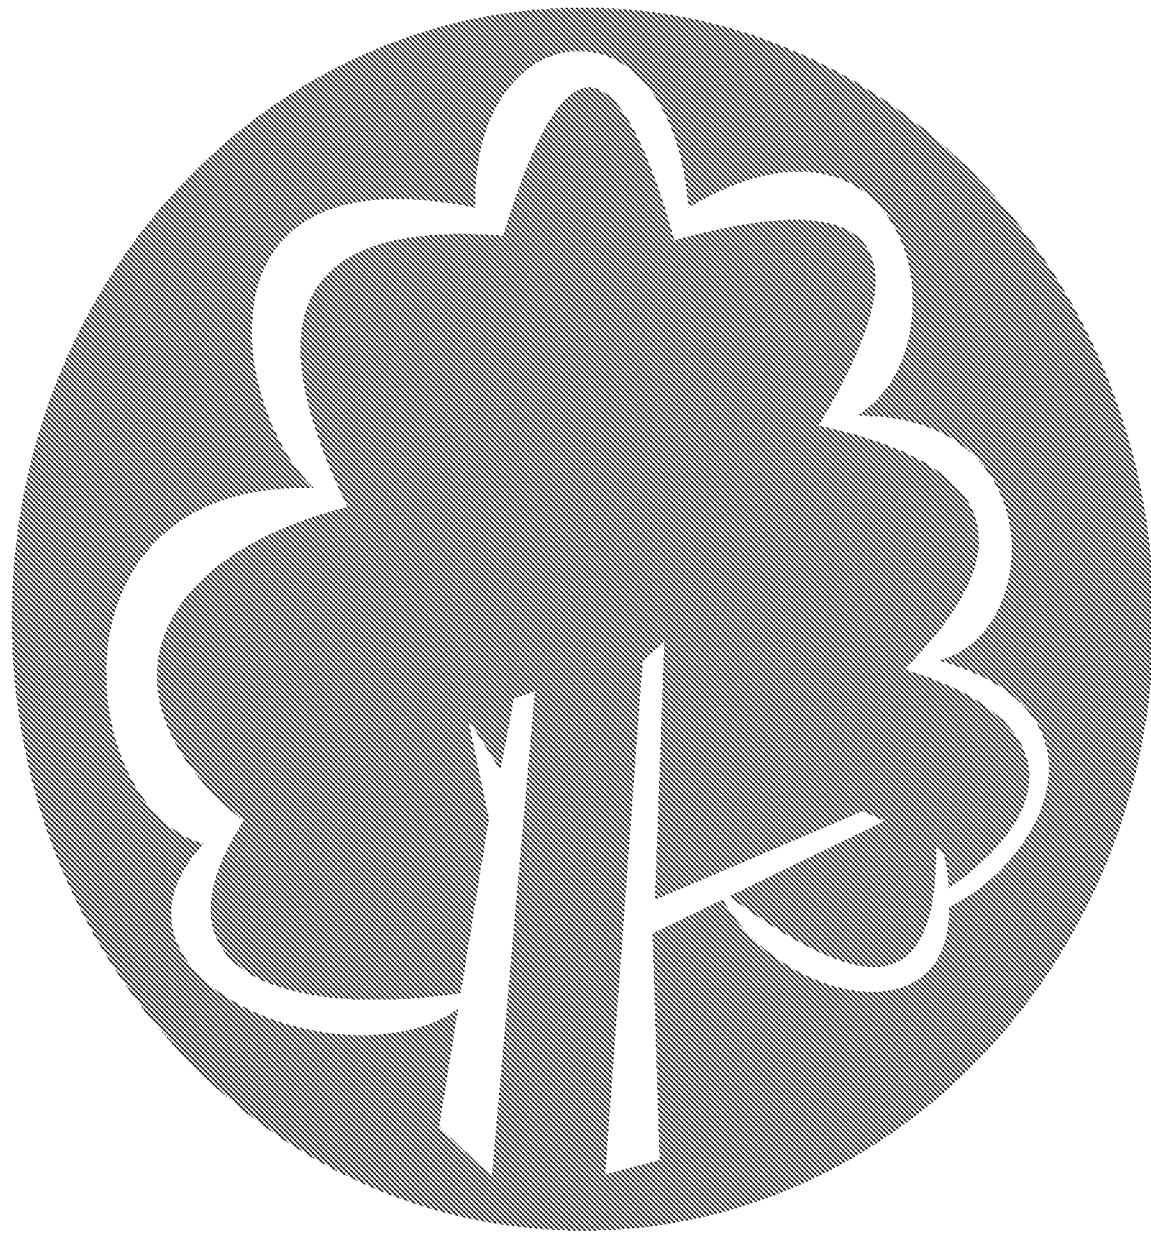

**PROTECTIVE FENCING. THIS
FENCING MUST BE
MAINTAINED IN ACCORDANCE
WITH THE APPROVED PLANS
AND DRAWINGS FOR THIS
DEVELOPMENT.**



**TREE PROTECTION AREA
KEEP OUT !**

**(TOWN & COUNTRY PLANNING ACT 1990)
TREES ENCLOSED BY THIS FENCE ARE PROTECTED BY
PLANNING CONDITIONS AND/OR ARE THE SUBJECTS OF A
TREE PRESERVATION ORDER.
CONTRAVENTION OF A TREE PRESERVATION ORDER MAY
LEAD TO CRIMINAL PROSECUTION**

**ANY INCURSION INTO THE PROTECTED AREA MUST BE
WITH THE WRITTEN PERMISSION OF THE LOCAL
PLANNING AUTHORITY**

9.0 References

- Lonsdale 1999 = Lonsdale, D. (1999) *Principles of Tree Hazard Assessment and Management*. In: Forestry Commission, Department of Transport Local Government Regions; Research for Amenity Trees. TSO, England. 355.
- BS5837:2012 = British Standard 5837:2012 'Trees in relation to design, demolition and construction – Recommendations'.
- BS3998:2010 = British Standard 3998:2010 'Tree work – Recommendations'.