


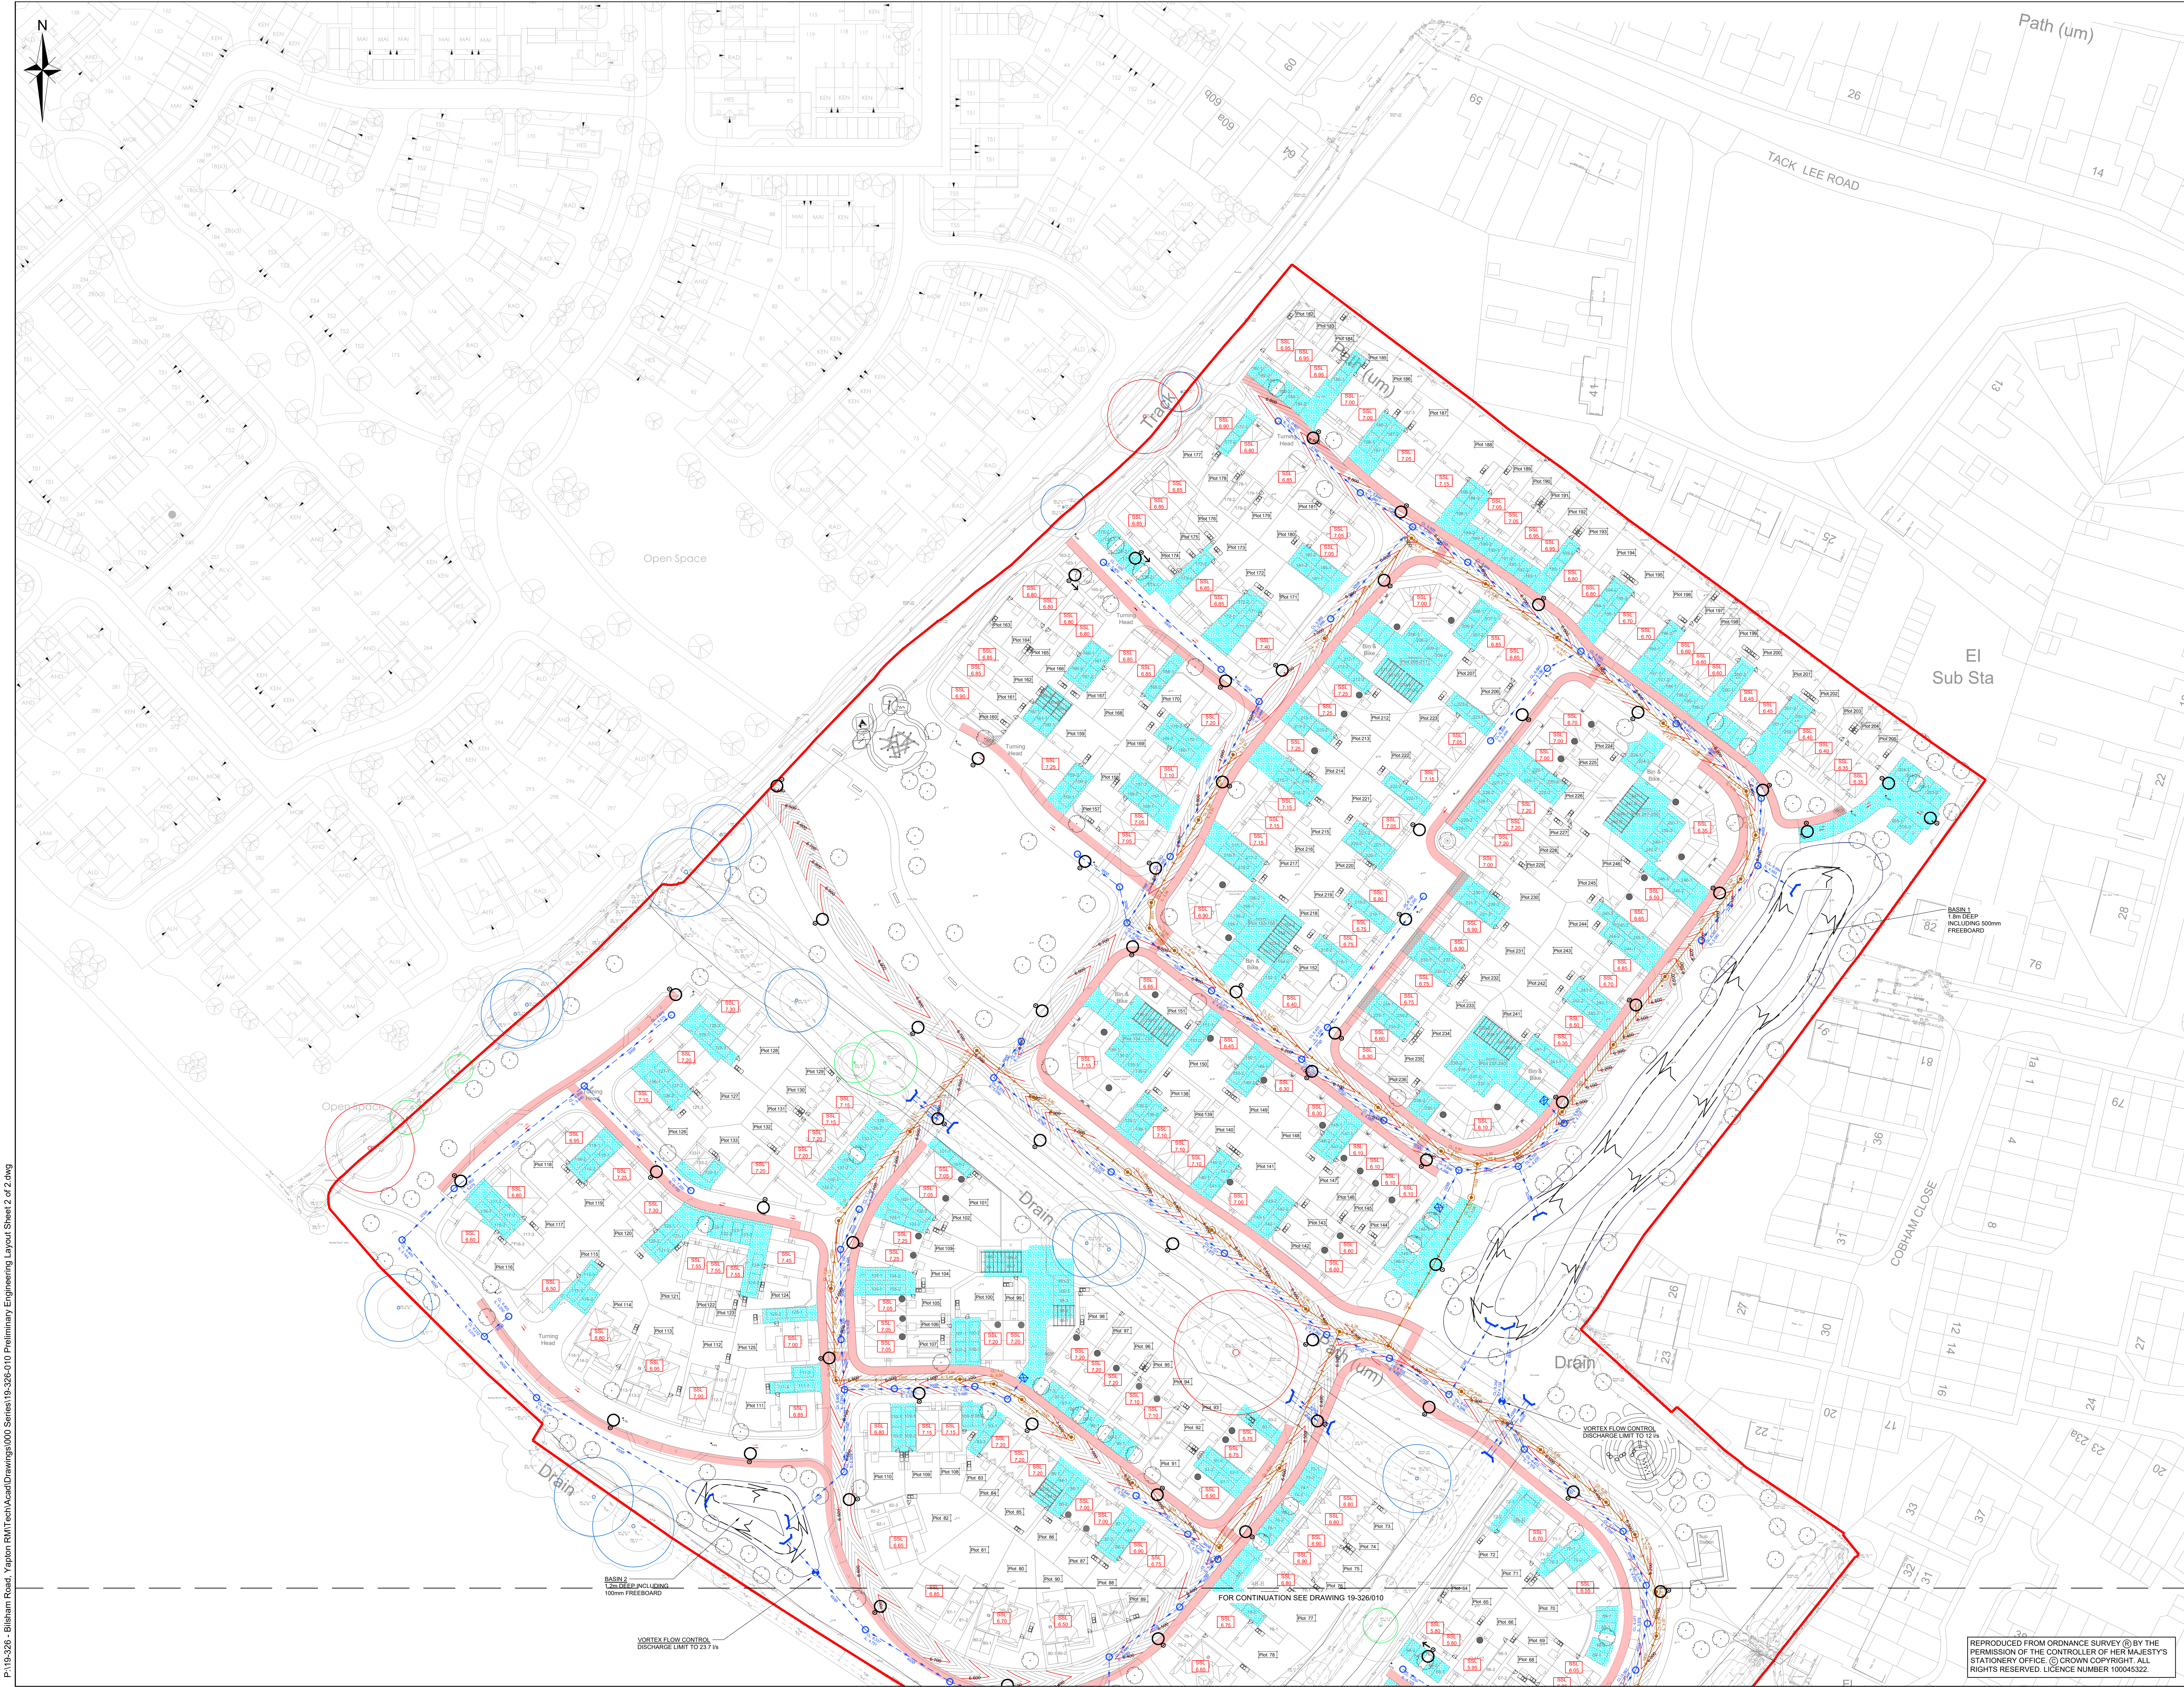

- NOTES
- DO NOT SCALE FROM THIS DRAWING. WORK FROM FIGURED DIMENSIONS ONLY.
 - ALL DIMENSIONS SHOWN ON THIS DRAWING ARE IN METRES.
 - CULVERTED DITCH LEVELS HAVE BEEN INTERPOLATED FROM SURVEY UNDERTAKEN BY LIGHTSOURCE SURVEYS LTD IN APRIL 2018.
 - PROPOSALS ARE INDICATIVE ONLY TO DEMONSTRATE DRAINAGE STRATEGY AND ARE SUBJECT TO EVOLVE THROUGH DETAILED DESIGN.
 - THE LEVELS SHOWN ON THIS DRAWING ARE PRELIMINARY AND SUBJECT TO CHANGE, EXCEPT FOR LEVELS SHOWN ON THE EDGE OF THE FLOODPLAIN. NOTE THERE COULD BE A VARIANCE OF +/- 300mm BETWEEN PRELIMINARY LEVELS AND DETAILED DESIGN LEVELS.
 - LIGHTING DESIGN WILL ALL BE 6m COLUMNS WITH PHILLIPS BGP702 MICRO LUMA LUMINAIRE, AS RECOMMENDED BY SSE.

- LEGEND
- SITE BOUNDARY
 - PROPOSED ROAD CONTOUR
 - PROPOSED STRUCTURAL SLAB LEVEL
 - PROPOSED FOUL SEWER & MANHOLE
 - EXISTING CULVERTED WATERCOURSE
 - PROPOSED SURFACE WATER SEWER & MANHOLE
 - VORTEX FLOW CONTROL
 - PROPOSED RISING MAIN
 - PROPOSED PERMEABLE PAVING
 - PROPOSED HEADWALL
 - INDICATIVE ATTENUATION BASIN
 - BASIN FREEBOARD
 - BASIN EARTHWORKS EXTENT
 - ROOT PROTECTION ZONE
 - SERVICE MARGIN
 - CULVERT
 - PROPOSED STREET LIGHTING COLUMN, REFER TO NOTE 6.


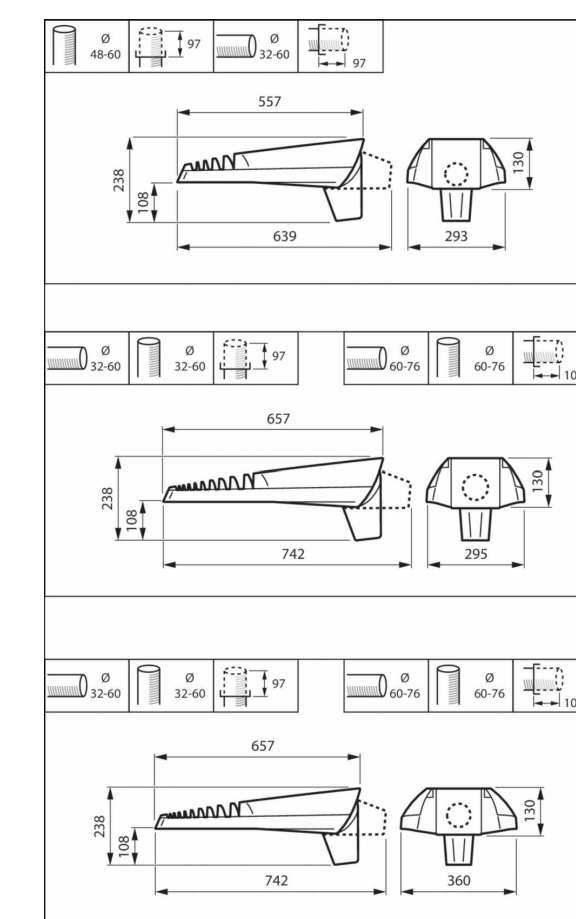


FIG 001: Luma gen2 BGP701-705

DRAFT

FOR INFORMATION ONLY - NOT FOR CONSTRUCTION

J	ADDED STREET LIGHTING DETAILS	JH	NA	GG	25.01.21
H	UPDATED TO SUIT NEW SITE LAYOUT	MS	NA	GG	12.11.20
G	UPDATED TO CLIENT COMMENTS	LS	RM	GG	23.10.20
F	UPDATED TO SUIT NEW SITE LAYOUT	LS	NA	GG	16.10.20
E	UPDATED TO CLIENT COMMENTS	JA	NA	GG	07.10.20
D	FFL'S UPDATED.	JA	NA	GG	24.09.20
C	NOTE 5 ADDED TO DRAWING	THAM	GG	15.09.20	
B	UPDATED TO SUIT NEW SITE LAYOUT	KR	AM	GG	03.09.20
A	UPDATED TO CLIENT COMMENTS	NA	GG	GG	30.06.20
Rev	Amendments	Dm	Chk	App	Date

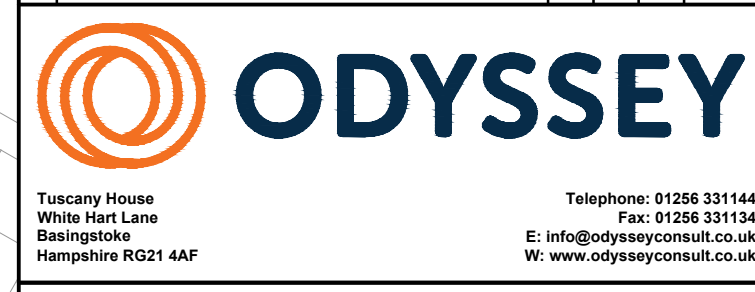

Job Title	BILSHAM ROAD, YAPTON
Drawing Title	PRELIMINARY ENGINEERING LAYOUT. SHEET 2 OF 2
Client	BILSHAM ROAD DEVELOPMENT LLP
Scale	1:500 @A0
Date	FEB 20
Designed	NA
Drawn	LS
Checked	JH
Approved	GG
Job No	19-326
Drawing No	19-326/010
Rev	J

REPRODUCED FROM ORDNANCE SURVEY (S) BY THE PERMISSION OF THE CONTROLLER OF HER MAJESTY'S STATIONERY OFFICE. © CROWN COPYRIGHT. ALL RIGHTS RESERVED. LICENCE NUMBER 100045822.