

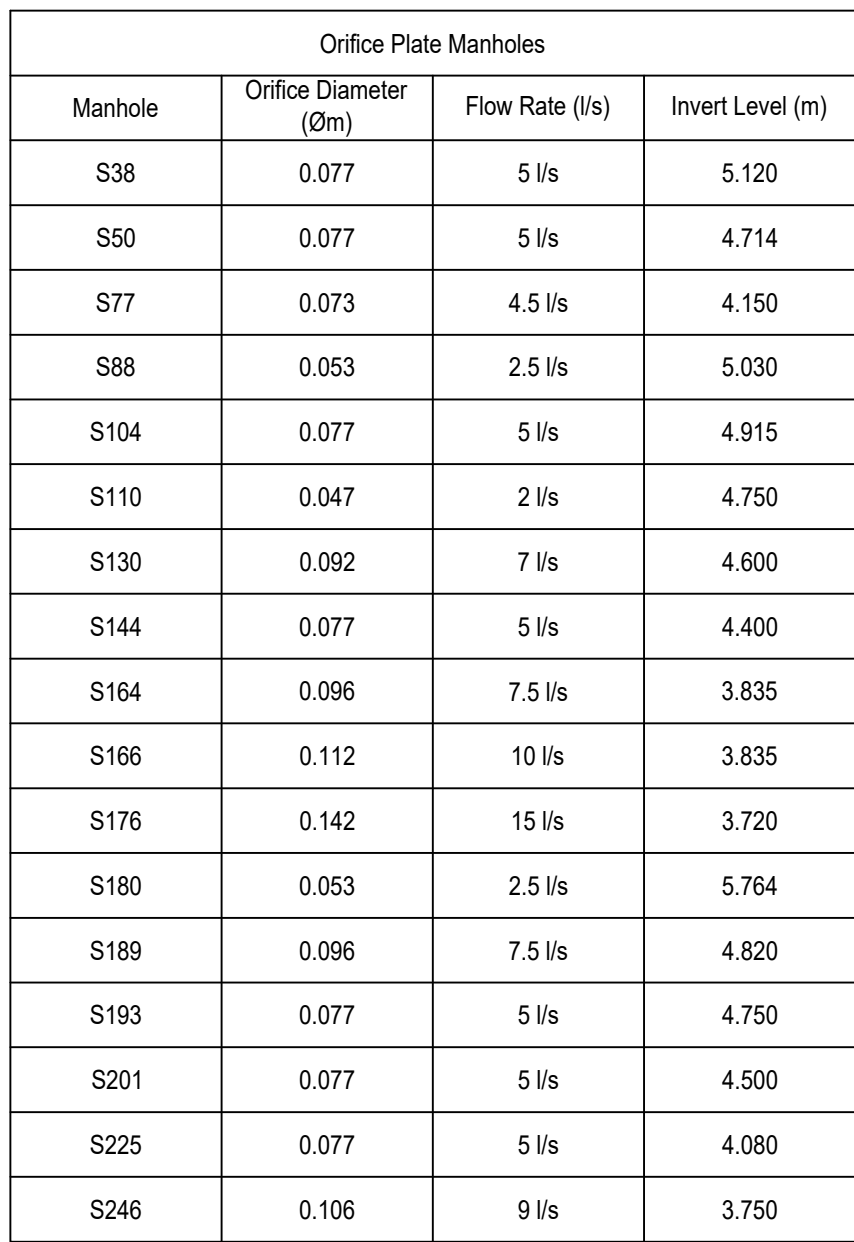
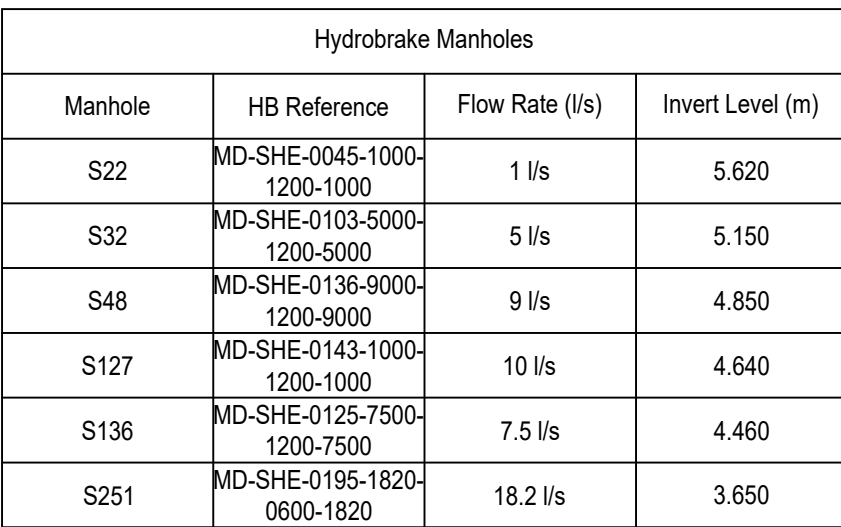
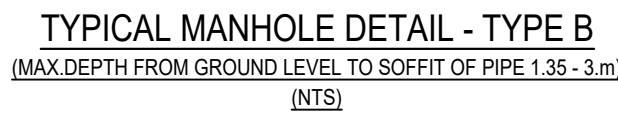


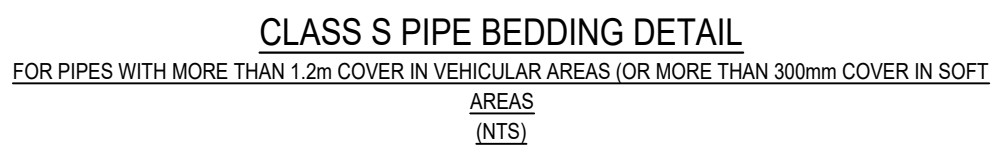

NOMINAL MAXIMUM AGGREGATE SIZE (mm) B.S. 882 GRADING.		
PIPE BORE (mm)	AGGREGATE	BEDDING CLASS
		S B
100	SINGLE SIZE GRADED	10 --
150	SINGLE SIZE GRADED	10 or 14 14 to 5
225	SINGLE SIZE GRADED	10, 14 or 20 14 to 5 or 20 to 5
300	SINGLE SIZE GRADED	10, 14 or 20 14 to 5 or 20 to 5
400 450 500	SINGLE SIZE GRADED	14 or 20 14 to 5 or 20 to 5
600 700 800 900		14, 20 or 40 14 to 5 or 20 to 5 40 to 5

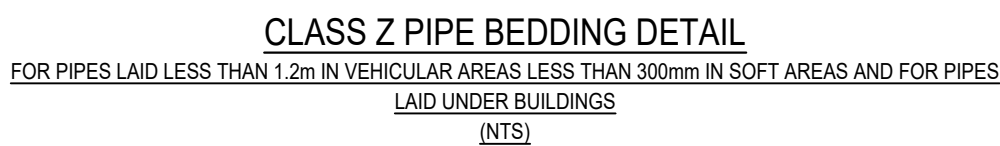

DRAWING SUBJECT TO BOTH SECTION 38
AND SECTION 104 TECHNICAL APPROVAL

Drawing No.	Rev.
PLN_1_4205	A