


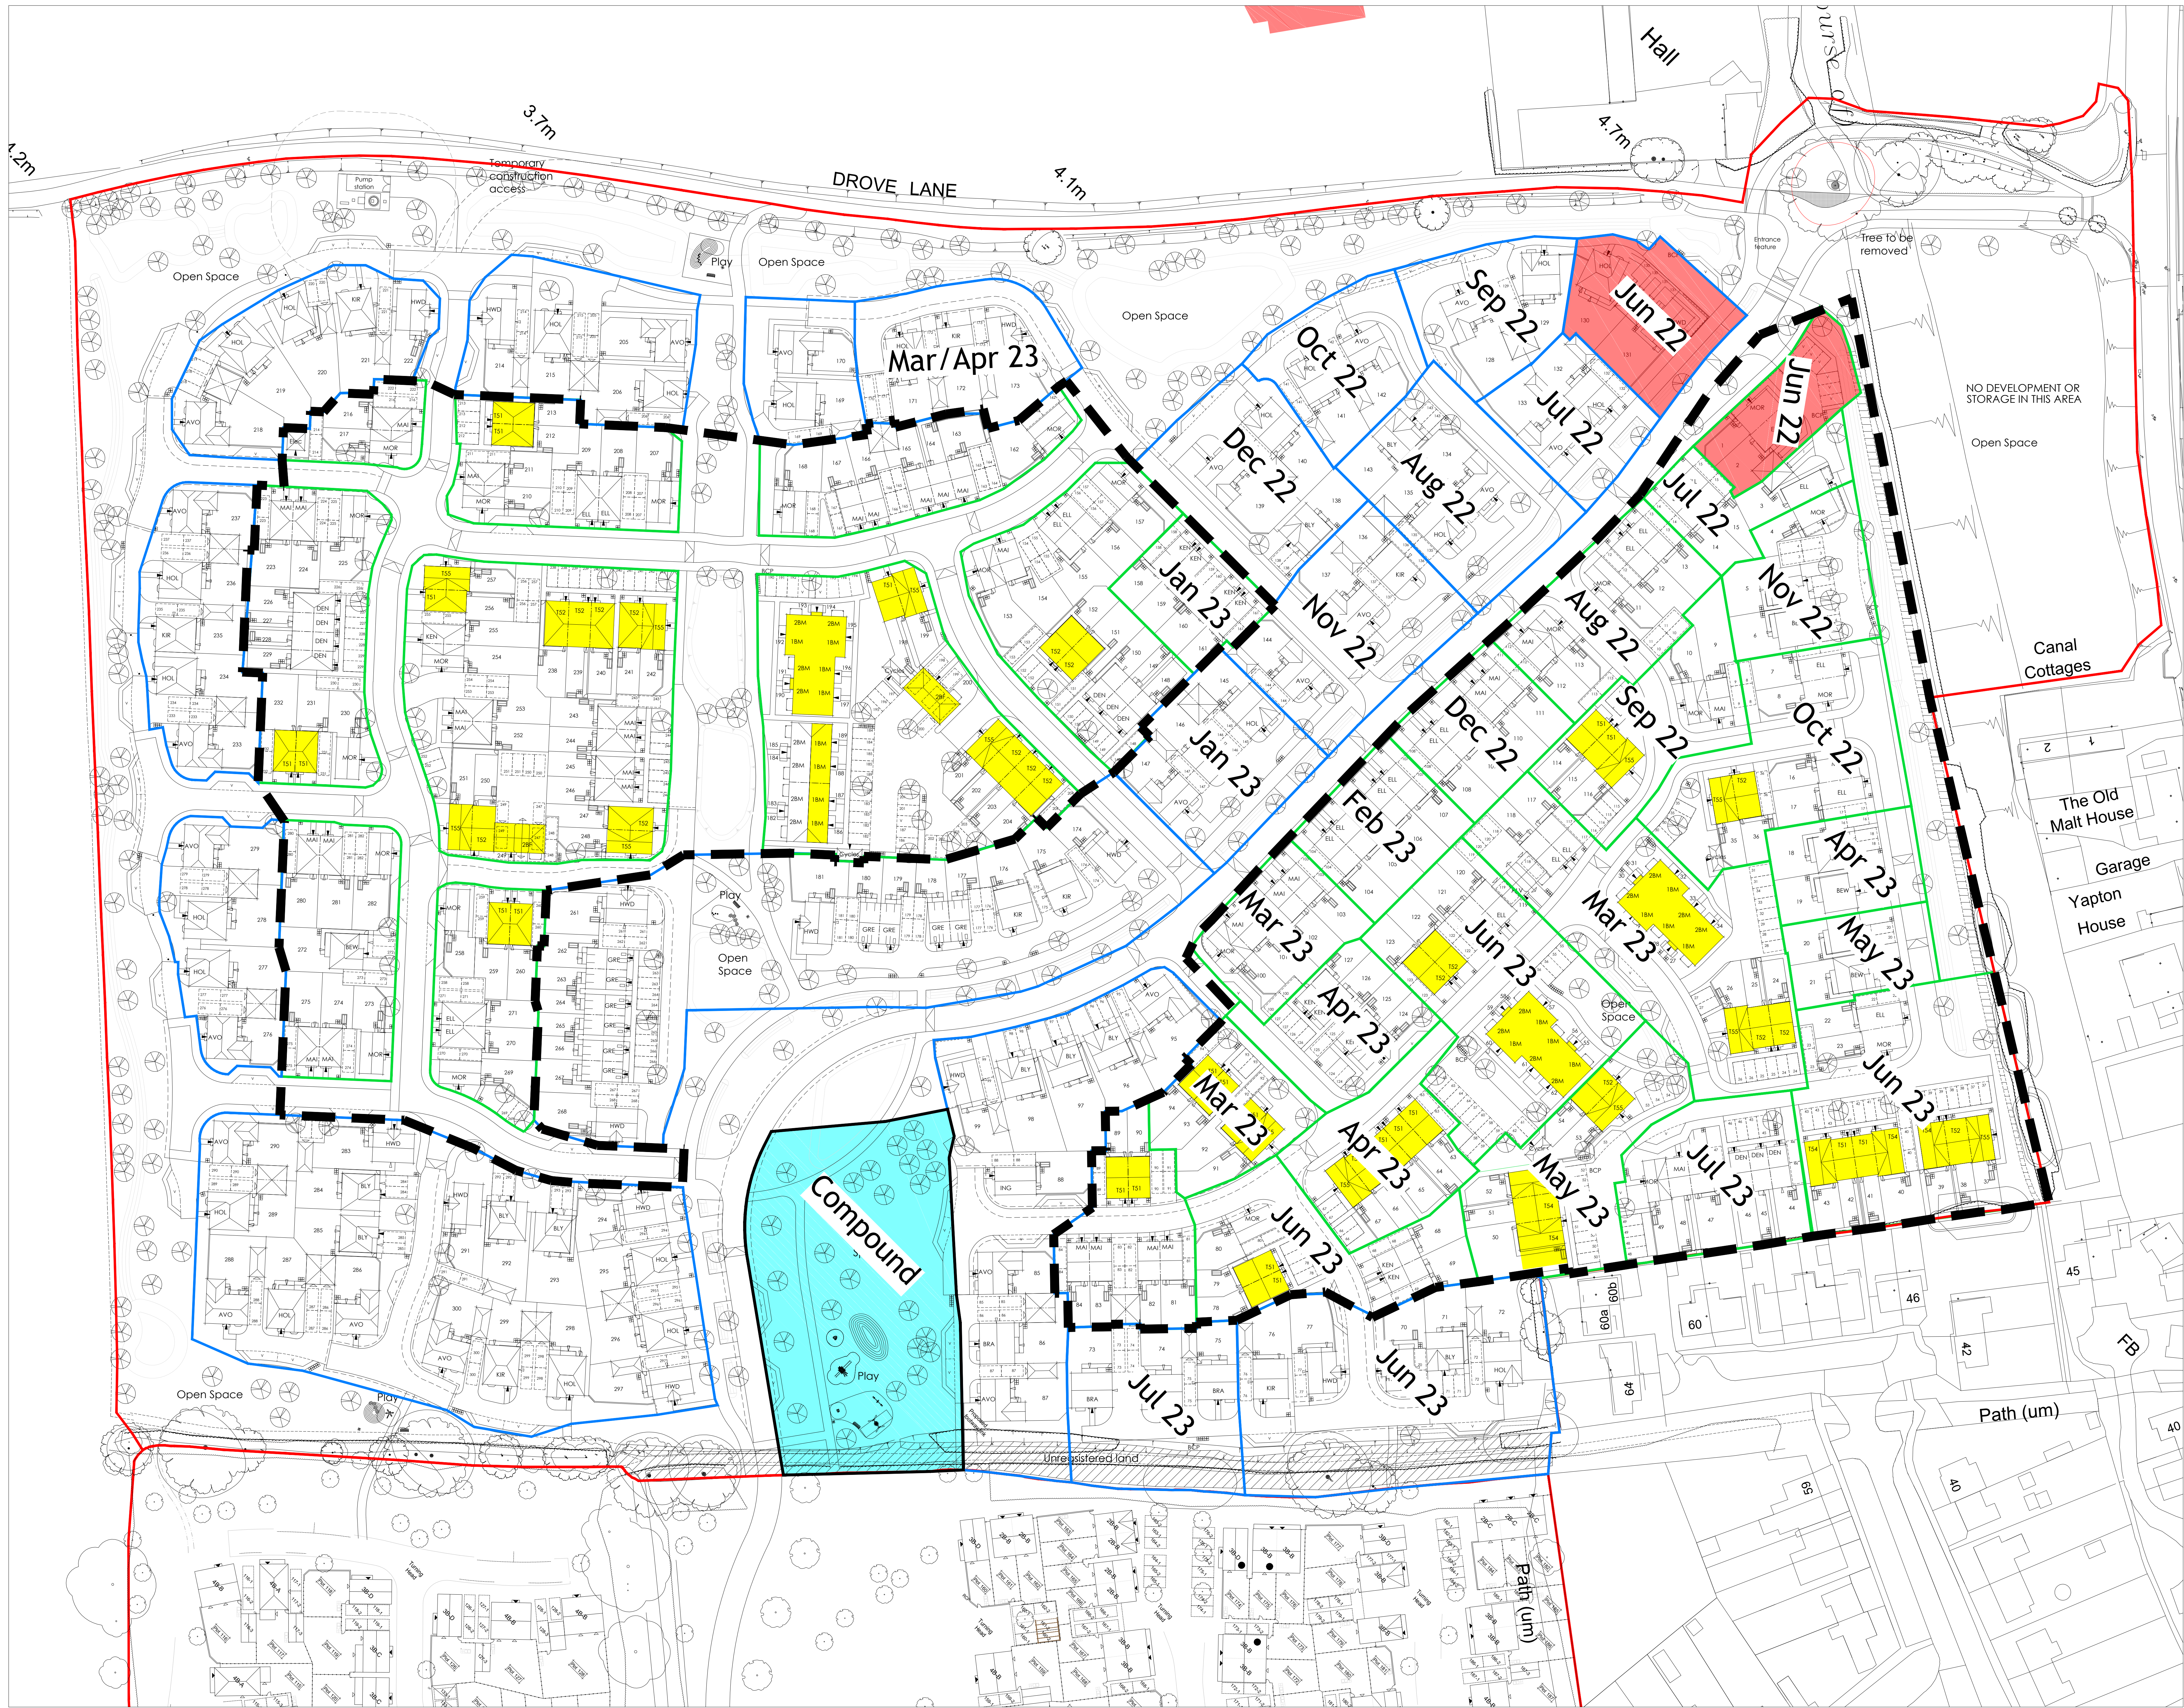

LEGEND

Barratt Homes

David Wilson Homes

Sales Area

Compound

HA Plots

N

W

E

S

DIRECTOR APPROVAL

This drawing must be reviewed and approved by the following management:

Managing Director:

Date:

Technical Director:

Date:

Sales Director:

Date:

Construction Director:

Date:

Commercial Director:

Date:

Finance Director:

Date:

Development Director:

Date:

SHE Manager:

Date:

A

Rev

22.10.21

Updated

Detail

KS

JAM

BARRATT

Barratt Southern Counties

Barratt House, Walnut Tree Close

Guildford, Surrey GU1 4SW

Project Name

Drove Lane

Yapton

Drawing Title

Site Execution Plan

Drawn by

Checked by

Date Created

KS

-

19.01.21

BH

8277

09c

SEP

01

-

Orig. size

Scale

A0

NTS

Project Name

Drove Lane

Yapton

Drawing Title

Site Execution Plan

Drawn by

Checked by

Date Created

KS

-

19.01.21

BH

8277

09c

SEP

01

-

Orig. size

Scale

A0

NTS