


TYPE D 3B5P - PLOT 1&7

plans & elevations


- Notes
- This drawing is the copyright of MH Architects Ltd
 - Do not scale this drawing except for Local Authority planning purposes
 - All dimensions must be checked on site by the contractor prior to commencement of the works.




Client Approval					
X	A - Approved				
X	B - Approved with comments				
X	C - Do not use				
Rev.	Revision Note/Purpose of Issue	Drw By	Date	Chk By	Date

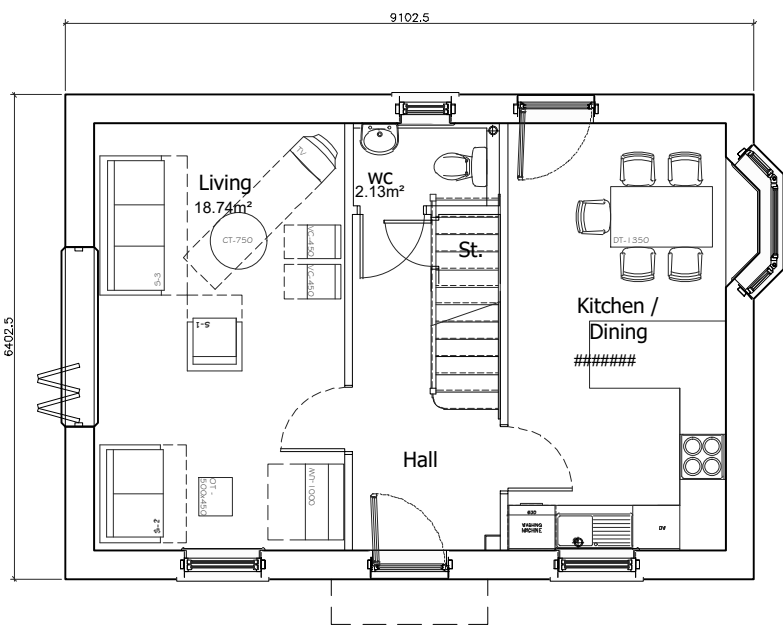


GROUND
floor plan (plot 1)

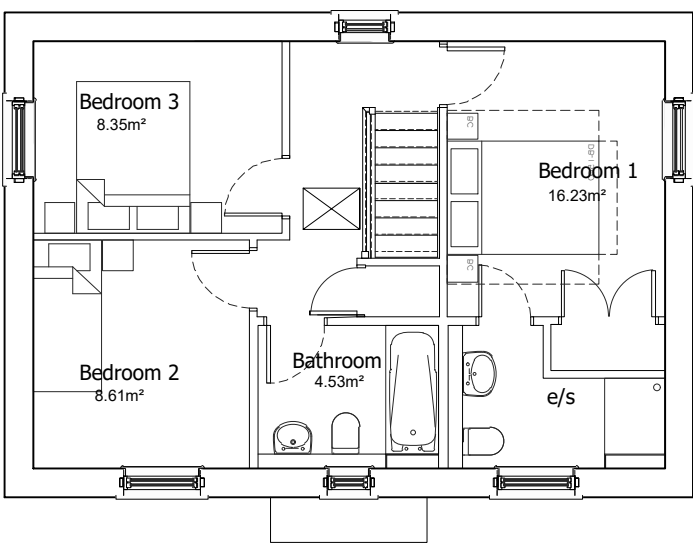

FIRST
floor plan (plot 1)

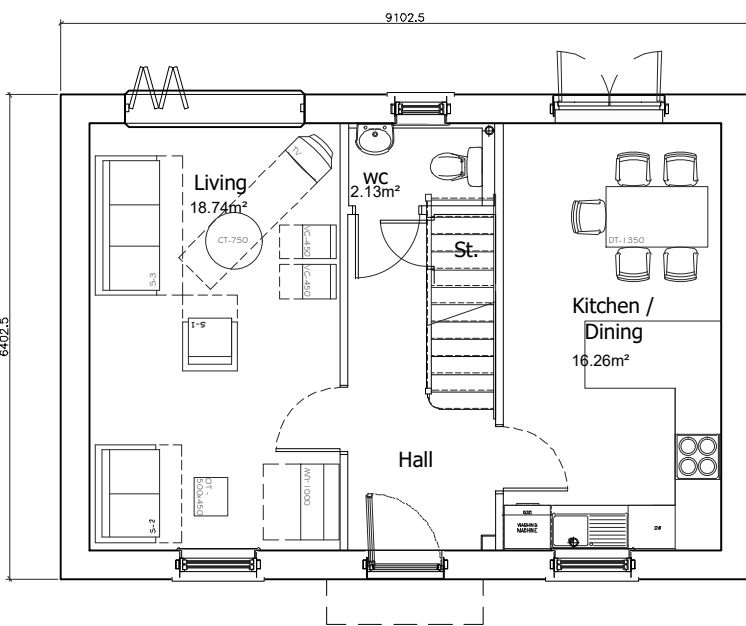

GROUND
floor plan (plot 7)

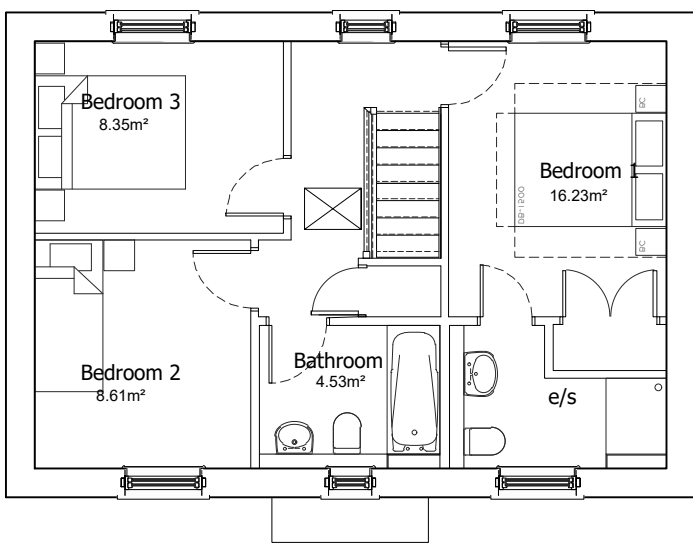

FIRST
floor plan (plot 7)



ROOF
plan

Material Schedule


- A - Facing Brick
B - Weatherboarding
C - Flint
D - Stone
E - Red roof tile
F - Grey artificial slate



FRONT
elevation (plot 1)



REAR
elevation (plot 1)

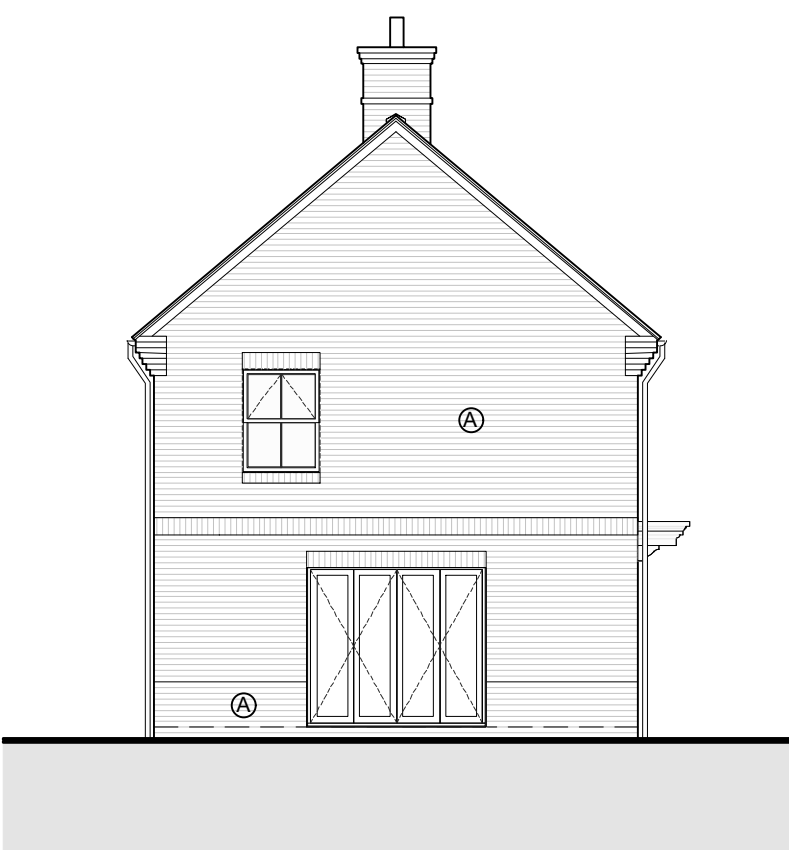

SIDE
elevation (plot 1)




SIDE
elevation (plot 1)




FRONT
elevation (plot 7)



REAR
elevation (plot 7)

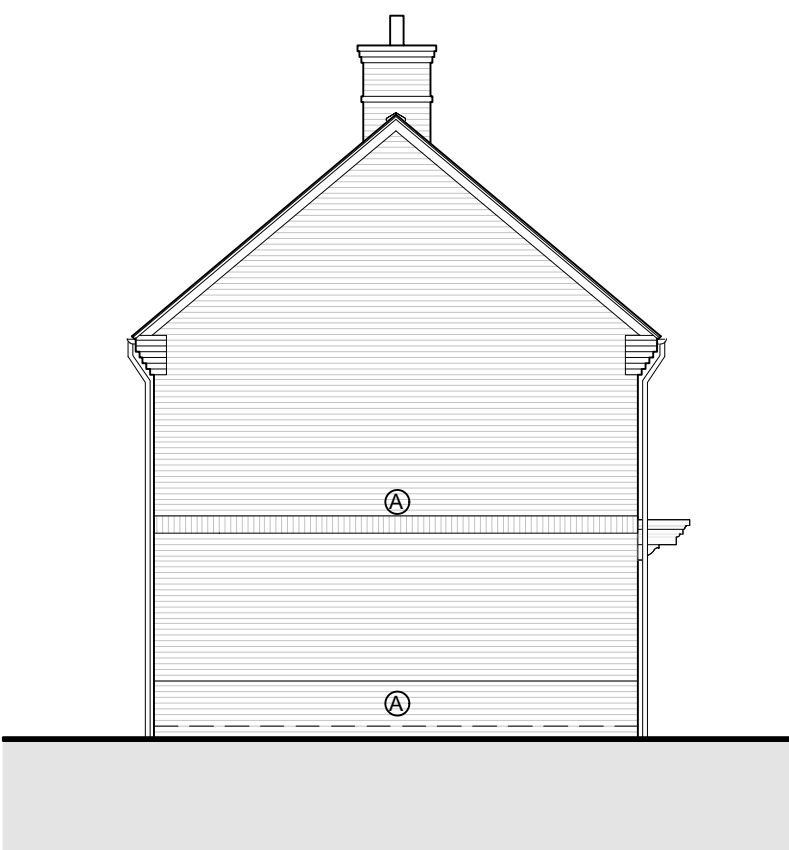

SIDE
elevation (plot 7)

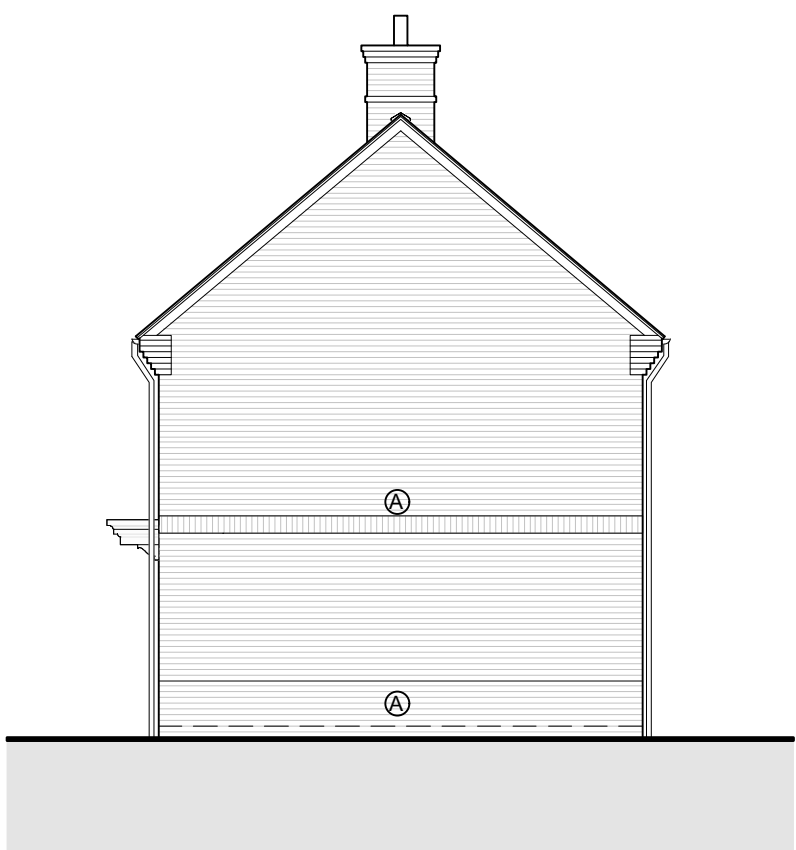

SIDE
elevation (plot 7)

PALLANT HOMES
THE STEDDLES
YAPTON
BN18 0DT

Drawing title

PLOTS 1 & 7
PROPOSED PLANS & ELEVATIONS

Drawn	Date	Checked	Date	Scale at A1
JK	AUG 21	CJP	AUG 21	1:100
Job No.	Pro.	Org.	Zone	Level
21-106	SDL	MHA	ZZ	ZZ
Purpose of Issue	Type	Role	No.	Rev.
	DR	A	0005	P04

PRELIMINARY

Ground Floor | Bicentennial Building
Southern Gate | Chichester
West Sussex | PO19 8EZ

t: 01243 774748
e: admin@mharchitects.co.uk
www.mharchitects.co.uk

Limited Company
Registered in England No 1994333

