


Plans & Elevations 1:100 @ A3

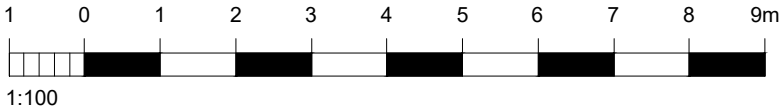

CAR PORT

plans & elevations

Notes

1. This drawing is the copyright of MH Architects Ltd


2. Do not scale this drawing except for Local Authority planning purposes

3. All dimensions must be checked on site by the contractor prior to commencement of the works.

Client Approval					
X	A - Approved				
X	B - Approved with comments				
X	C - Do not use				
Rev.	Revision Note/Purpose of Issue	Drw By	Date	Chk By	Date


- Material Schedule
- A - Facing Brick
 - B - Weatherboarding
 - C - Flint
 - D - Stone
 - E - Red roof tile
 - F - Grey artificial slate

DOUBLE CAR PORT

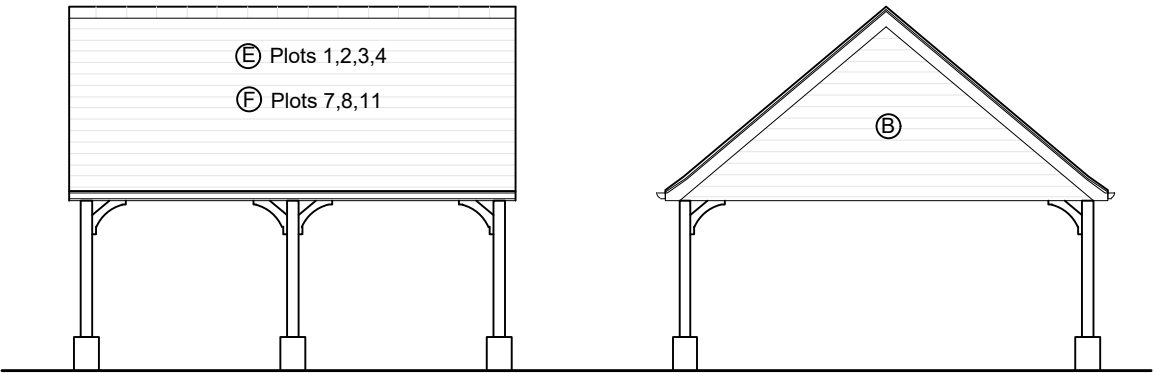


FRONT/REAR
elevation

SIDE
elevation

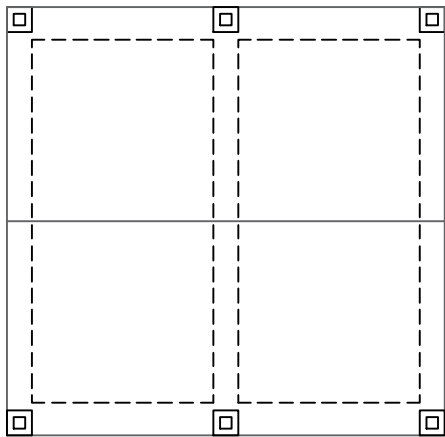


GROUND
plan

 


ROOF
plan

SINGLE CAR PORT

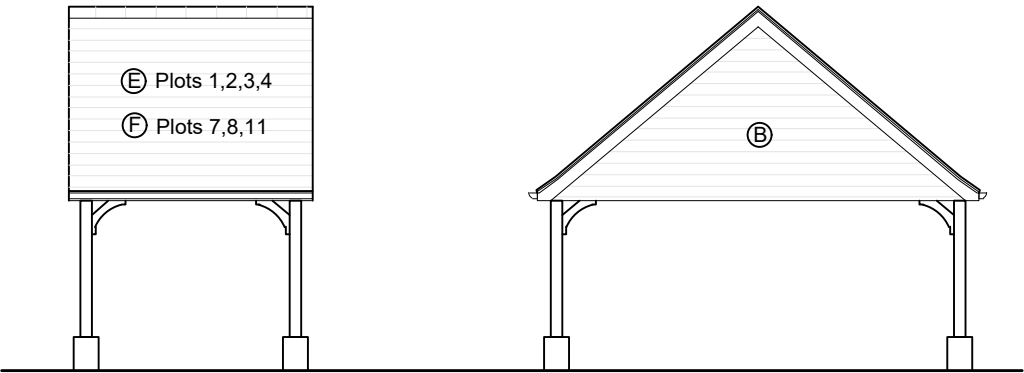

FRONT/REAR
elevation

SIDE
elevation

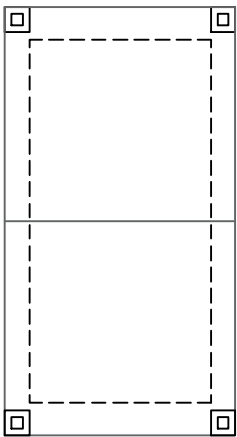

GROUND
plan



ROOF
plan

PALLANT HOMES
THE STEDDLES
YAPTON
BN18 ODT

Drawing title									
PROPOSED CAR PORTS									
Drawn JK	Date SEP 21	Checked CJP		Date SEP 21	Scale at A3 1:100				
Job No.	Pro.	Org.	Zone	Level	Type	Role	No.	Rev.	
21-106	SDL	MHA	ZZ	ZZ	DR	A	0011	P02	
Purpose of Issue									
PRELIMINARY									

Ground Floor | Bicentennial Building
Southern Gate | Chichester
West Sussex | PO19 8EZ

t. 01243 774748
e. admin@mharchitects.co.uk
www.mharchitects.co.uk

Limited Company
Registered in England No.1994233

