
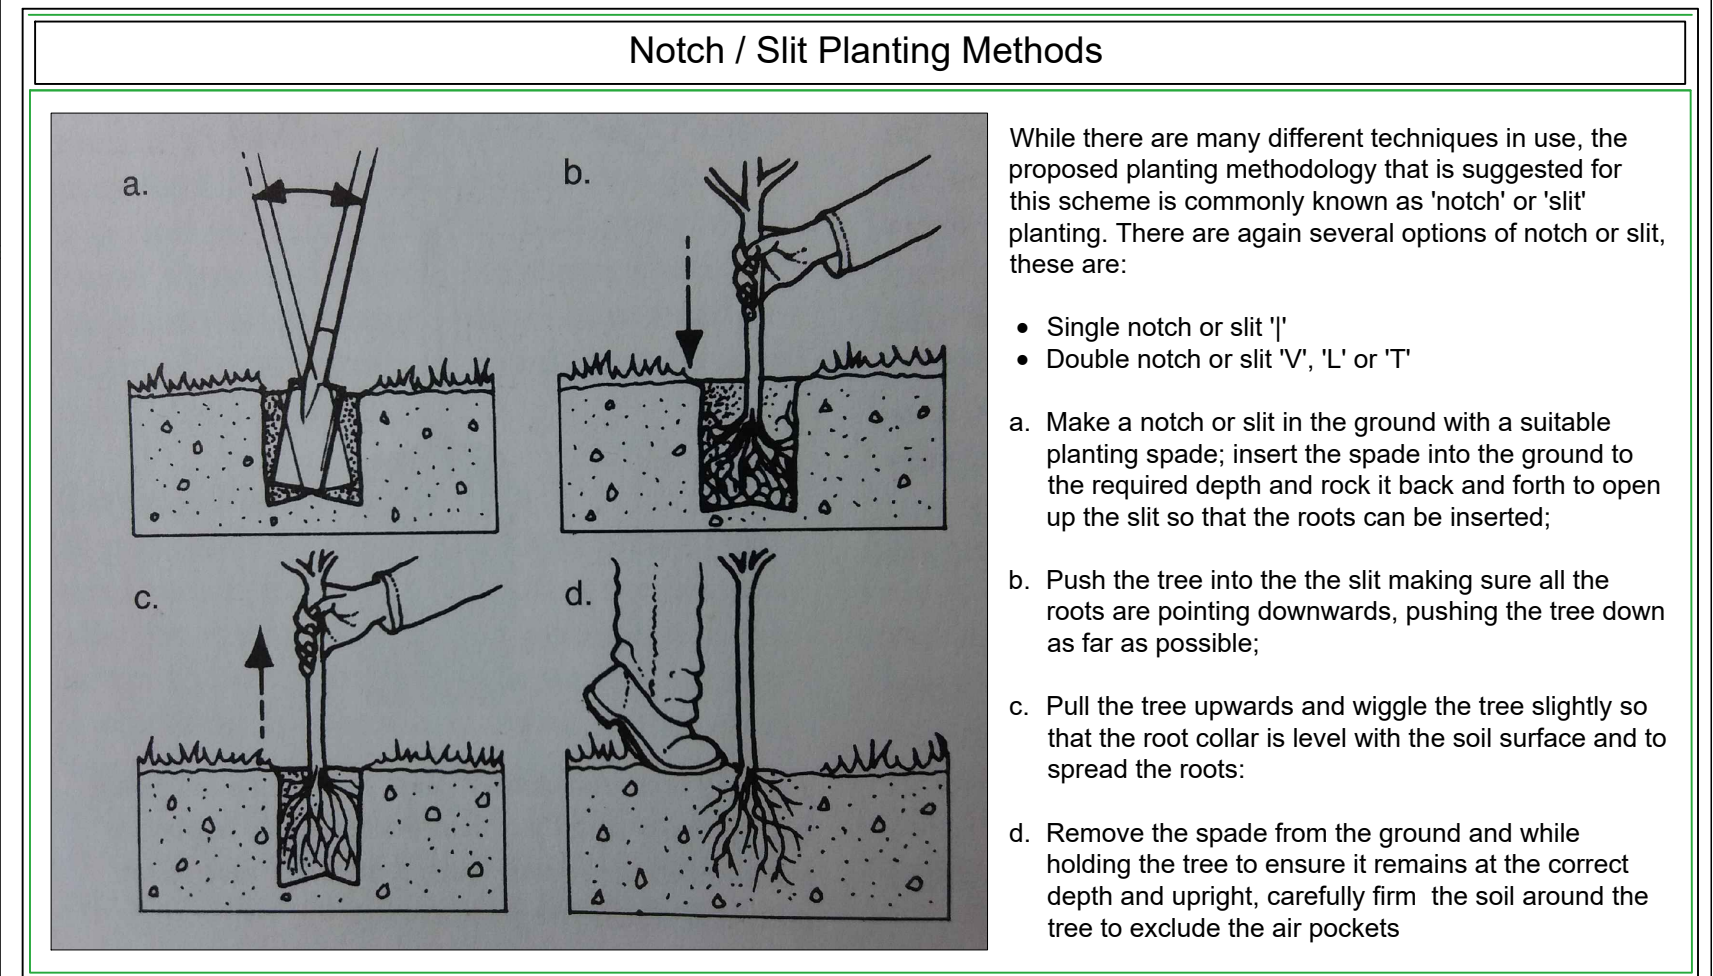
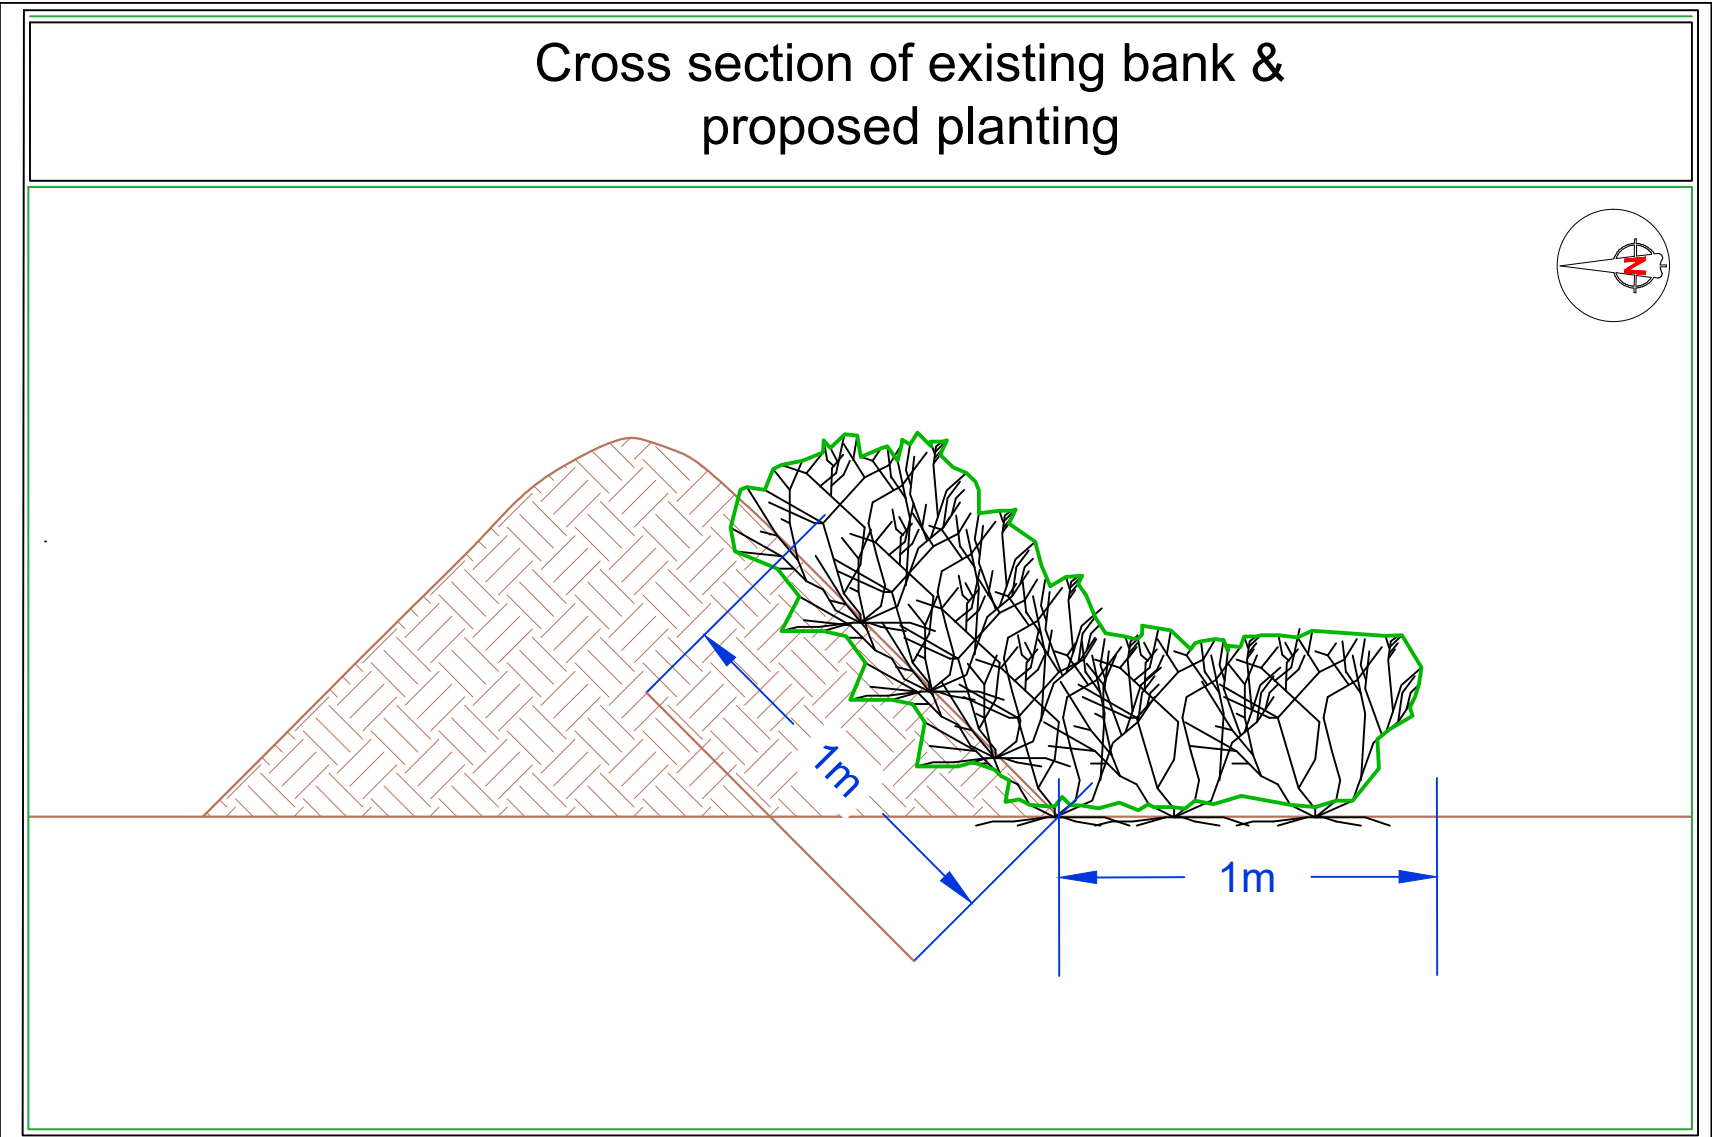


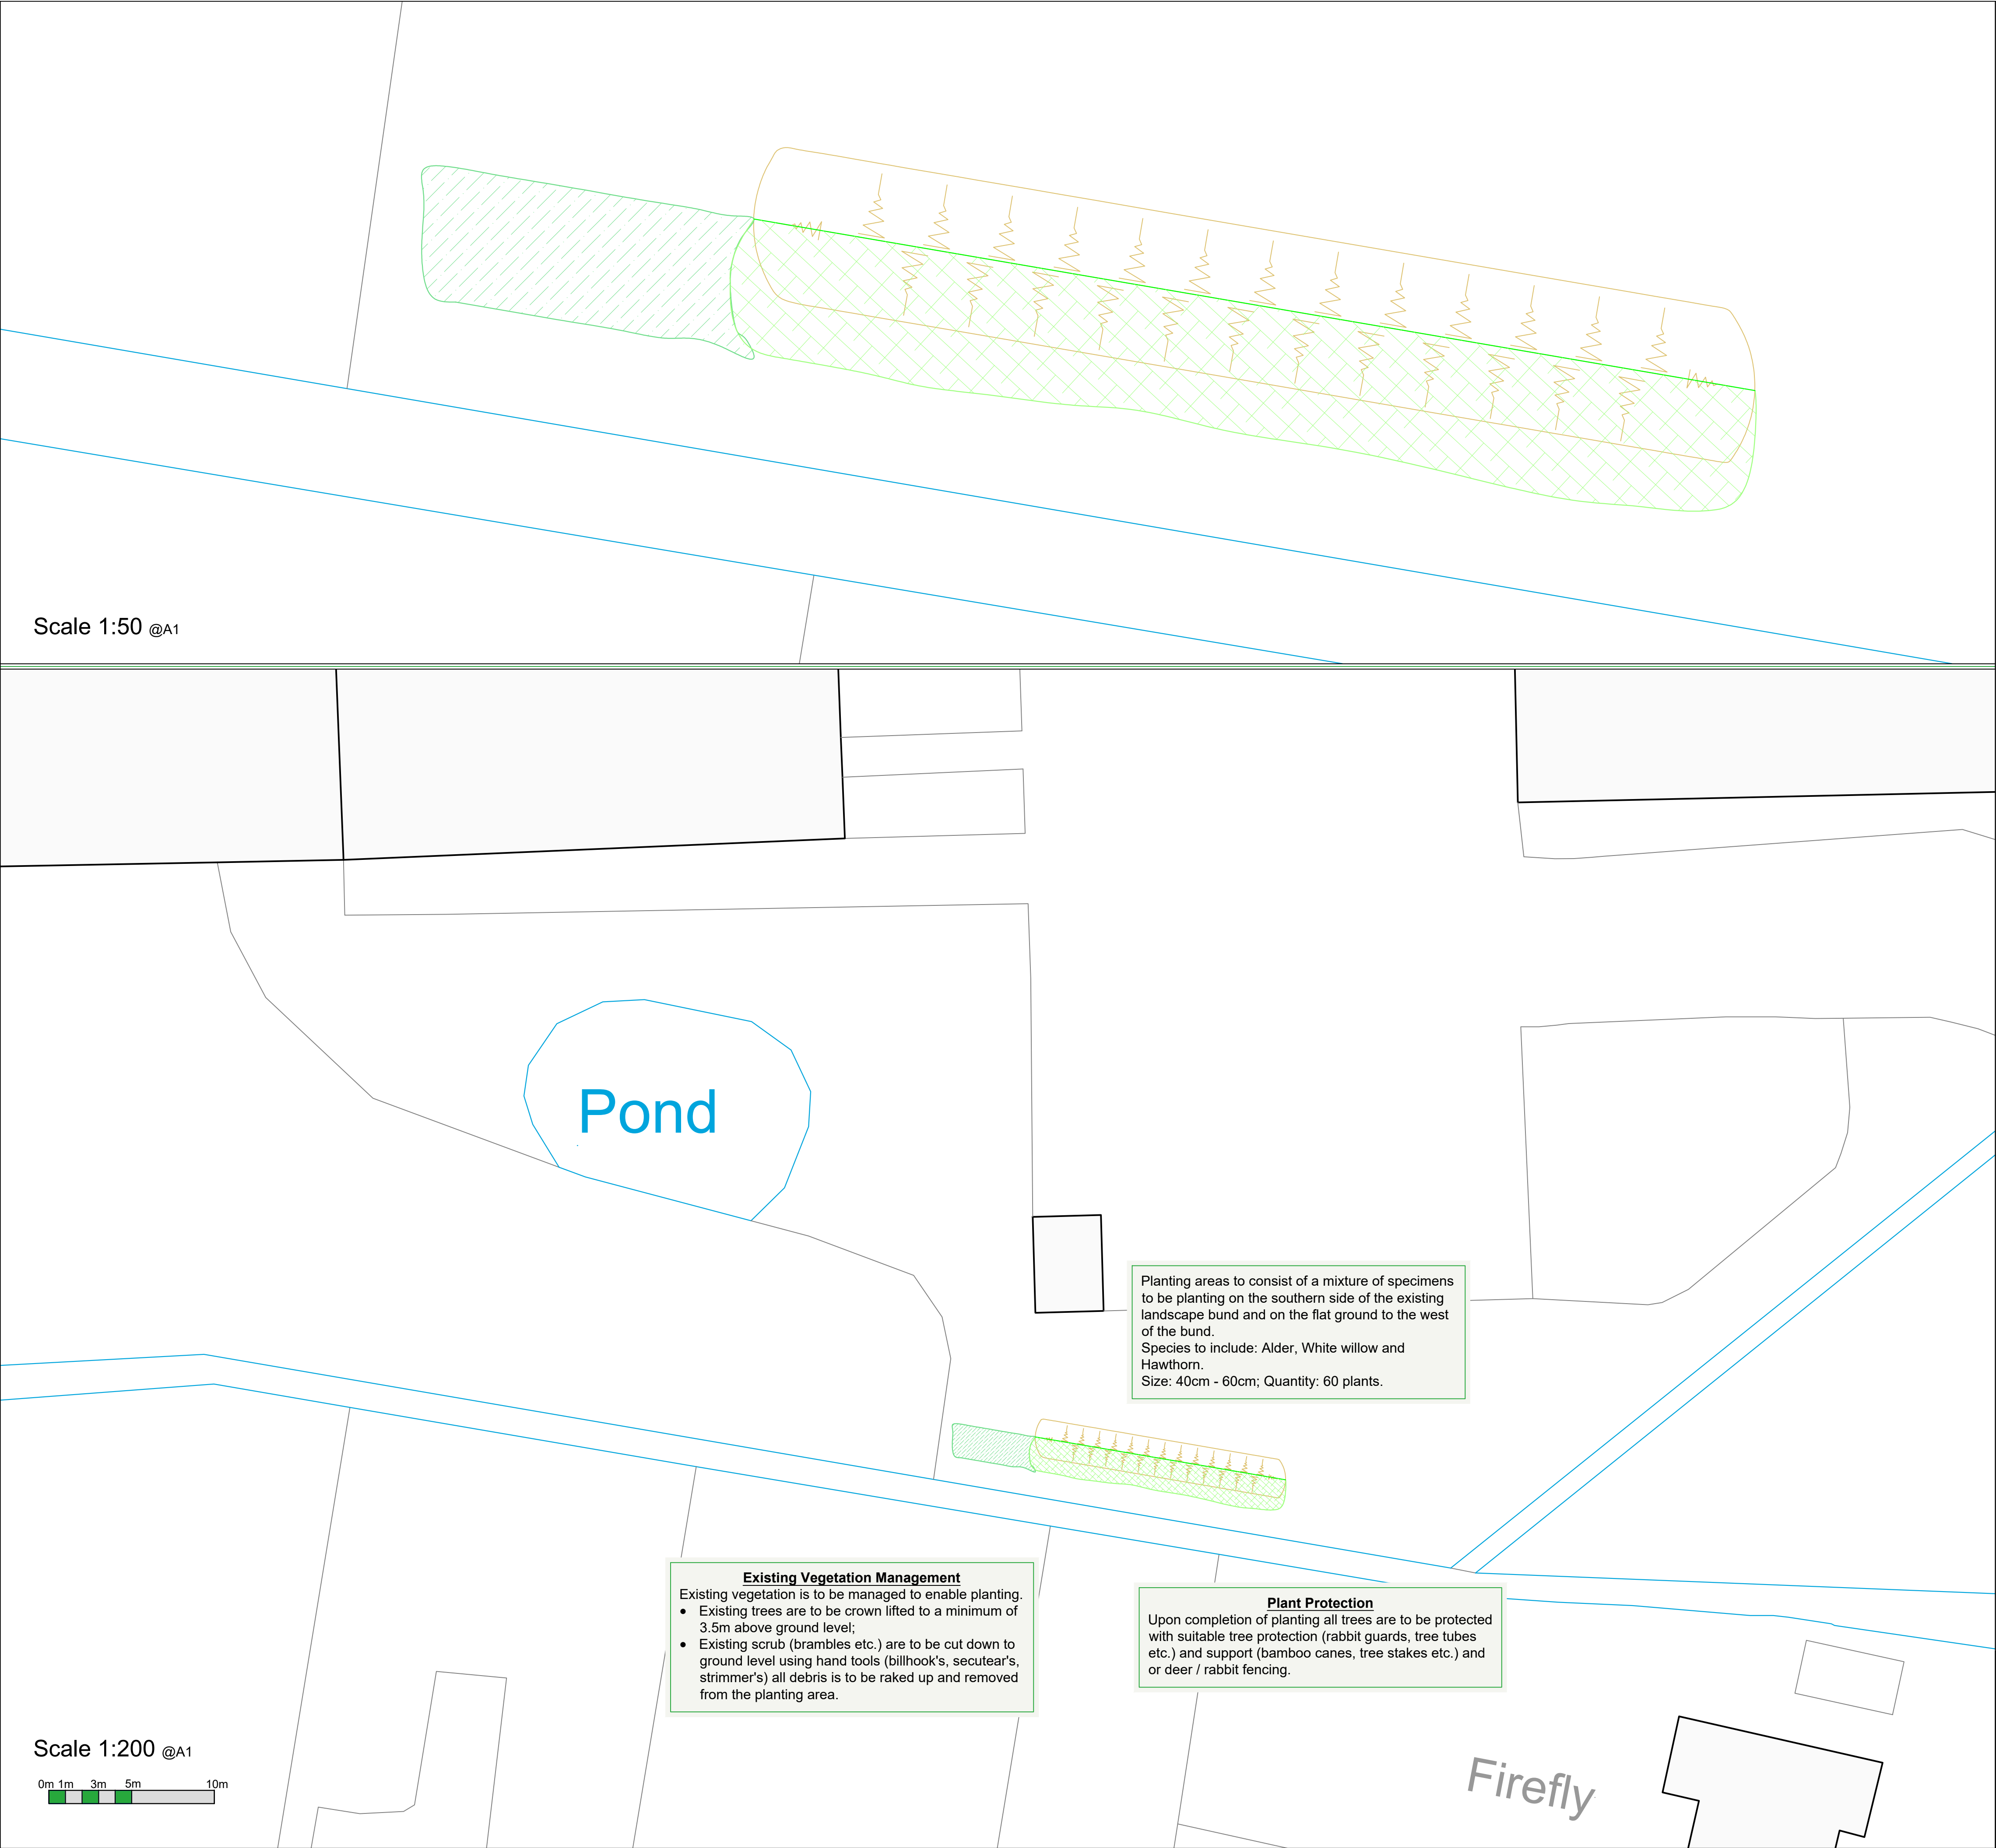

ARBTECH

Unit 3, Well House Barns, Chester, CH4 0DH
<https://arbtech.co.uk>, 01244 661170

Project:

Toddington Nurseries,
Lake Lane,
Barnham,
Bognor Regis,
PO22 0AQ.

Client:

Stuart Lyons Haulage

Drawing:

Landscape Plan

Based on:

OS Tile

Drawing No:	Arbtech LP 02	Rev:	
Date:	June 2017	Scale:	1:200 @ A1
Drawn:	MGM		

Key:

Existing landscape bank:	Planting area (bank):	Planting area (flat):

Planting Schedule

Name	Quantity No.	Quantity %	Height (MM)	Girth (CM)	Form	Root system
Hawthorn	20	33.33 %	400 - 600		Whips	Bareroot
Crataegus monogyna	20	33.33 %	400 - 600		Whips	Bareroot
Alder	20	33.33 %	400 - 600		Whips	Bareroot
Alnus glutinosa	20	33.33 %	400 - 600		Whips	Bareroot
White willow	20	33.33 %	400 - 600		Whips	Bareroot
Salix alba	20	33.33 %	400 - 600		Whips	Bareroot

Plant material shall comply with British Standard BS3936:Part 1: 1992, Nursery Stock, Part 1. "Specification for trees and shrubs".

Planting shall be undertaken in accordance with British Standard BS8545:2014 "Trees: from nursery to independence in the landscape - Recommendations".

While there are many different techniques in use, the proposed planting methodology that is suggested for this scheme is commonly known as 'notch' or 'slit' planting. There are again several options of notch or slit, these are:

- Single notch or slit 'I'
- Double notch or slit 'V', 'L' or 'T'

a. Make a notch or slit in the ground with a suitable planting spade; insert the spade into the ground to the required depth and rock it back and forth to open up the slit so that the roots can be inserted;

b. Push the tree into the the slit making sure all the roots are pointing downwards, pushing the tree down as far as possible;

c. Pull the tree upwards and wiggle the tree slightly so that the root collar is level with the soil surface and to spread the roots.

d. Remove the spade from the ground and while holding the tree to ensure it remains at the correct depth and upright, carefully firm the soil around the tree to exclude the air pockets