


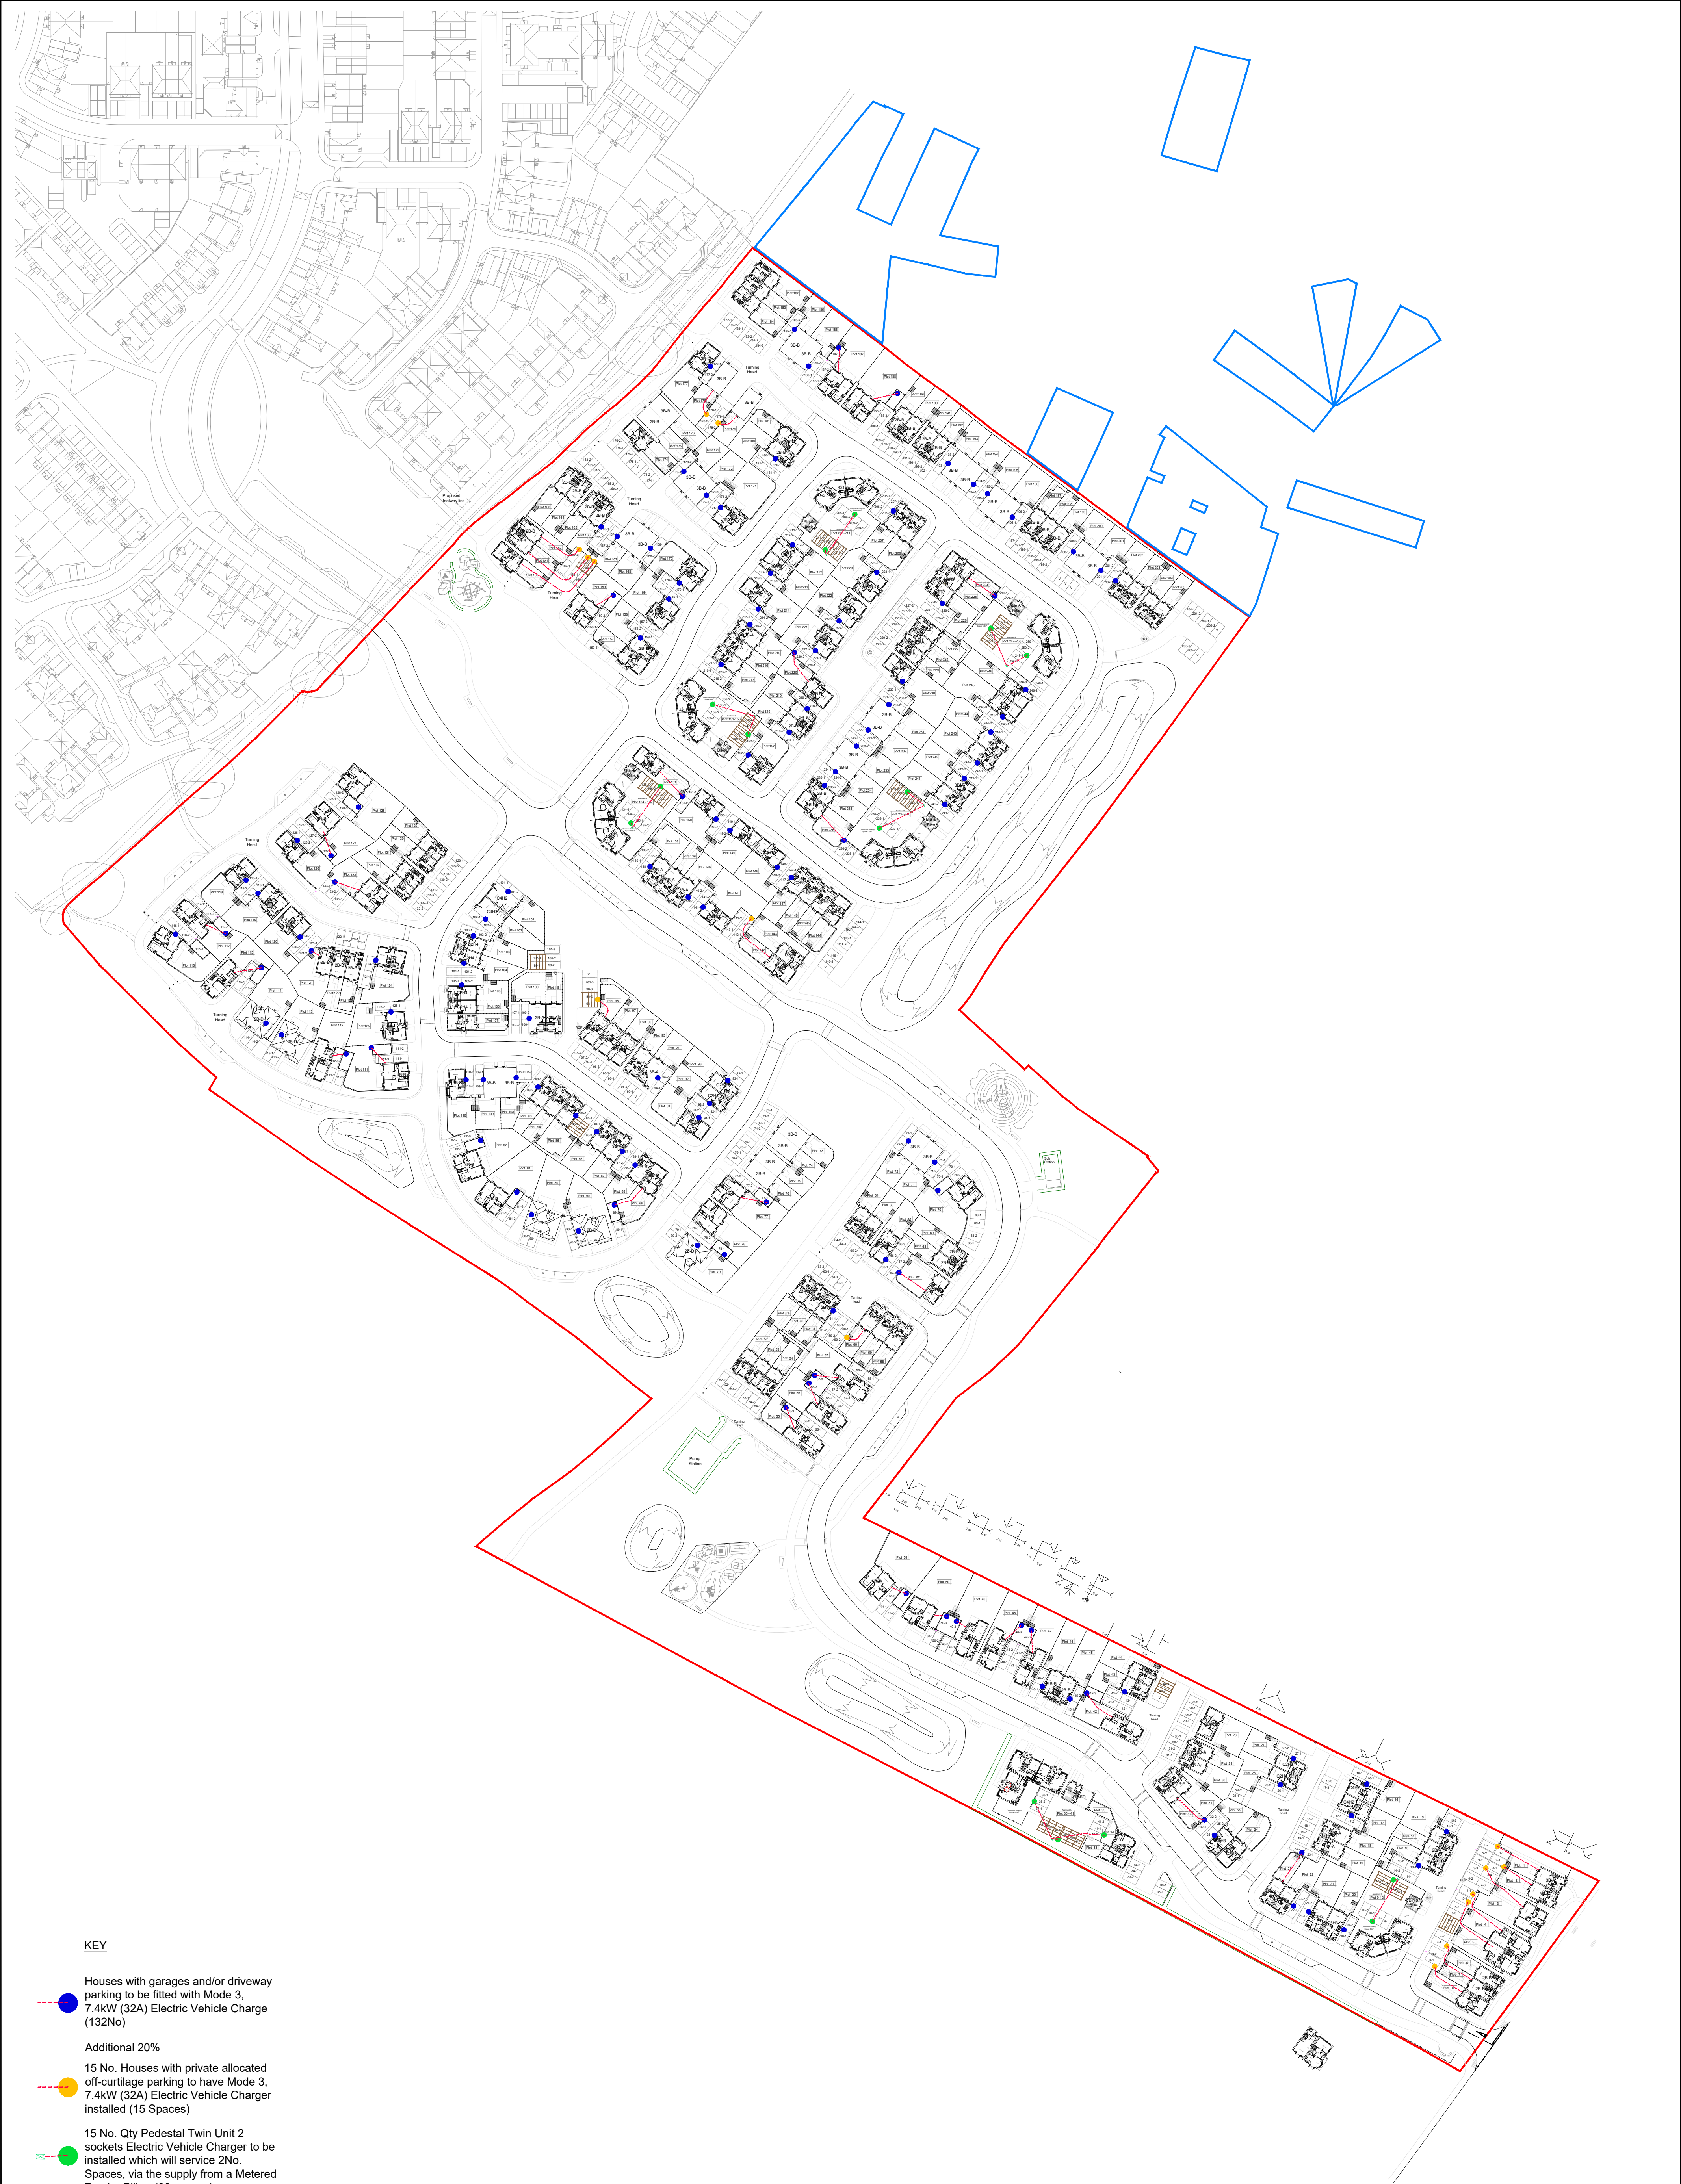

KEY


- Houses with garages and/or driveway parking to be fitted with Mode 3, 7.4kW (32A) Electric Vehicle Charge (132No)
- Additional 20%
15 No. Houses with private allocated off-curtillage parking to have Mode 3, 7.4kW (32A) Electric Vehicle Charger installed (15 Spaces)
- 15 No. Qty Pedestal Twin Unit 2 sockets Electric Vehicle Charger to be installed which will service 2No. Spaces, via the supply from a Metered Feeder Pillar. (30 spaces)

REV	DATE	NOTE
DEVELOPMENT		
Bilsham Road, Yapton		

DRAWING TITLE
EV Chargin Plan

DRG No.
C0033_THAK_001

REV.	DRAWN	DATE	SCALE
-	TR	19.01.22	1:1000 @ A1

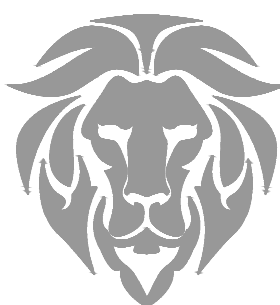

THAKEHAM
Thakeham Homes Limited
Thakeham House | Summers Place
Stane Street | Billingshurst
West Sussex | RH14 9GN