


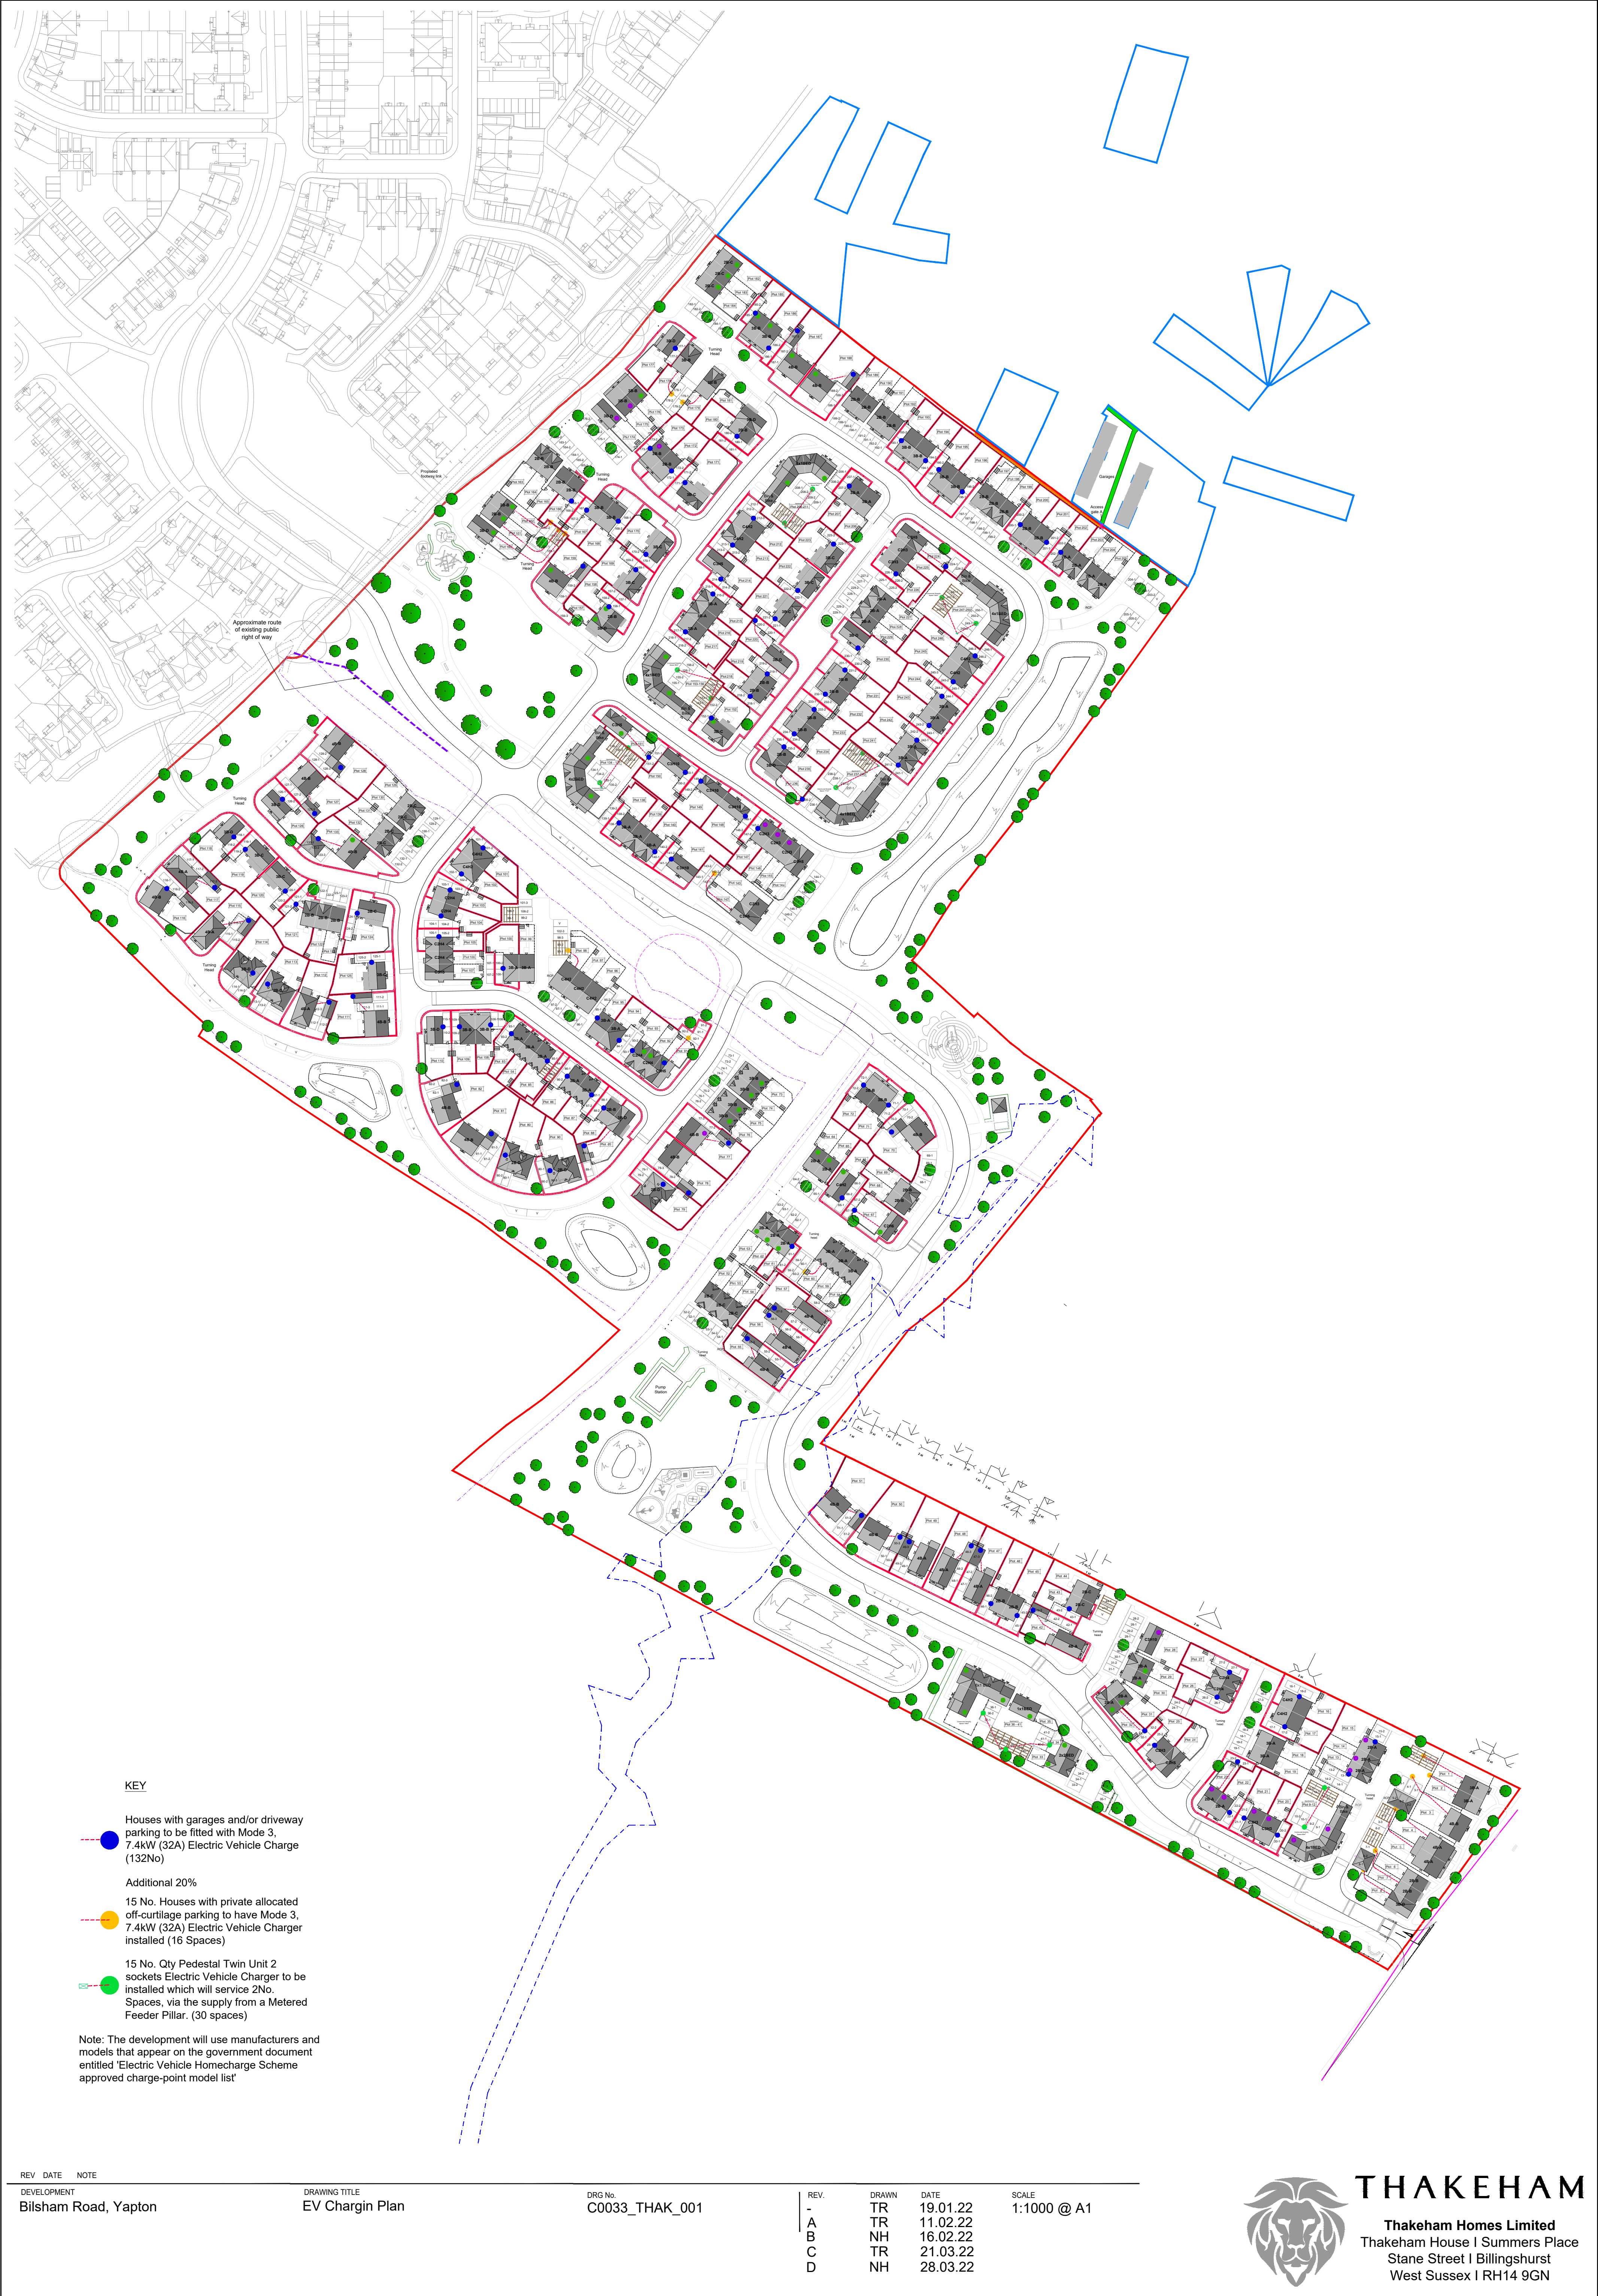

KEY

● Houses with garages and/or driveway parking to be fitted with Mode 3, 7.4kW (32A) Electric Vehicle Charge (132No)

Additional 20%

● 15 No. Houses with private allocated off-curtilage parking to have Mode 3, 7.4kW (32A) Electric Vehicle Charger installed (16 Spaces)

● 15 No. Qty Pedestal Twin Unit 2 sockets Electric Vehicle Charger to be installed which will service 2No. Spaces, via the supply from a Metered Feeder Pillar. (30 spaces)

Note: The development will use manufacturers and models that appear on the government document entitled 'Electric Vehicle Homecharge Scheme approved charge-point model list'

REV DATE NOTE

DEVELOPMENT
Bilsham Road, Yapton

DRAWING TITLE
EV Chargin Plan

DRG No.
C0033_THAK_001

REV.
-
A
B
C
D

DRAWN
TR
TR
NH
TR
NH

DATE
19.01.22
11.02.22
16.02.22
21.03.22
28.03.22

SCALE
1:1000 @ A1



THAKEHAM

Thakeham Homes Limited
Thakeham House | Summers Place
Stane Street | Billingshurst
West Sussex | RH14 9GN