


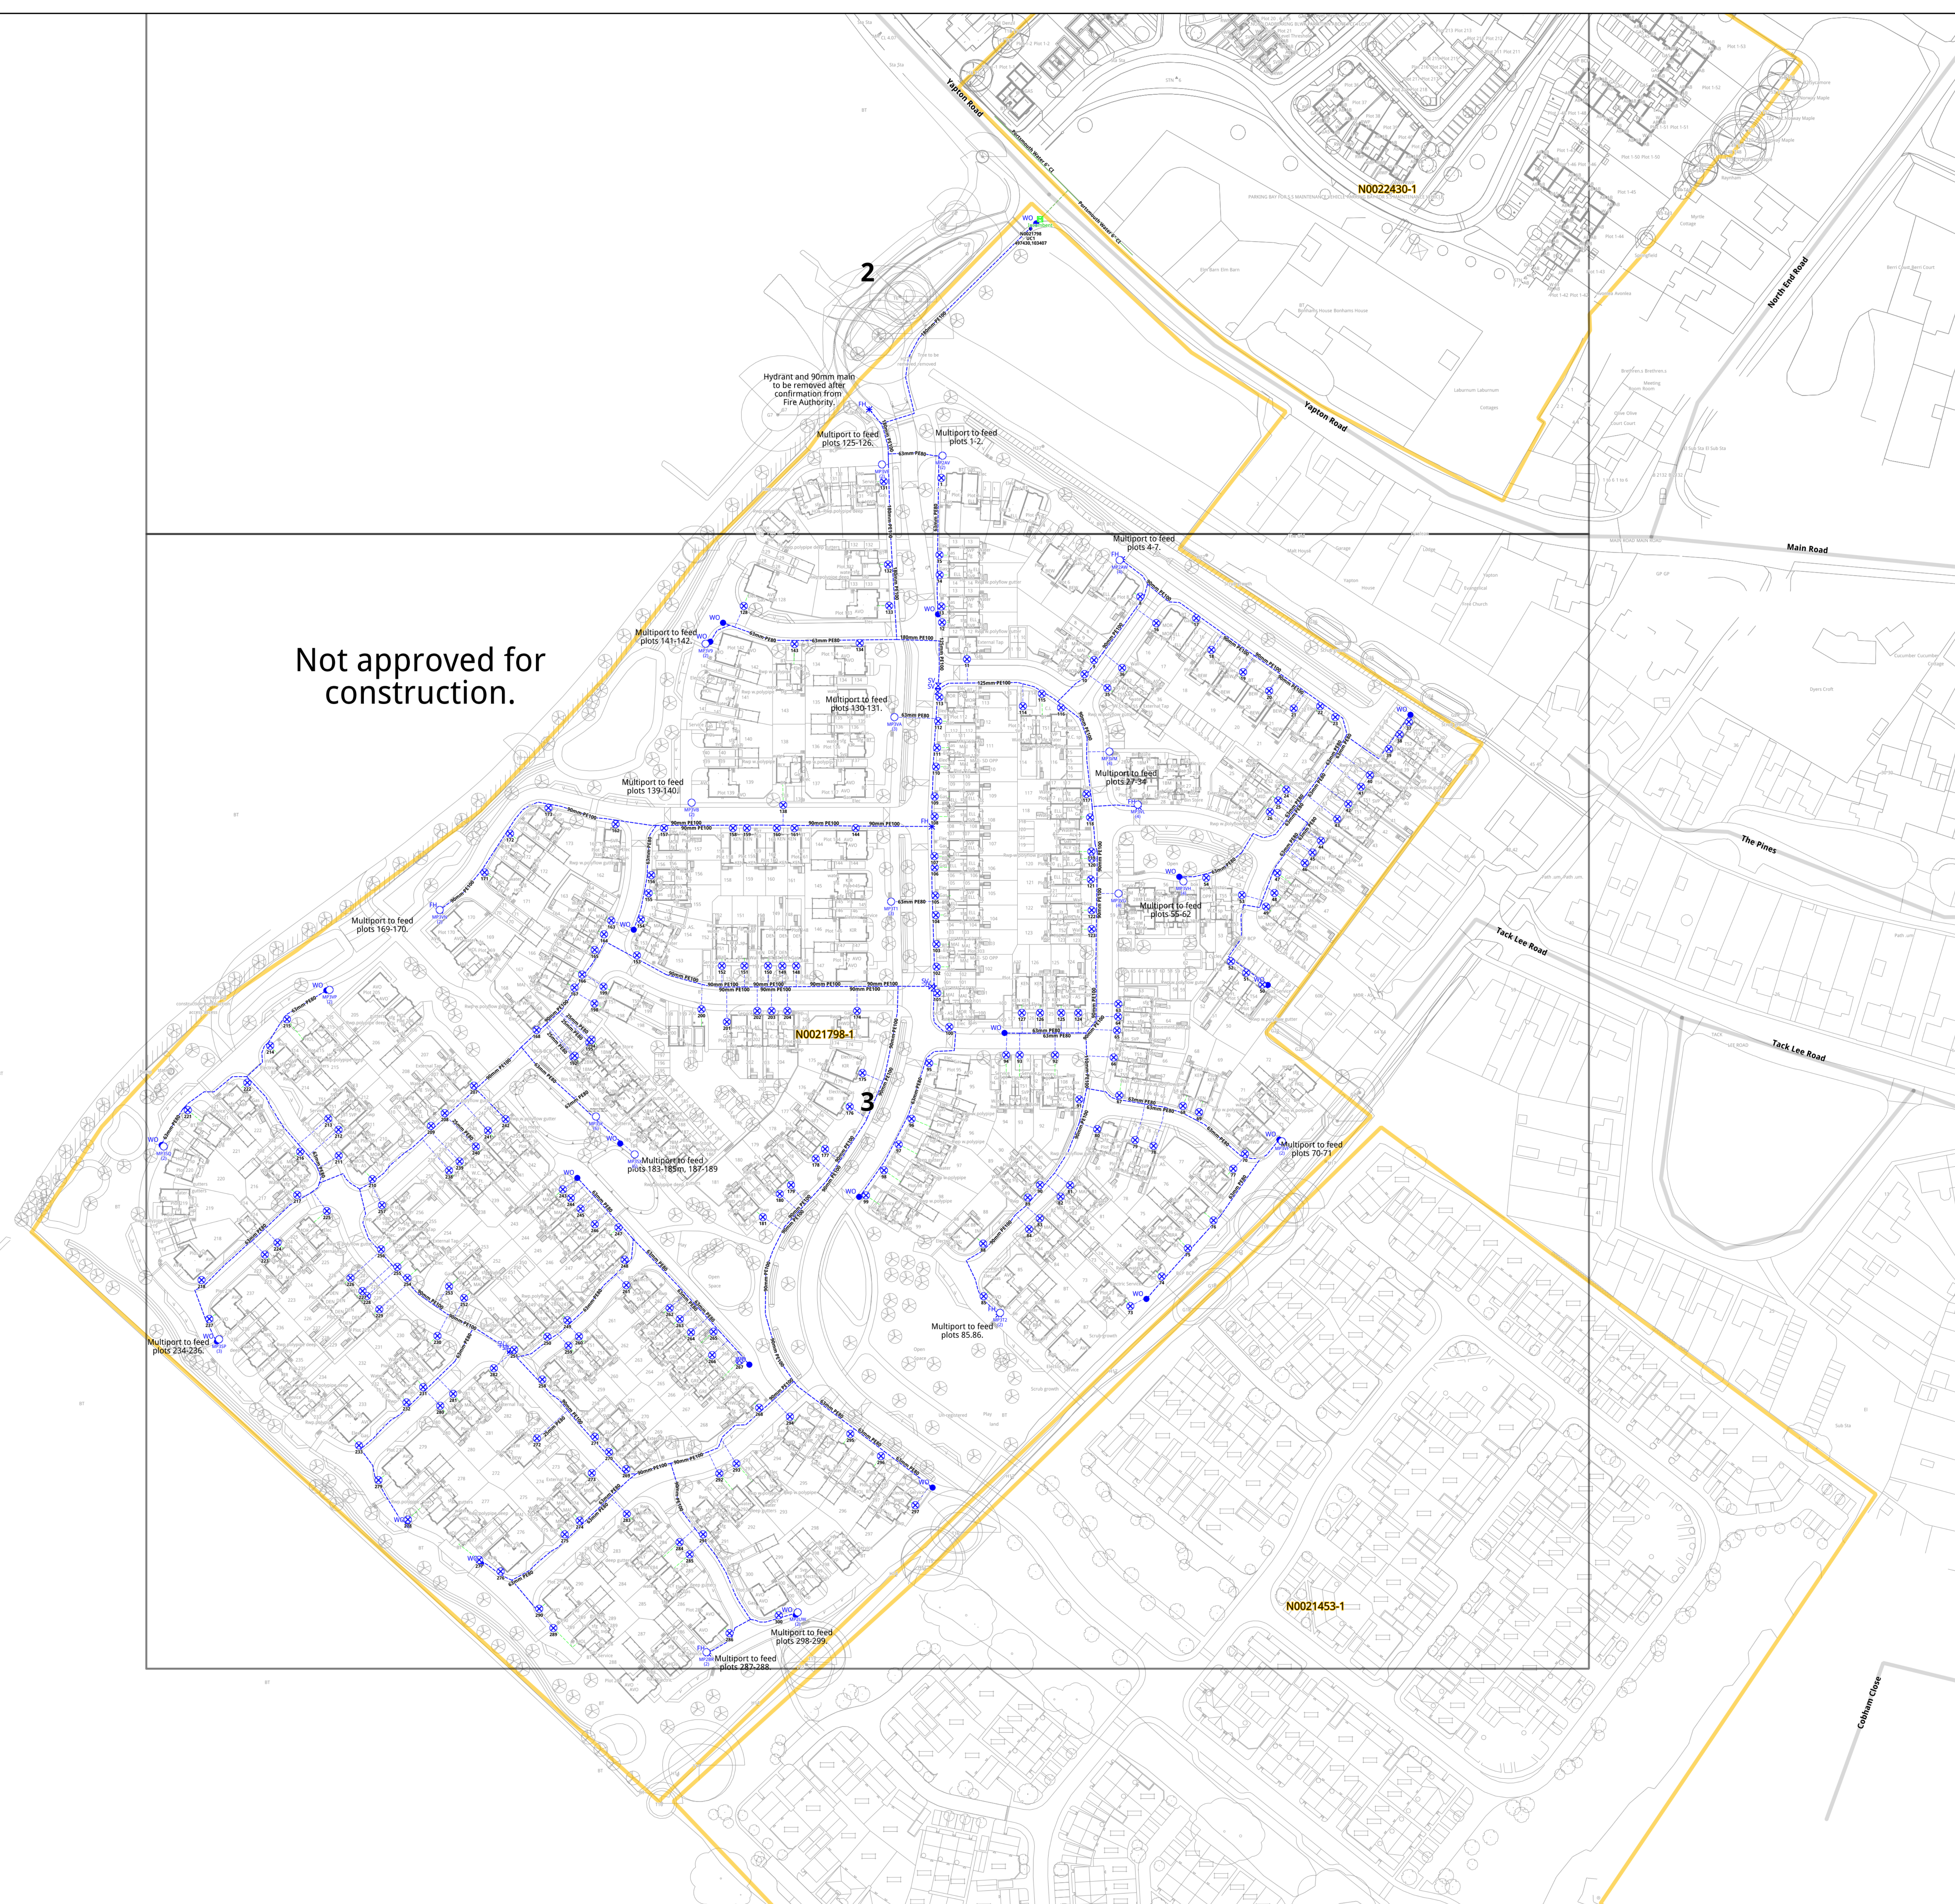

Not approved for construction.

[illegible]

**Plan Notes**  
This plan shows apparatus owned by the BULK Group. Any third party apparatus indicated on these drawings is shown for indicative purposes only. The manufacturer's name (if given) does not imply endorsement. No accuracy cannot be guaranteed. No liability of any kind whatsoever is accepted by the BULK Group for any loss or damage of any kind. The user must be used to verify and maintain the actual position of apparatus. This plan is reproduced by the permission of Ordnance Survey under license. Ordnance Survey is the Crown Copyright. © 2007. All rights reserved. Ordnance Survey Licence number: 1100221563.

**Developer's responsibility**  
When apparatus have been used it becomes the responsibility of the developer to ensure it is suitably presented, therefore backing up and archiving the data as soon as possible. The developer is responsible for the data, including administrative costs, will be fully engaged to the developer. The developer's responsibility requires the costs from the third parties.

**Revision Notes**  
For a revision history of this network design please see separate revision

|   |             |
|---|-------------|
|   |             |
| Last Edit By:   |             |
| Last Approved By: CRAIG CLAYDON 01222   |             |
| Approved   |             |
| OS Ref:   |             |
| 497340.103168   |             |
| Location:   |             |
| Drove Lane, Yapton,<br>ARRUNDEL, West Sussex,<br>BN18 0DX   |             |
| Developer/Client:   |             |
| Barratt Homes   |             |
| Drawing Number/Title:   |             |
| WHN0021798-1 of 3 Entire site append   |             |
| Network Number:   |             |
| N0021798   |             |
| Project Number:   |             |
| N0021798-1   |             |
| Scale:   | Sheet Size: |
| 1:750   | A0          |
| Revision:   |             |
| 2.0   |             |