




Notes

Materials:
Access road to be constructed in tarmac for the first 8-10m, as it enters the site, then block permeable paving.

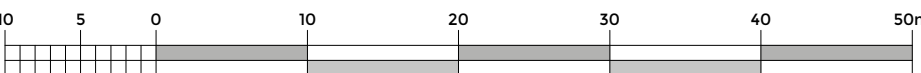

PLANNING

B	29-01-20	Site boundary lines amended.
A	29-01-20	Red line amended and PROW note added.
Rev.	Date	Description

IC
IC
Drawn

RS
RS
Check

**BOYLE+SUMMERS**
ARCHITECTURE AND MASTERPLANNING

Canute Chambers
Canute Road
Southampton
Hampshire
SO14 3AB

Client	DANDARA
Project	YAPTON
Title	BLOCK PLAN

BST192	19052 BSL - ZZ - XX - DR - A	2011 - PL - B
Project	Originator	Volume
Level	Type	Role
Series	Number	Suitability
Revision		
B+S Ref.	Date	Scale @ A2
Drawn	Checked	
YAP	JAN 2020	1:500
IC	RS	

Tel: 023 8063 1432 www.boyleandsummers.co.uk

Other than for the purposes of planning, do not scale these drawings. Use written dimensions only. All dimensions to be checked on site prior to commencement of work.

This drawing is © Boyle+Summers Ltd and may not be reproduced, copied or altered in any way without written authority.