


GENERAL NOTES:
This drawing is to be read in conjunction with all other relevant disciplines drawings, schedules, specifications and supporting information. Any discrepancies are to be reported to Indigo Landscape Architects Limited and resolution sought prior to proceeding. This drawing is subject to copyright.

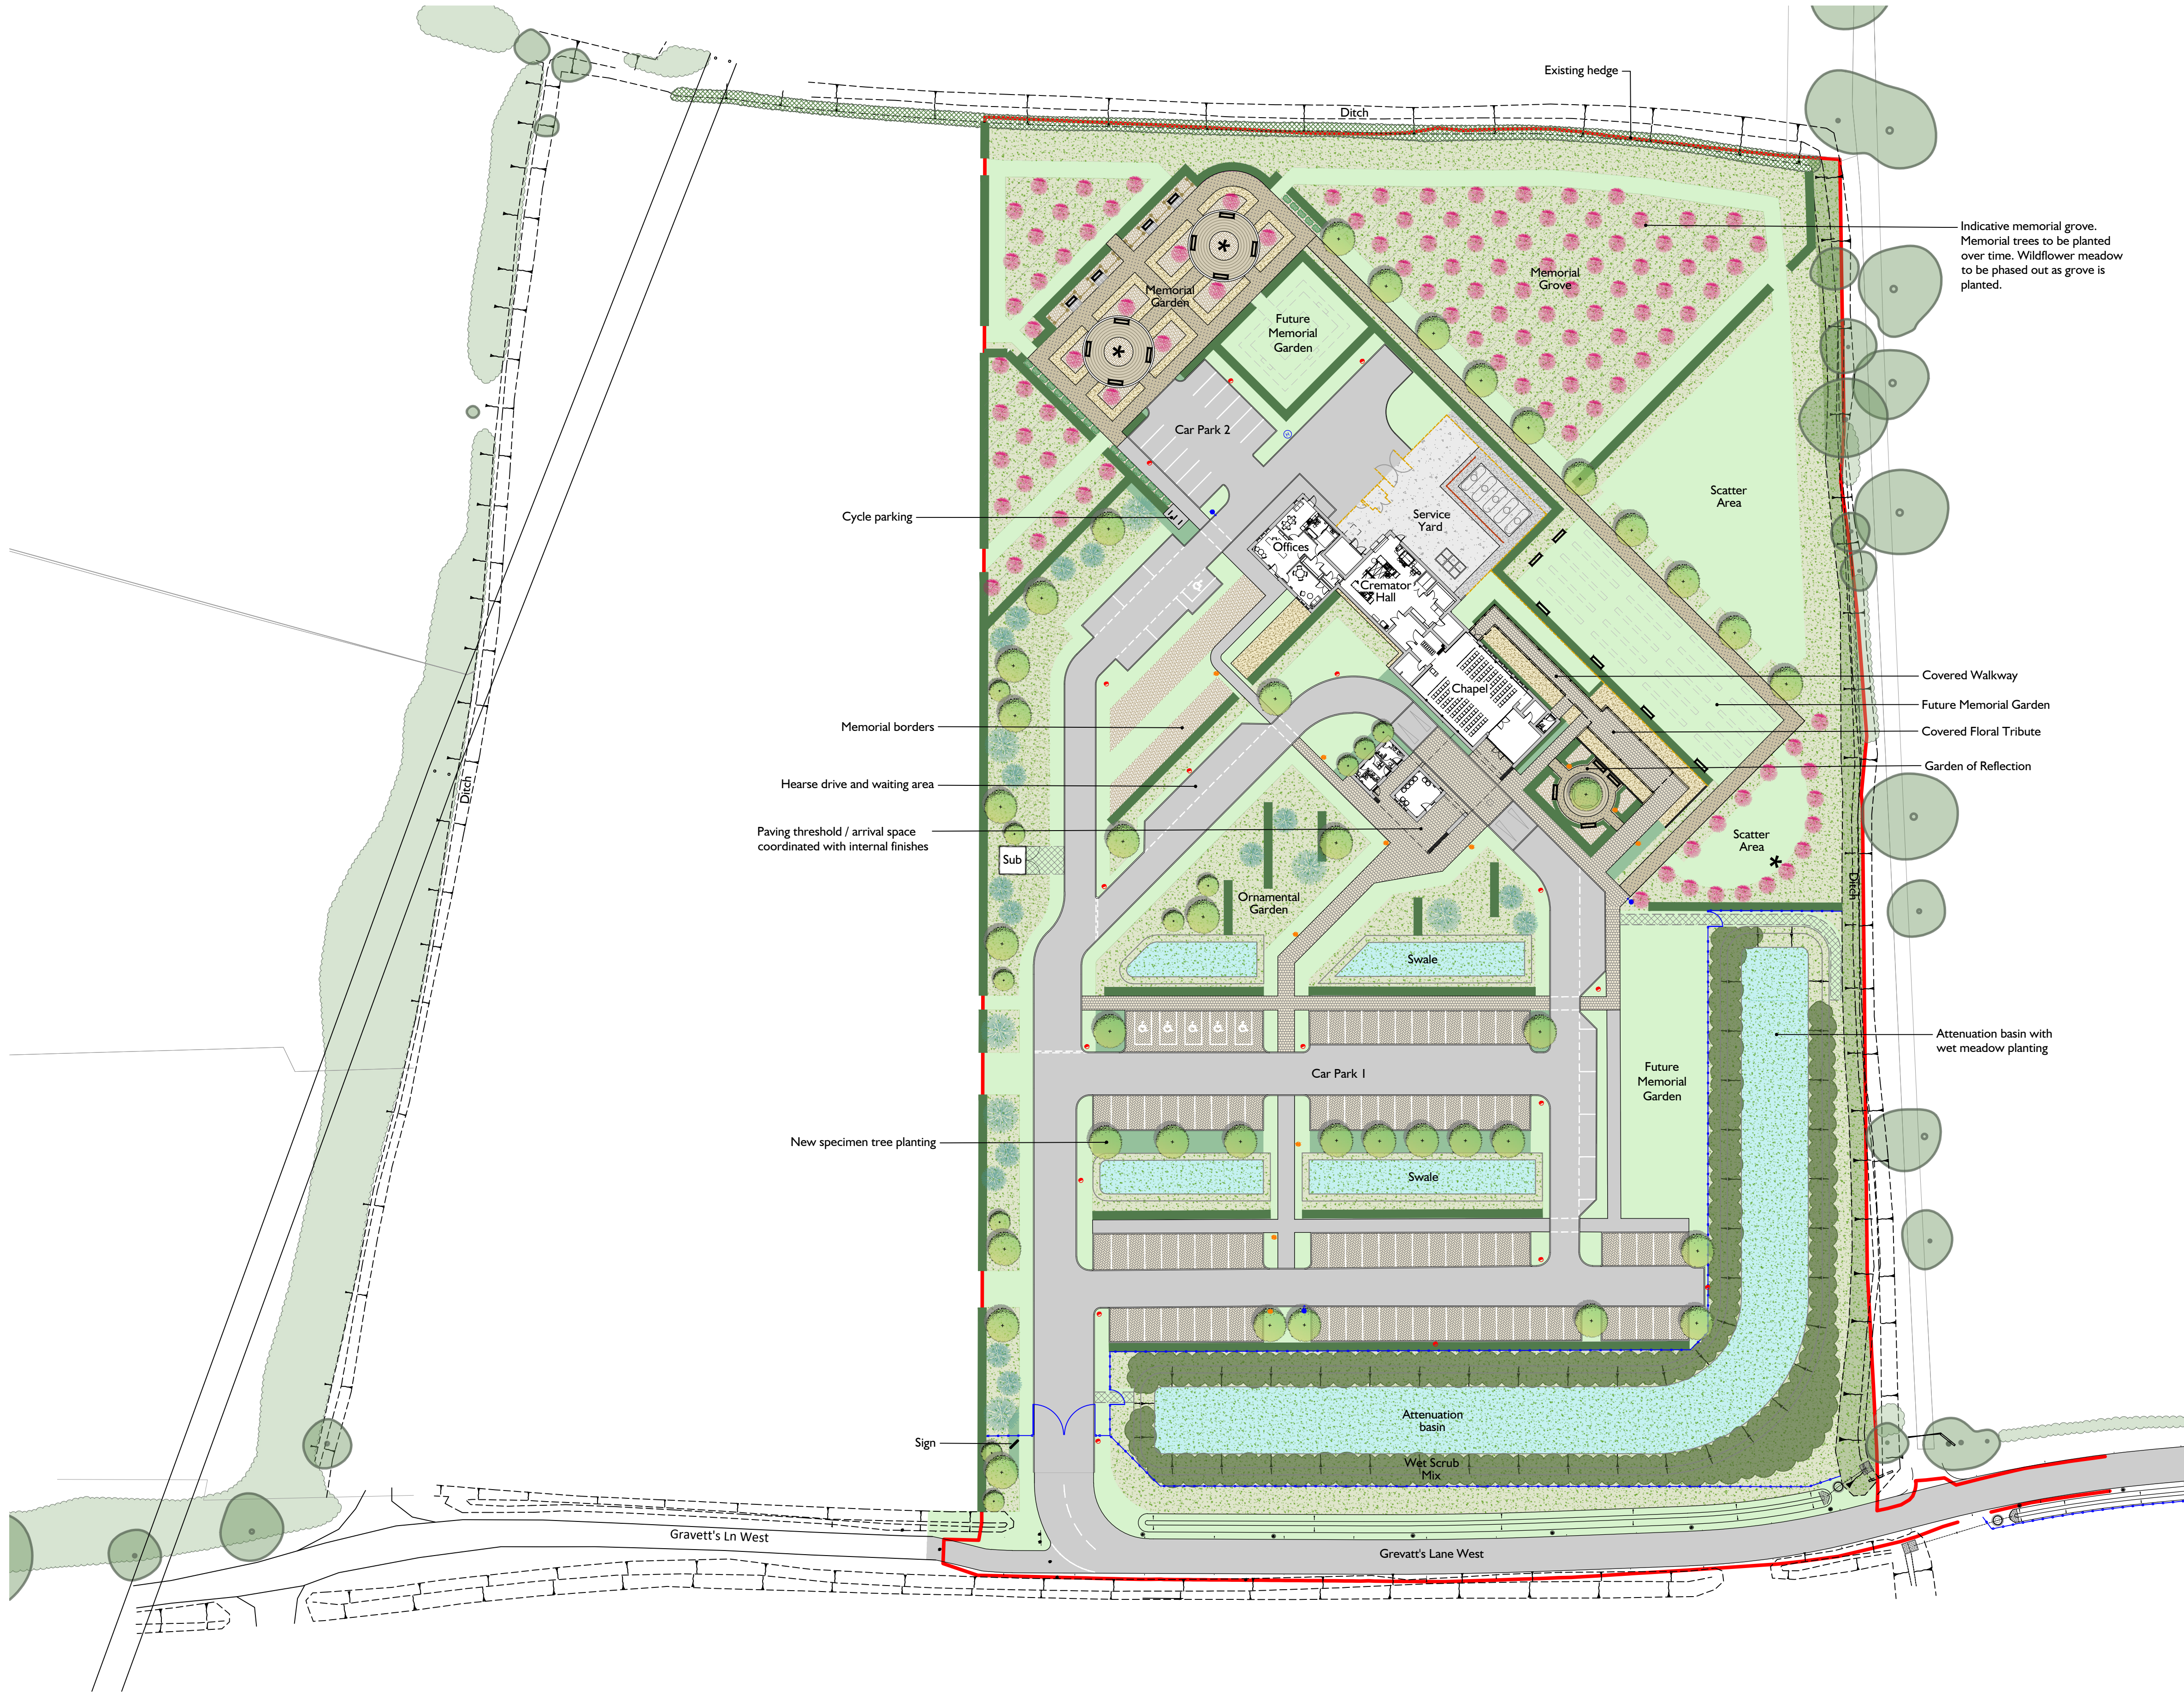

SOFT LANDSCAPE KEY:

- Existing trees to remain
- Existing vegetation to remain
- Existing hedge to remain
- Proposed specimen trees
- Proposed conifer trees
- Proposed future memorial trees
- Proposed native scrub planting
- Proposed formal hedges
- Proposed shrub planting / groundcover
- Proposed wildflower meadow areas
- Proposed wet meadow areas
- Proposed amenity grass / lawn areas
- Indicative memorial grid

HARD LANDSCAPE KEY:

- Proposed block paving to vehicular areas
- Proposed block paving to pedestrian areas
- Proposed concrete setts in feature areas
- Proposed self binding gravel footpath
- Reinforced grass path
- Decorative gravel surfacing
- Gravel surfacing (service yard)
- Tarmac
- Concrete
- Topsoiled planting bed with ornamental bark mulch
- Proposed timber post & rail fence
- Proposed timber hit & miss fence
- Proposed knee rail fence
- Proposed memorial feature (Statue, fountain, sundial, bird bath etc)
- Proposed memorial seats / benches
- Living memorial (rose / ornamental shrub)
- Rose arbor with rope swag
- Proposed lamp post. Refer to external services layout.
- Proposed bollard light. Refer to external services layout.
- Proposed stand pipe. Refer to external services layout.
- Proposed hydrant. Refer to external services layout.

SCALE		1:500 @ A1		NORTH	
0 5 10 20 25m					
D	Updated site layout	2021-11-24	ZH	ZH	
C	Updated landscape buffer	2021-09-10	LS	ZH	
B	Coordinated issue	2021-07-02	LS	ZH	
A	First issue	2021-07-05	LS	ZH	
rev	description	date	by	chk	

project				
BOGNOR REGIS CREMATORIUM				
client				
WESTERLEIGH				
drawing title				
LANDSCAPE MASTERPLAN				
drawing number	revision	status	scale	
954-MP-01	D	PLANNING	1:500 @ A1	