


# TERMINUS

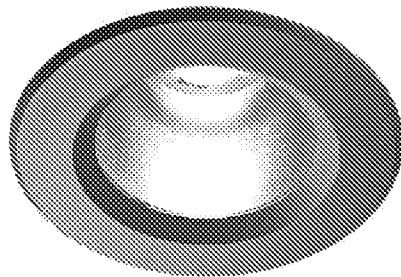

IP 65

50 JOULES = IK 12



Recessed weather and  
vandal resistant downlighter.

## Sectors

Community and Public,  
Transport

## Finishes

MATT WHITE

TITANIUM

MATT BLACK

## Recessed weather and vandal resistant downlighter

- Fully sealed robust downlighter for use in transport, social housing and urban applications.
- Suitable for recessed ceiling mounting.
- Die cast aluminium body finished in titanium polyester powder coat.
- Clear polycarbonate diffuser.
- Remote electronic control gear with fused terminal block.
- Provision for conduit entry.

## Technical Information




HT Applies to standard version. For any options (e.g.EM3) please check with technical sales.

CLEAR DIFFUSER

| LED              | Temp  | Load  | Lum/lm  | Efficacy | Weight | HT    |
|------------------|-------|-------|---------|----------|--------|-------|
| TMR/1100WNW/CC49 | 4000K | 8.2W  | 964 lm  | 118lm/W  | 4kg    | HT50° |
| TMR/2000WNW/CC49 | 4000K | 14.2W | 1676 lm | 118lm/W  | 4kg    | HT50° |
| TMR/3000WNW/CC49 | 4000K | 20W   | 2387lm  | 119lm/W  | 4kg    | HT50° |
| TMR/4500WNW/CC49 | 4000K | 31.3W | 3636 lm | 116lm/W  | 4kg    | HT50° |

## Fitting Options

|                                                        |                         |
|--------------------------------------------------------|-------------------------|
| Matt white finish                                      | replace C49 with C46    |
| Matt silver finish                                     | replace C49 with C48    |
| Remote box 3 hour duration emergency                   | add suffix /EM3B        |
| DALI dimming/monitoring                                | add suffix /DALI        |
| Medium beam                                            | replace W with M        |
| Warm white LEDs (3000K) LED                            | replace NW with WW      |
| Asymmetric distribution                                | add suffix /ASM         |
| Anti-Ligature                                          | Replace TMR with TMRAL/ |
| For use with 50V or 110V ac/dc central battery systems | add suffix /EV          |
| 240V changeover relay                                  | add suffix /ER          |

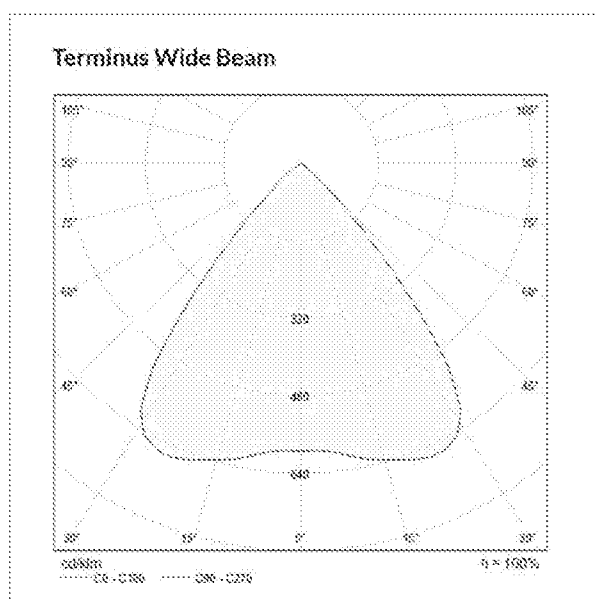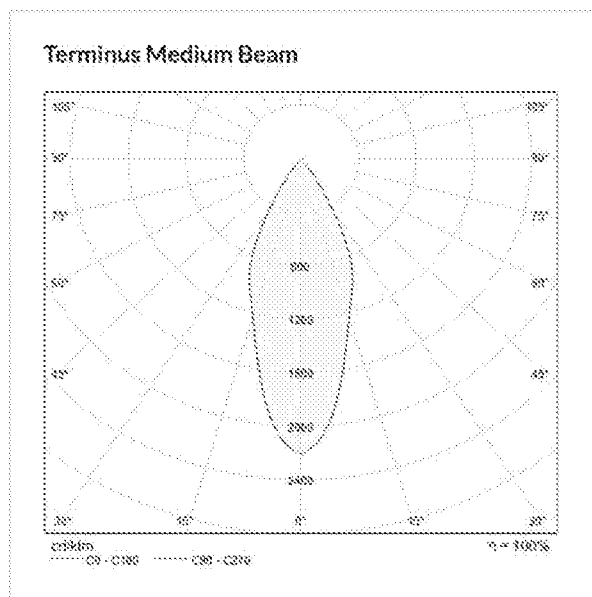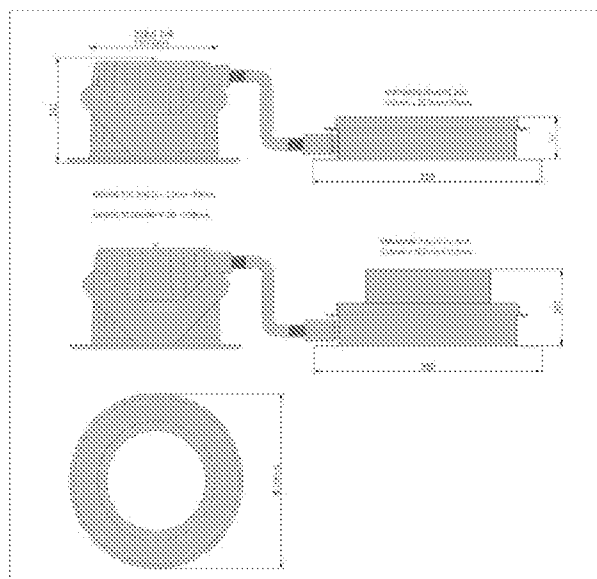

**designplan**  
LIGHTING

Designplan Lighting Ltd. 16 Kimpton Park Way, Sutton, Surrey, United Kingdom, SM3 9QS

Registered in England No. 784246