


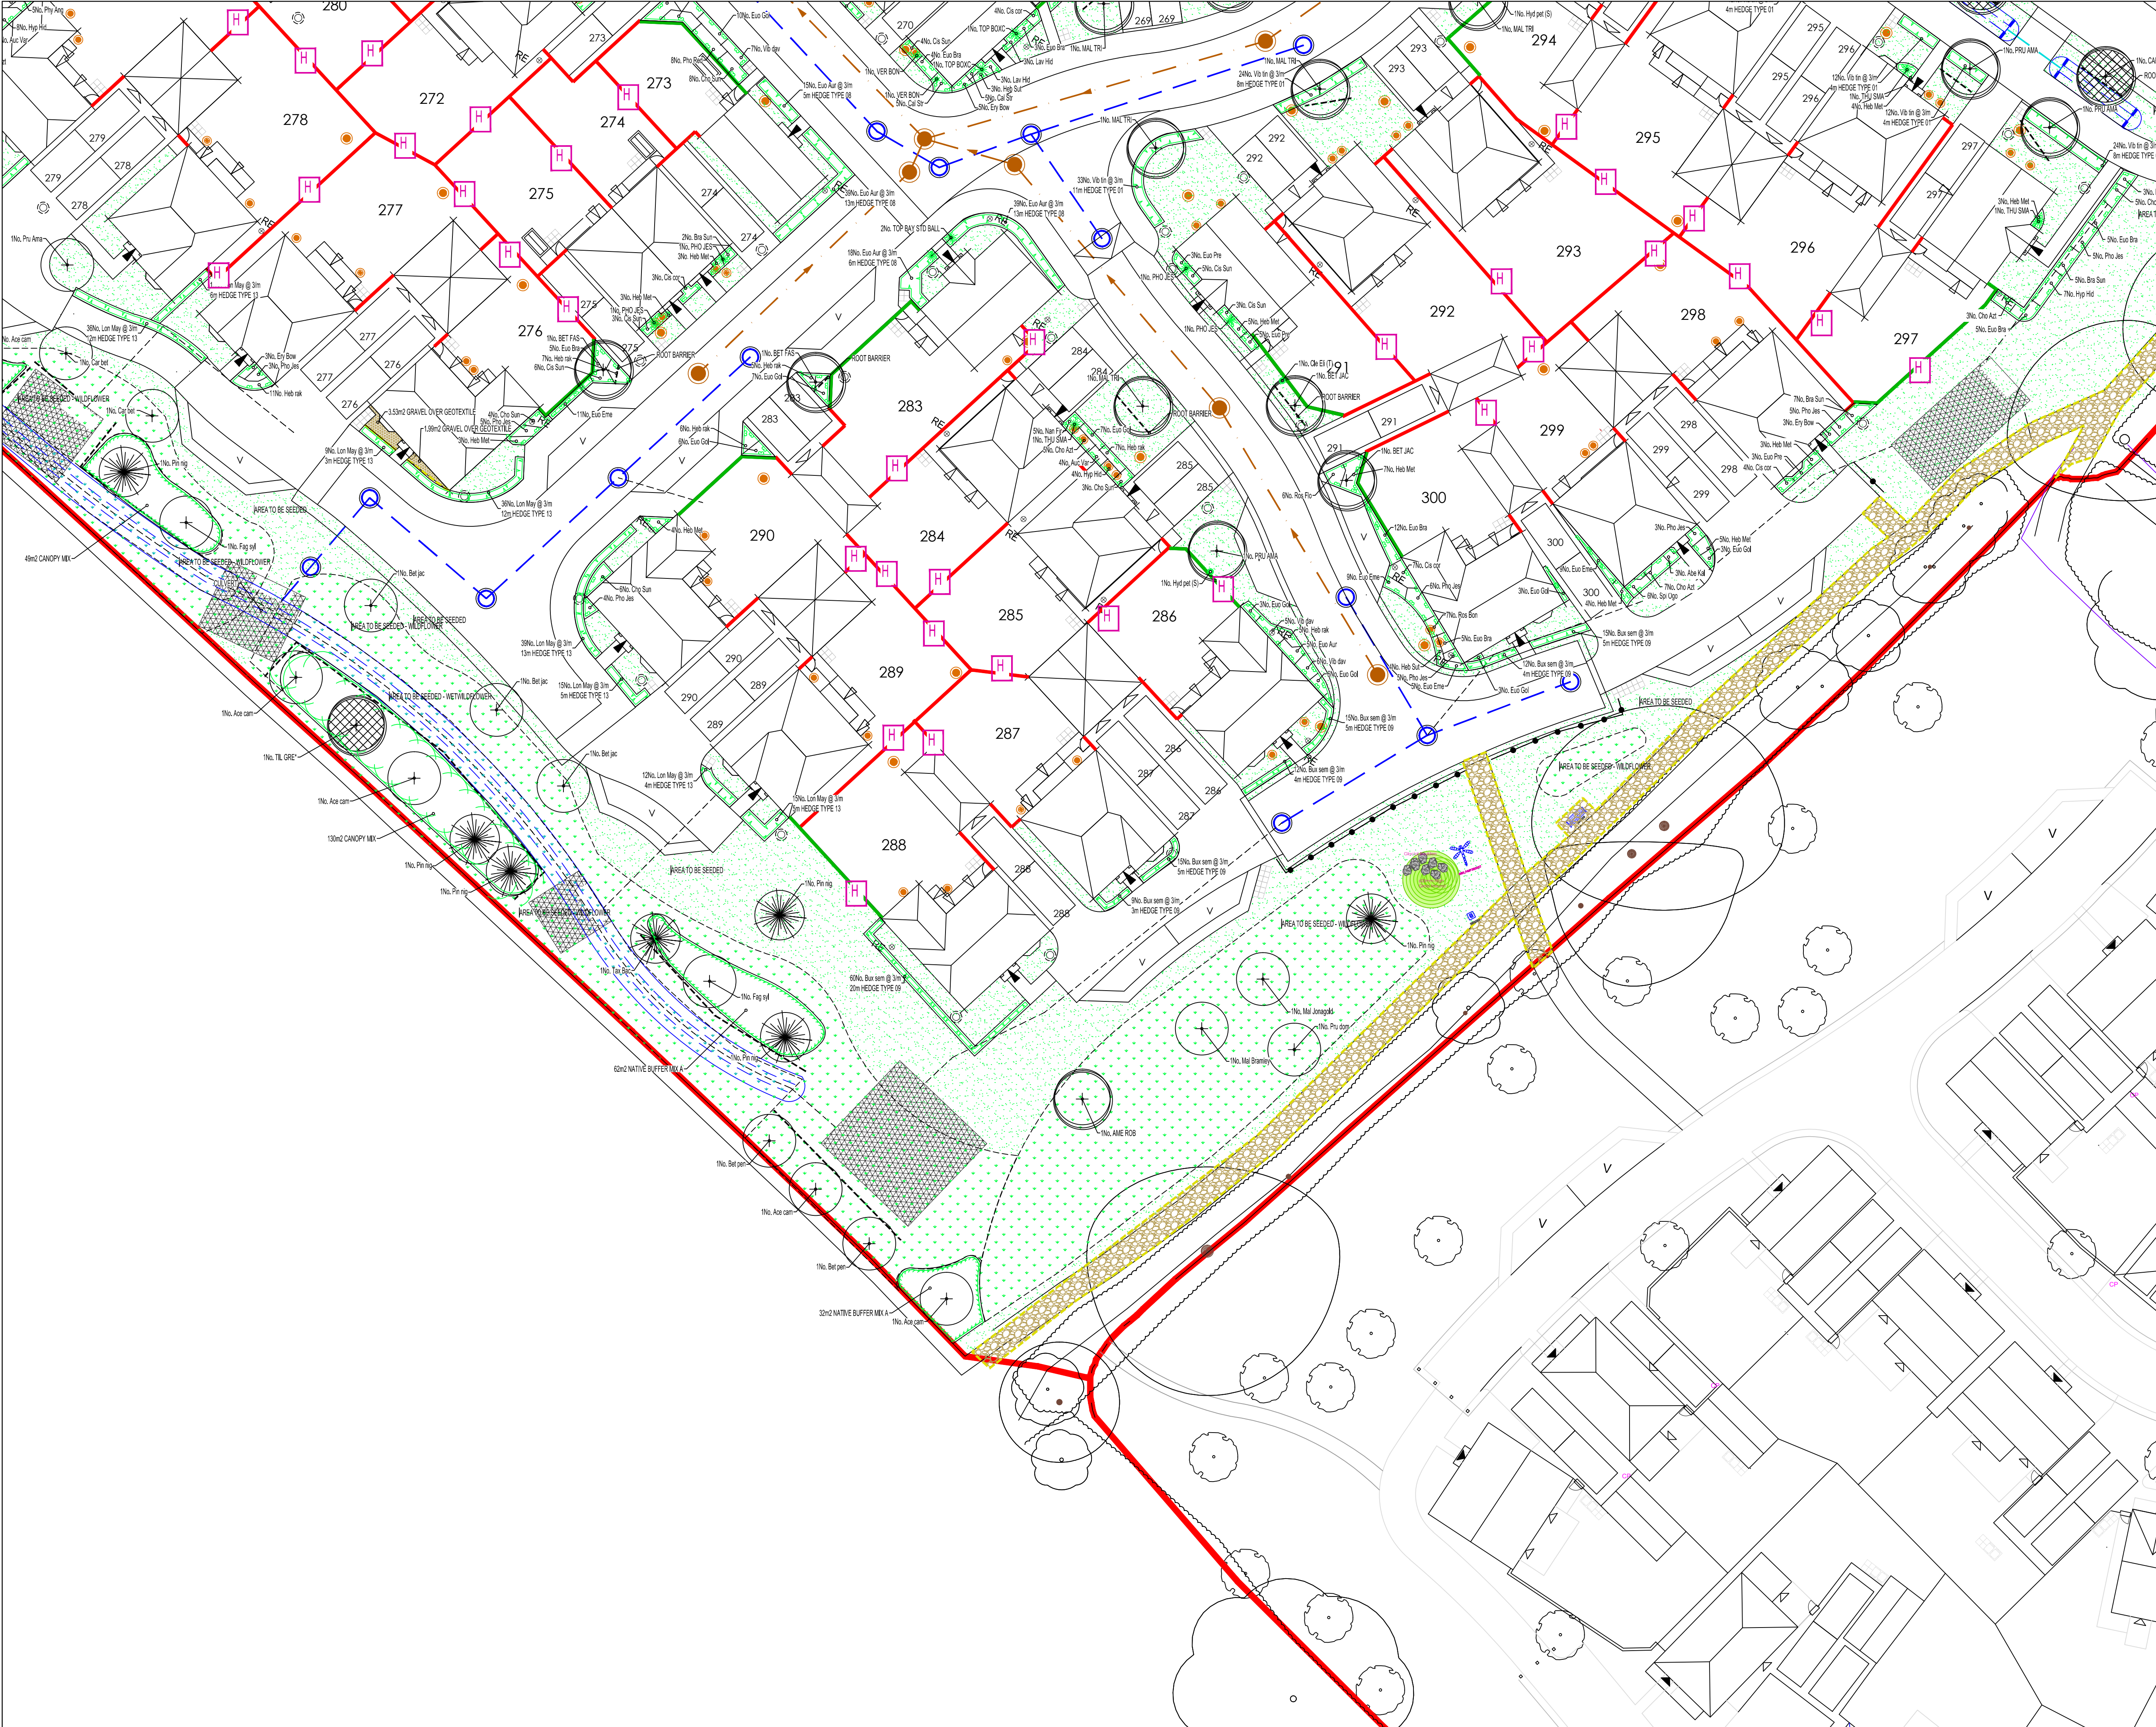

KEY

- PROPOSED FEATHERED TREE, INCLUDING STAKE AND TIE. SEE SPECIFICATION NOTES A1, B2-3, B5, C1-4, D1-2 AND E1.
- PROPOSED STANDARD TREE, INCLUDING DOUBLE STAKE AND TIE. SEE SPECIFICATION NOTES A1, B2-3, B5, C1-4, D1-2 AND E1.
- PROPOSED HEAVY STANDARD TREE, INCLUDING DOUBLE STAKE AND TIE. SEE SPECIFICATION NOTES A1, B2-3, B5, C1-4, D1-2 AND E1.
- PROPOSED EXTRA HEAVY STANDARD TREE, INCLUDING DOUBLE STAKE AND TIE. SEE SPECIFICATION NOTES A1, B2-3, B5, C1-4, D1-2 AND E1.
- PROPOSED CONIFER OR BROAD LEAF EVERGREEN TREE, INCLUDING STAKE AND TIE. SEE SPECIFICATION NOTES A1, B2-3, B5, C1-4, D1-2 AND E1.
- SHRUB AND HERBACEOUS PLANTING, INCLUDING BIODEGRADABLE SHEET AND BARK MULCH (ACCORDING TO SPECIFICATION). SEE SPECIFICATION NOTES A1-2, B1-3, C1-3, D1-2 AND E1.
- NATIVE WHP AND SHRUB PLANTING IN MIXES, INCLUDING BIODEGRADABLE SHEET AND BARK MULCH (ACCORDING TO SPECIFICATION). SEE SPECIFICATION NOTES A1-2, B1-3, C1-3, D1-2 AND E1.
- HEDGE PLANTING, INCLUDING BIODEGRADABLE SHEET AND BARK MULCH (ACCORDING TO SPECIFICATION). REFER TO HEDGE SCHEDULES ON PLAN AND THE SCHEDULE OF QUANTITIES. SEE SPECIFICATION NOTES A1-2, B1-3, B5, C1-3, D1-2 AND E1.
- HEDGE PLANTING, INCLUDING BIODEGRADABLE SHEET AND BARK MULCH (ACCORDING TO SPECIFICATION). REFER TO HEDGE SCHEDULES ON PLAN AND THE SCHEDULE OF QUANTITIES. SEE SPECIFICATION NOTES A1-2, B1-3, B5, C1-3, D1-2 AND E1.
- WASHED, ROUNDED, BUFF COLOURED GRAVEL, 20mm GAUGE, 40mm DEPTH, FINISHED LEVEL 15mm BELOW ADJACENT SURFACES. LAID OVER 'COVEX' OVER LIGHTLY CONSOLIDATED SUBGRADE.
- CULTIVATED TURF AND SEEDED AMENITY GRASS MIX EM2. SEE SPECIFICATION NOTES B4, C5 AND E1.
- GENERAL WILDFLOWER SEEDED AREA MIX EM2. REFER TO PLANT SCHEDULE FOR SPECIFICATION OF MIX.
- WET WILDFLOWER SEEDED AREA MIX EM8. REFER TO PLANT SCHEDULE FOR SPECIFICATION OF MIX.
- BULB PLANTING IN MIXES, SPRING FLOWERING VARIETIES, REFER TO SCHEDULE FOR FURTHER INFORMATION.
- EXISTING GROUND FLORA TO BE RETAINED AND MANAGED.
- CLIMBING SHRUB IN SHRUB BEDS, GRASS/ GRAVEL OR IN PITS IN PAVING. (SEE PLAN). TWINNING VARIETIES (MARKED 'T') SEE NOTE C7. SELF CLIMBING VARIETIES (MARKED 'S') SEE NOTE C8. SEE SPECIFICATION NOTES C1-3, C4, D1-2 AND E1.
- SPECIMEN SHRUBS IN SHRUB BEDS OR PIT PLANTED IN GRASS/GRAVEL AREAS. SPECIMEN SHRUBS IN GRASS ARE MEASURED SEPARATELY IN SCHEDULE OF QUANTITIES. SEE SPECIFICATION NOTES A1, B1-3, C1-3, D1-2 AND E1.
- EXISTING TREE TO BE RETAINED. SEE GENERAL NOTE A1 AND E1. IF PREPARED, SEE ALSO JAMES BLAKE ASSOCIATES PLAN AND SCHEDULE FOR ANY SURGERY WORKS.
- EXISTING VEGETATION GROUP OR HEDGE TO BE RETAINED. SEE GENERAL NOTE A1 AND E1. IF PREPARED, SEE ALSO JAMES BLAKE ASSOCIATES PLAN AND SCHEDULE FOR ANY SURGERY WORKS.
- AREA OF GRASS TO BE REINFORCED WITH NETLON TURF/GUARD KN7005 - 9000 TO MAINTENANCE ACCESS, AVAILABLE FROM TDP TEL: (01629) 820011.
- SAWN SOFTWOOD TIMBER POST WITH METAL KNEERAIL, POST TO BE 450mm HIGH, TO BE ACO TREATED AND STAINED WITH 2No. COATS OF SADOULIN CLASSIS COLOUR 'WALNUT' WITH REMOVABLE METAL RAIL FOR MAINTENANCE, OR SIMILAR AND APPROVED.
- 1.2M HIGH SAWN SOFTWOOD TIMBER POST AND THREE BAR RAIL WITH CHICKEN WIRE MESH INFILL, NEAR TO SOUTHERN LAP, WOOD TO BE ACO TREATED AND STAINED WITH 2No. COATS OF SADOULIN CLASSIS COLOUR 'WALNUT' WITH REMOVABLE RAIL FOR MAINTENANCE.
- BOW TOP RAILINGS WITH MATCHING GATE, COLOUR 'BLACK' (1M HIGH-PARKLAND, 0.9M HIGH RESIDENTIAL FRONTAGES), BY DEVELOPER.
- FOOTPATHS, FLEXPAVE SURFACING WITH TIMBER EDGING OR SIMILAR AND APPROVED.
- ALLOW FOR RE-ROOT 1000 ROOT BARRIER (DEPTH 1m) AVAILABLE FROM GREENBUILT, URBAN OR SIMILAR AND APPROVED. TO BE CONSTRUCTED TO MANUFACTURERS SPECIFICATIONS.
- ALLOW FOR 100mm X 100mm 'HEDGEHOG HOLE' IN THE BASE OF THE FENCE BOUNDARY BETWEEN GARDENS WITH AN ACCESS ONTO OPEN SPACE WHERE POSSIBLE.

NOTE  
SEE SEPARATE EXTERNAL LAYOUT DRAWINGS (BY DEVELOPER) FOR SPECIFICATIONS AND ARRANGEMENT OF FENCING AND OTHER HARD WORKS  
FOR PLANT SCHEDULE, SPECIFICATION NOTES & LOCATION PLAN PLEASE REFER TO DRAWING NO. JBA19291-010

PLAY AREA EQUIPMENT INCLUDING SAFETY MATTA SURFACING BY MIRACLE PLAY TEL. 01604 658240

- TIMBER DRAGONFLY SCULPTURE
- TIMBER AND METAL BENCH - ID NUMBER SB8059
- TIMBER AND METAL LITTER BIN - SB8084
- RAISED MOUND WITH GLACIAL BOULDERS FOR NATURAL PLAY

LANDSCAPE PROGRAMMING  
DUE TO NATIONAL PLANT SHORTAGE: PLANTS MAY TAKE UP TO 4 WEEKS TO BE DELIVERED. EARLY LEAD-IN FOR SOFT LANDSCAPE IS ESSENTIAL.

|          |     |     |                                                                          |  |  |  |  |  |  |  |  |
|----------|-----|-----|--------------------------------------------------------------------------|--|--|--|--|--|--|--|--|
| 25/02/20 | AMZ | 1   | TREE PORTAL MAPSHEET TO ADOPT PLANNING ACT LAYOUT RECEIVED ON 16/11/2007 |  |  |  |  |  |  |  |  |
| 15/01/21 | AMZ | 2   | PLANNING ACT LAYOUT TO ADOPT PLANNING ACT LAYOUT RECEIVED ON 17/02/2020  |  |  |  |  |  |  |  |  |
| 15/01/21 | AMZ | 3   | AMENDMENT TO ADOPT PLANNING ACT LAYOUT RECEIVED ON 17/02/2020            |  |  |  |  |  |  |  |  |
| 15/01/21 | AMZ | 4   | AMENDMENT TO ADOPT PLANNING ACT LAYOUT RECEIVED ON 17/02/2020            |  |  |  |  |  |  |  |  |
| 15/01/21 | AMZ | 5   | AMENDMENT TO ADOPT PLANNING ACT LAYOUT RECEIVED ON 17/02/2020            |  |  |  |  |  |  |  |  |
| 15/01/21 | AMZ | 6   | AMENDMENT TO ADOPT PLANNING ACT LAYOUT RECEIVED ON 17/02/2020            |  |  |  |  |  |  |  |  |
| 15/01/21 | AMZ | 7   | AMENDMENT TO ADOPT PLANNING ACT LAYOUT RECEIVED ON 17/02/2020            |  |  |  |  |  |  |  |  |
| 15/01/21 | AMZ | 8   | AMENDMENT TO ADOPT PLANNING ACT LAYOUT RECEIVED ON 17/02/2020            |  |  |  |  |  |  |  |  |
| 15/01/21 | AMZ | 9   | AMENDMENT TO ADOPT PLANNING ACT LAYOUT RECEIVED ON 17/02/2020            |  |  |  |  |  |  |  |  |
| 15/01/21 | AMZ | 10  | AMENDMENT TO ADOPT PLANNING ACT LAYOUT RECEIVED ON 17/02/2020            |  |  |  |  |  |  |  |  |
| 15/01/21 | AMZ | 11  | AMENDMENT TO ADOPT PLANNING ACT LAYOUT RECEIVED ON 17/02/2020            |  |  |  |  |  |  |  |  |
| 15/01/21 | AMZ |     |                                                                          |  |  |  |  |  |  |  |  |

**JAMES BLAKE ASSOCIATES**  
The Black Barn, Hill Road, Lavenham, Suffolk, CO10 9GX  
Tel: (01787) 246216 Fax: (01787) 247264  
jamesblake@jba-landscapes.com www.jba-landscapes.com  
LANDSCAPE ARCHITECTURE • ARBORICULTURE • ECOLOGY