


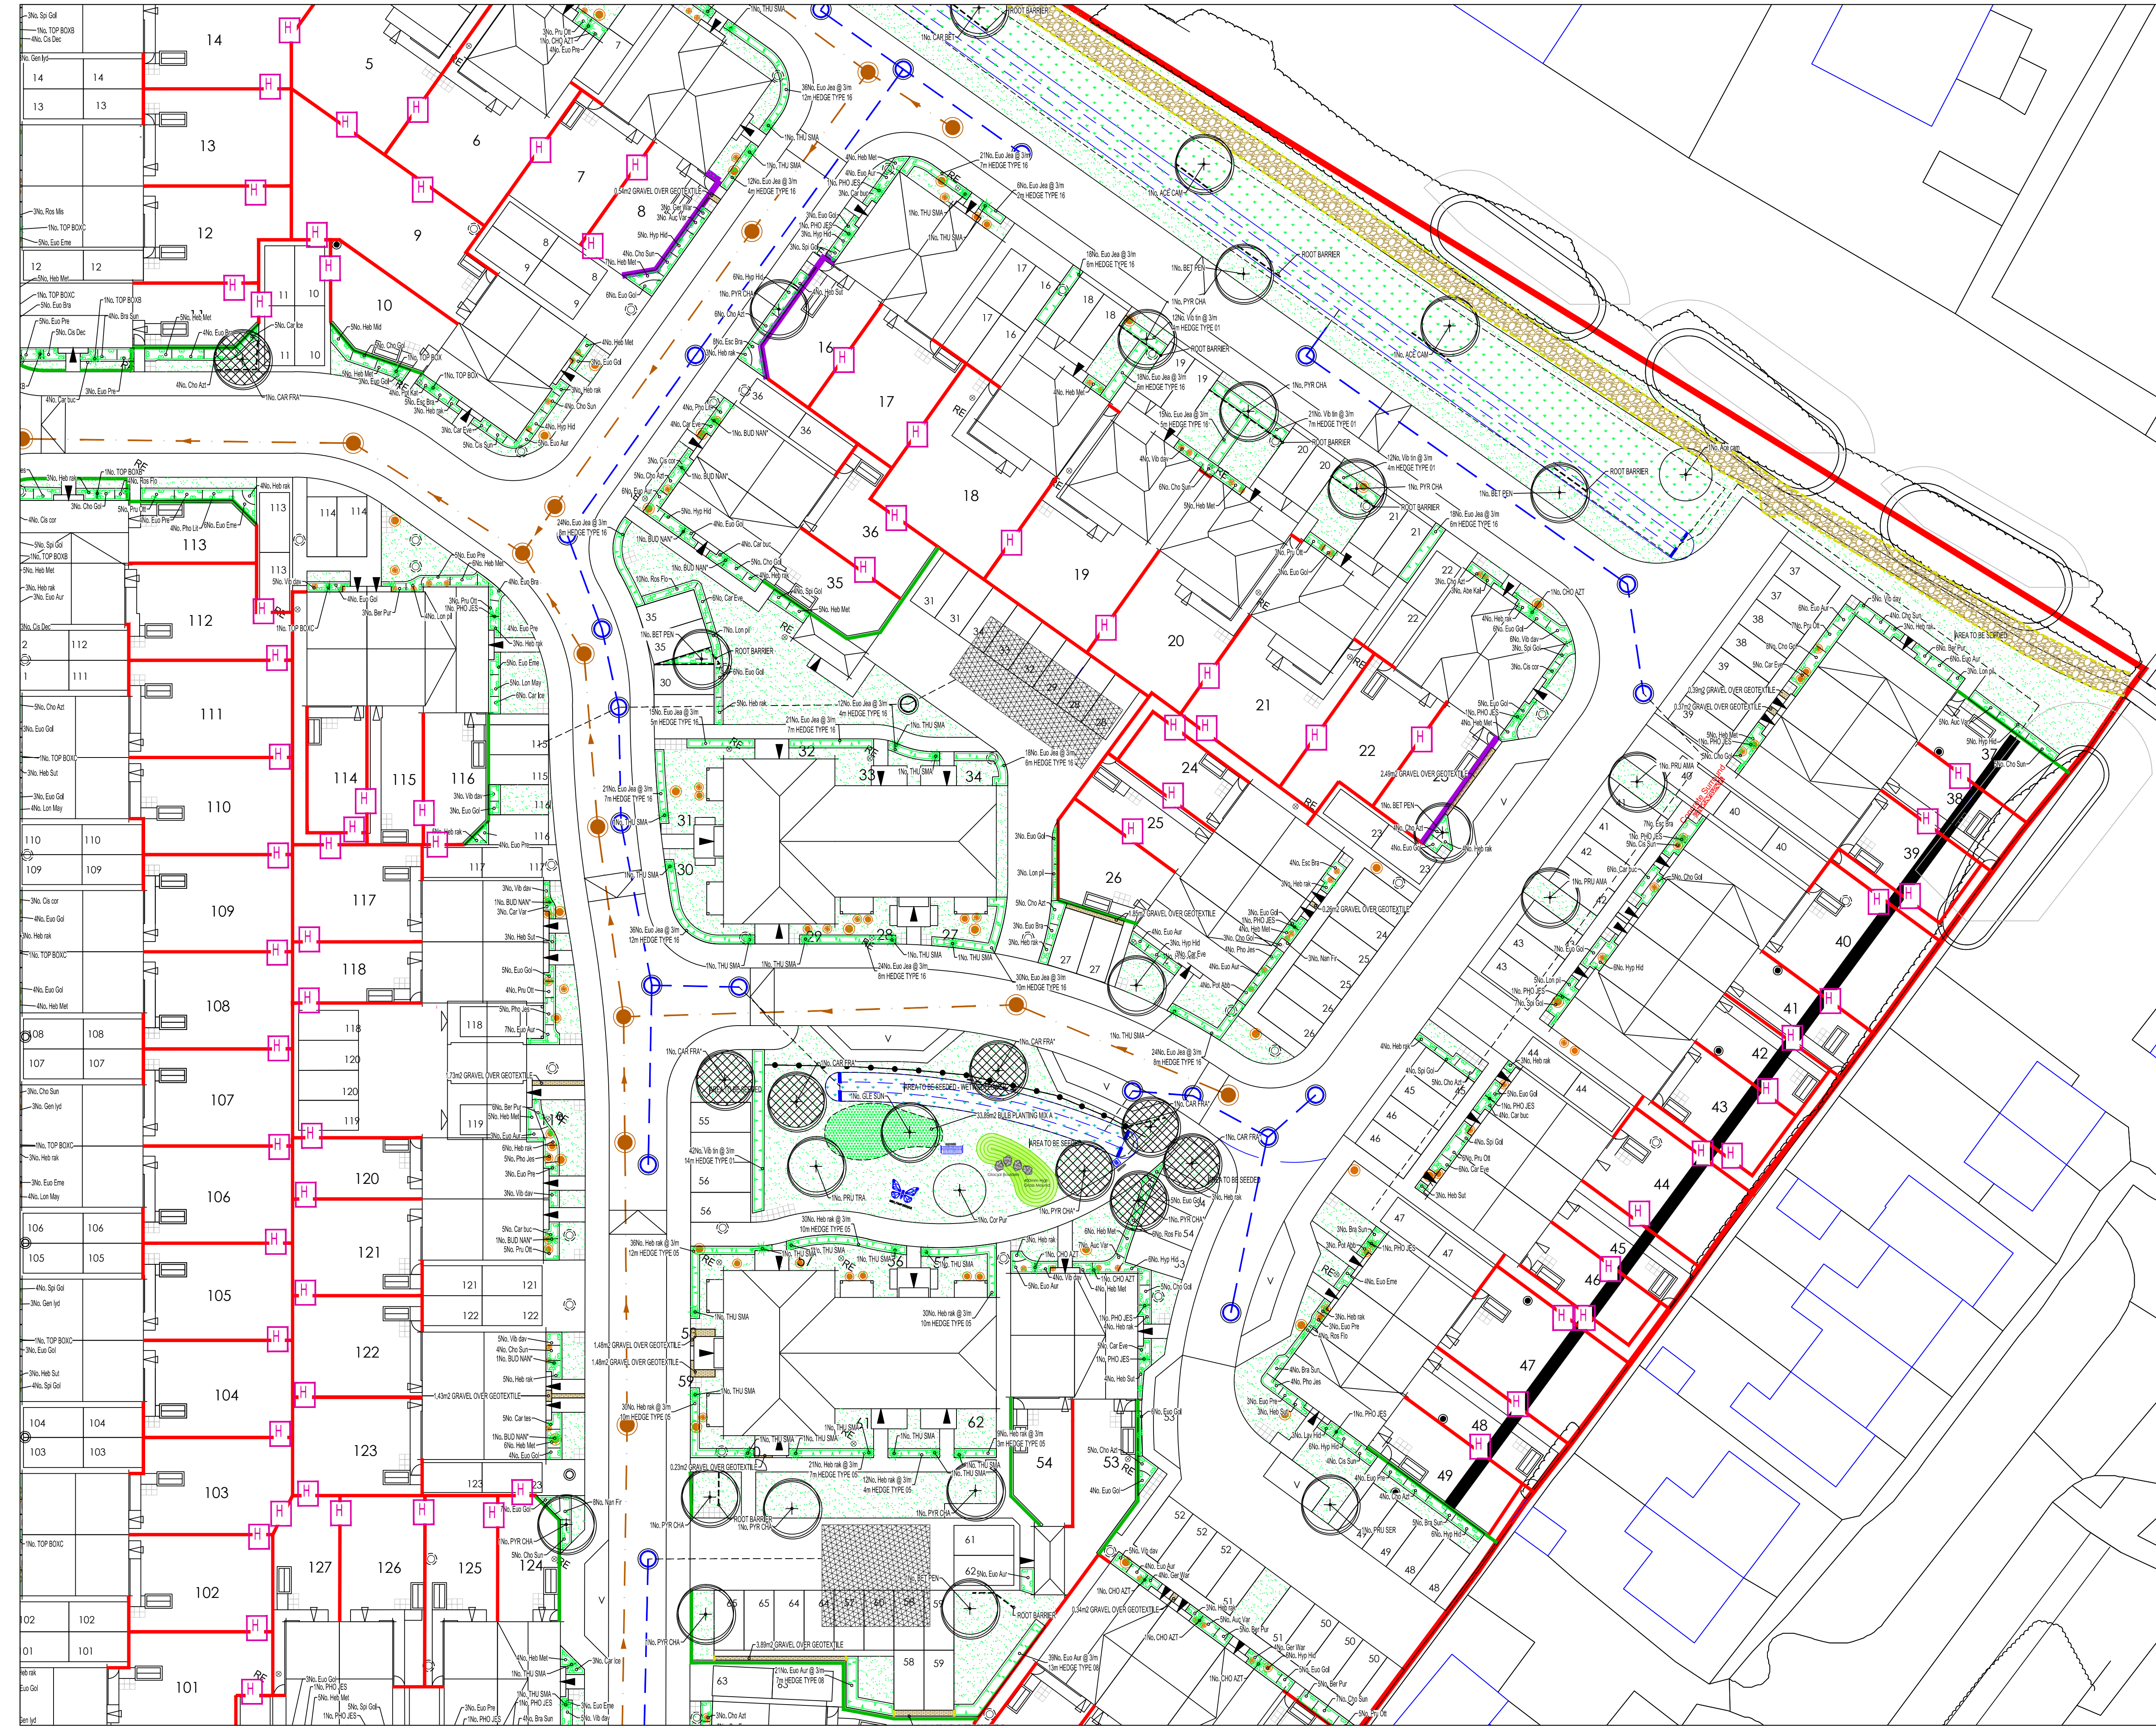

KEY

PROPOSED FEATHERED TREE, INCLUDING STAKE AND TIE. SEE SPECIFICATION NOTES A1, B2-3, B5, C1-4, D1-2 AND E1.

PROPOSED STANDARD TREE, INCLUDING DOUBLE STAKE AND TIE. SEE SPECIFICATION NOTES A1, B2-3, B5, C1-4, D1-2 AND E1.

PROPOSED HEAVY STANDARD TREE, INCLUDING DOUBLE STAKE AND TIE. SEE SPECIFICATION NOTES A1, B2-3, B5, C1-4, D1-2 AND E1.

PROPOSED EXTRA HEAVY STANDARD TREE, INCLUDING DOUBLE STAKE AND TIE. SEE SPECIFICATION NOTES A1, B2-3, B5, C1-4, D1-2 AND E1.

PROPOSED CONIFER OR BROAD LEAF EVERGREEN TREE, INCLUDING STAKE AND TIE. SEE SPECIFICATION NOTES A1, B2-3, B5, C1-4, D1-2 AND E1.

SHRUB AND HERBACEOUS PLANTING, INCLUDING BIODEGRADABLE SHEET AND BARK MULCH (ACCORDING TO SPECIFICATION). SEE SPECIFICATION NOTES A1-2, B1-3, C1-3, D1-2 AND E1.

NATIVE WHIP AND SHRUB PLANTING IN MIXES, INCLUDING BIODEGRADABLE SHEET AND BARK MULCH (ACCORDING TO SPECIFICATION). REFER TO HEDGE SCHEDULES ON PLAN AND THE SCHEDULE OF QUANTITIES. SEE SPECIFICATION NOTES A1-2, B1-3, B5, C1-3, D1-2 AND E1.

HEDGE PLANTING, INCLUDING BIODEGRADABLE SHEET AND BARK MULCH (ACCORDING TO SPECIFICATION). REFER TO HEDGE SCHEDULES ON PLAN AND THE SCHEDULE OF QUANTITIES. SEE SPECIFICATION NOTES A1-2, B1-3, B5, C1-3, D1-2 AND E1.

WASHED, ROUNDED, BUFF COLOURED GRAVEL, 20mm GAUGE, 40mm DEPTH, FINISHED LEVEL 15mm BELOW ADJACENT SURFACES. LAID OVER 'COVERTEX' OVER LIGHTLY CONSOLIDATED SUBGRADE.

CULTIVATED TURF AND SEEDED AMENITY GRASS MIX EM2. SEE SPECIFICATION NOTES B4, C5 AND E1.

GENERAL WILDFLOWER SEEDED AREA MIX EM2. REFER TO PLANT SCHEDULE FOR SPECIFICATION OF MIX.

WET WILDFLOWER SEEDED AREA MIX EM8. REFER TO PLANT SCHEDULE FOR SPECIFICATION OF MIX.

BULB PLANTING IN MIXES, SPRING FLOWERING VARIETIES, REFER TO SCHEDULE FOR FURTHER INFORMATION.

EXISTING GROUND FLORA TO BE RETAINED AND MANAGED

CLIMBING SHRUB IN SHRUB BEDS, GRASS / GRASS OR PIT IN PAVING. (SEE PLAN). TWINING VARIETIES (MARKED) SEE NOTE C7. SELF CLIMBING VARIETIES (MARKED) SEE NOTE C8. SEE SPECIFICATION NOTES C1-3, C1-4, D1-2 AND E1.

SPECIMEN SHRUBS IN SHRUB BEDS OR PIT PLANTED IN GRASS / GRAVEL AREAS. SPECIMEN SHRUBS IN GRASSES ARE MEASURED SEPARATELY IN SCHEDULE OF QUANTITIES. SEE SPECIFICATION NOTES A1, B1-3, C1-3, D1-2 AND E1.

EXISTING TREE TO BE RETAINED. SEE GENERAL NOTE A1 AND E1. IF PREPARED, SEE ALSO JAMES BLAKE ASSOCIATES PLAN AND SCHEDULE FOR ANY SURGERY WORKS.

EXISTING VEGETATION GROUP OR HEDGE TO BE RETAINED. SEE GENERAL NOTE A1 AND E1. IF PREPARED, SEE ALSO JAMES BLAKE ASSOCIATES PLAN AND SCHEDULE FOR ANY SURGERY WORKS.

AREA OF GRASS TO BE REINFORCED WITH NETLON TURF GUARD KX7005 - 9000 TO MAINTENANCE ACCESS. AVAILABLE FROM TDP TEL: (01629) 820011.

SAWN SOFTWOOD TIMBER POST WITH METAL KNEERAIL, POST TO BE 450mm HIGH, TO BE ACO TREATED AND STAINED WITH 2No. COATS OF SADIOLIN CLASSIC COLOUR 'WALNUT' WITH REMOVABLE METAL RAIL FOR MAINTENANCE. OR SNAI AND APPROVED.

2m HIGH SAWN SOFTWOOD TIMBER POST AND THREE BAR RAIL WITH CHICKEN WIRE MESH INFILL, NEAR TO SOUTHERN LAP, WOOD TO BE ACO TREATED AND STAINED WITH 2No. COATS OF SADIOLIN CLASSIC COLOUR 'WALNUT' WITH REMOVABLE RAIL FOR MAINTENANCE.

BOW TOP RAILINGS WITH MATCHING GATE, COLOUR 'BLACK' (1M HIGH-PARKLAND, 0.9M HIGH RESIDENTIAL FRONTAGES), BY DEVELOPER.

FOOTPATHS, FLEXPAVE SURFACING WITH TIMBER EDGING OR SIMILAR AND APPROVED

ALLOW FOR RE-ROOT 1000 ROOT BARRIER (DEPTH 1m) AVAILABLE FROM GREENBRIE, URBAN OR SIMILAR AND APPROVED TO BE CONSTRUCTED TO MANUFACTURERS SPECIFICATIONS.

ALLOW FOR 100mm X 100mm 'HEDGEHOG HOLE' IN THE BASE OF THE FENCE BOUNDARY BETWEEN GARDENS WITH AN ACCESS ONLY TO OPEN SPACE WHERE POSSIBLE.

NOTE
SEE SEPARATE EXTERNAL LAYOUT DRAWINGS (BY DEVELOPER) FOR SPECIFICATIONS AND ARRANGEMENT OF FENCING AND OTHER HARD WORKS
FOR PLANT SCHEDULE, SPECIFICATION NOTES & LOCATION PLAN PLEASE REFER TO DRAWING NO. JBA19291-010

PLAY AREA EQUIPMENT INCLUDING SAFETY MATTA SURFACING BY MIRACLES PLAY TEL: 01604 655040.

RAISED MOUND WITH GLACIAL Boulders FOR NATURAL PLAY

TIMBER AND METAL BENCH - ID NUMBER SB5059

TIMBER AND METAL LITTER BIN - SB5064

TIMBER BUTTERFLY SCULPTURE

LANDSCAPE PROGRAMMING

DUE TO NATIONAL PLANT SHORTAGE, PLANTS MAY TAKE UP TO 4 WEEKS TO BE DELIVERED. EARLY LEAD-IN FOR SOFT LANDSCAPE IS ESSENTIAL.

DATE	19/01/2020	BY	AW	DATE	19/01/2020	BY	AW
DESIGNED	19/01/2020	BY	AW	CHECKED	19/01/2020	BY	AW
DRAWN	19/01/2020	BY	AW	APPROVED	19/01/2020	BY	AW
DATE	19/01/2020	BY	AW	DATE	19/01/2020	BY	AW

CLIENT	BRN SOUTHERN COUNTIES	DWG. TITLE	DETAILED SOFT LANDSCAPE PROPOSALS FOR PLOTS & HED & SOFT FOR POS
SITE	WATTON		
PURPOSE OF ISSUE	PLANNING		
DWG BY	EM2	CHECKED	JBA
AUTH'D	JBA	SCALE	1:250@A1
DATE	JULY 2020	DWG NO.	JBA19291-03
REV.	1		

JAMES BLAKE
ASSOCIATES

The Black Barn, Hill Road, Lavenham, Suffolk, CO10 9GX
Tel: (01787) 246216 Fax: (01787) 247264
jamesblake@jamesblake.co.uk www.jamesblake.co.uk

LANDSCAPE ARCHITECTURE • ARBORICULTURE • ECOLOGY