



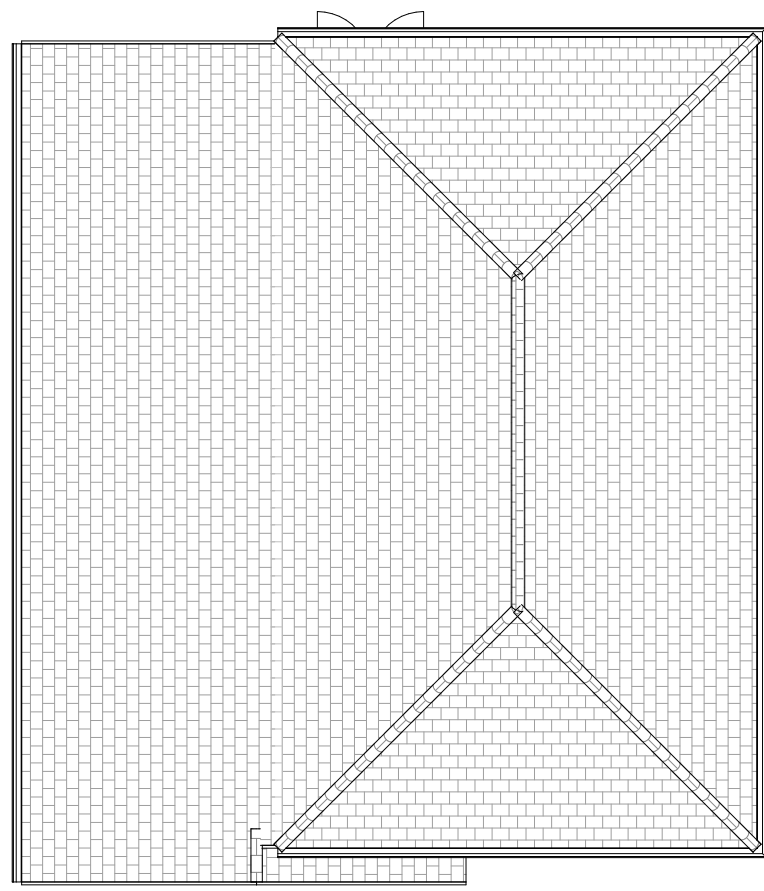

- Skeliling lines 1.8m
- Skeliling lines 2.1m
- Skeliling lines 2.4m

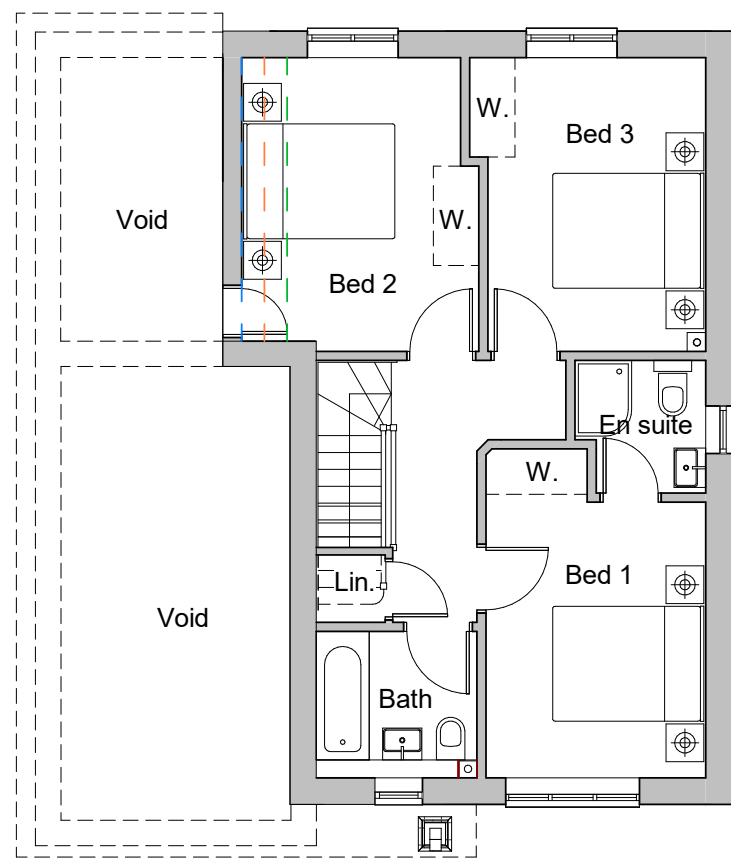

This floor plan shows a 3-bedroom house with a garage, utility, dining, kitchen, living, and hall. The layout includes a large garage on the left, a utility room with a sink and cupboard, a W.C., a dining area with a table and chairs, a kitchen with a sink, stove, and refrigerator, a living area with a sofa and armchair, and a hall with a staircase. The plan also shows a front door, a back door, and a window.

This architectural elevation drawing shows a two-story house with a gabled roof. The main body of the house is constructed of brick. On the left side, there is a two-car garage with a gabled roof and vertical siding. To the right of the garage is a front porch with a dark door and a small window. The second story features a large multi-paned window on the right and a smaller window on the left. The roof is gabled and appears to be covered in shingles. The drawing is a black and white line art representation.

A 3D perspective rendering of a two-story house. The house features a gabled roof with a wide overhang. The exterior is primarily brick, with horizontal siding on the upper portion of the front facade. A large, single-car garage with vertical-slatted doors is located on the left side. To the right of the garage is a front entrance with a small porch supported by columns. There are three windows: a small square window above the porch, a large rectangular window to the right of the porch, and another large rectangular window on the second floor. The house is set on a dark, flat ground plane.

This architectural drawing shows a side elevation of a house. The structure features a steep gabled roof covered in shingles. The main walls are constructed of brick. A horizontal line, possibly a window sill or a decorative ledge, runs across the middle of the facade. The drawing is a black and white line art illustration.