


KEY	
	Phase 2 Site Boundary
	Proposed Trees
	Bicycle Store
	Phase 1 Site Boundary
	Consented Scheme
	M4(2) Compliant Plots

Affordable Housing Plots	
	1 bed house (Shared Ownership)
	2 bed house (Shared Ownership)
	3 bed house (Shared Ownership)
	4 bed house (Shared Ownership)
	1 bed house (Rent)
	1 bed apartment (Rent)
	2 bed house (Rent)
	3 bed house (Rent)
	4 bed house (Rent)

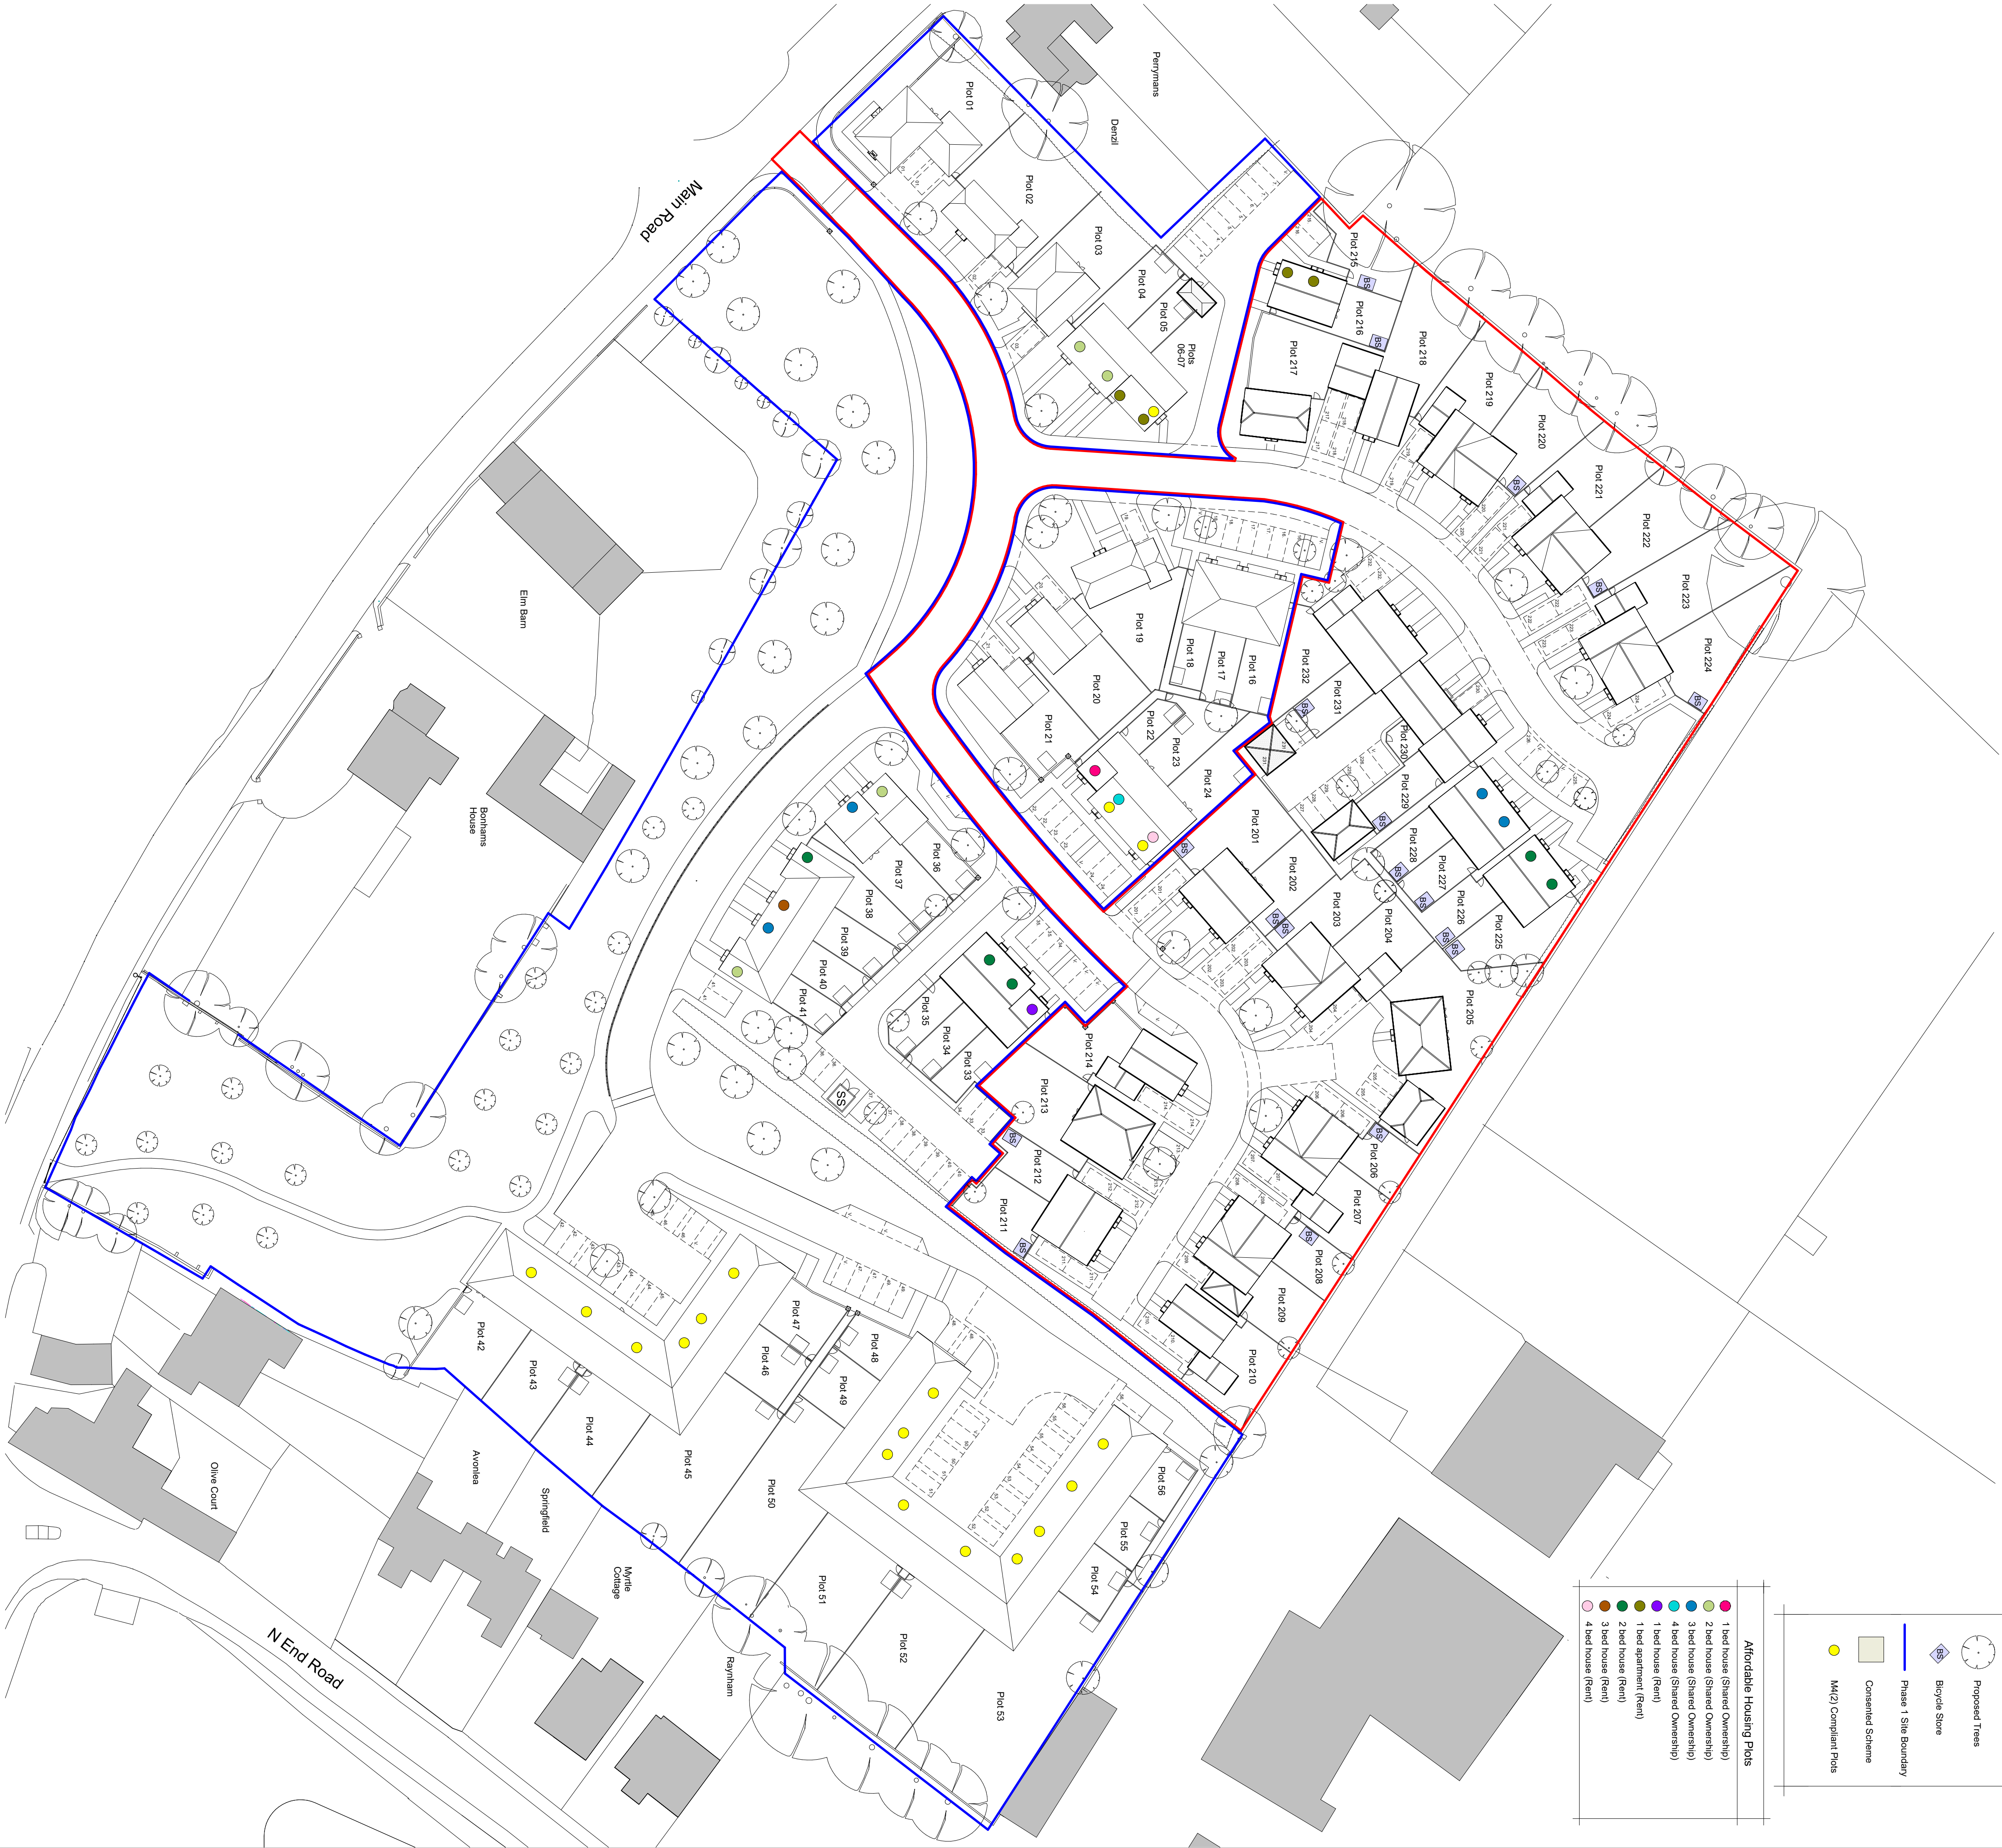

REV. DATE:		REV. DATE:		REV. DATE:					
B	06-05-21	Red line amended	Planning allocation amended	J	10-12-21	Red line amended	and entrance canopies amended	1:500@A1	3 M
C	14-05-21	Red line amended		K	13-12-21	Red line amended		1:500@A1	30 M
D	21-05-21	Red line amended		L	16-12-21	Red line amended		1:1000@A1	60 M
E	11-08-21	General issue.		M	17-01-22	Red line amended		1:2000@A1	120 M
F	03-11-21	Affordable allocation amended							
G	15-11-21	Plots 217/218 combined. Phase 2 boundary amended							
H	17-11-21	Red line amended							
I	03-12-21	Red line amended							
C - COPYRIGHT ENDS 3 ON THE DESIGN AND AN EXPLANATION SHOWN ON THIS DRAWING									
This drawing may be scaled or cross referenced to the scale bar for planning application purposes, use figured dimensions only. Subject to the survey and all necessary consents. All dimensions to be checked by user and any discrepancies reported to the architect before work commences. This drawing to be used in conjunction with all other relevant materials.									
CLIENT		PROJECT		DRAWN		DATE		SCALE	
Seaward Properties Ltd		Land at Bonhams Field, Yaption		DA		Sept 21		1 : 500 (A1 ORIGINAL)	
		Proposed Site Plan (Roof Level)		20062					
		P202		M					
 architecture planning masterplanning Broadmead House, Farnham Business Park, Waydon Lane, Farnham, Surrey GU9 8DT. info@oparchitecture.com www.oparchitecture.com Tel: 01252 287878									