



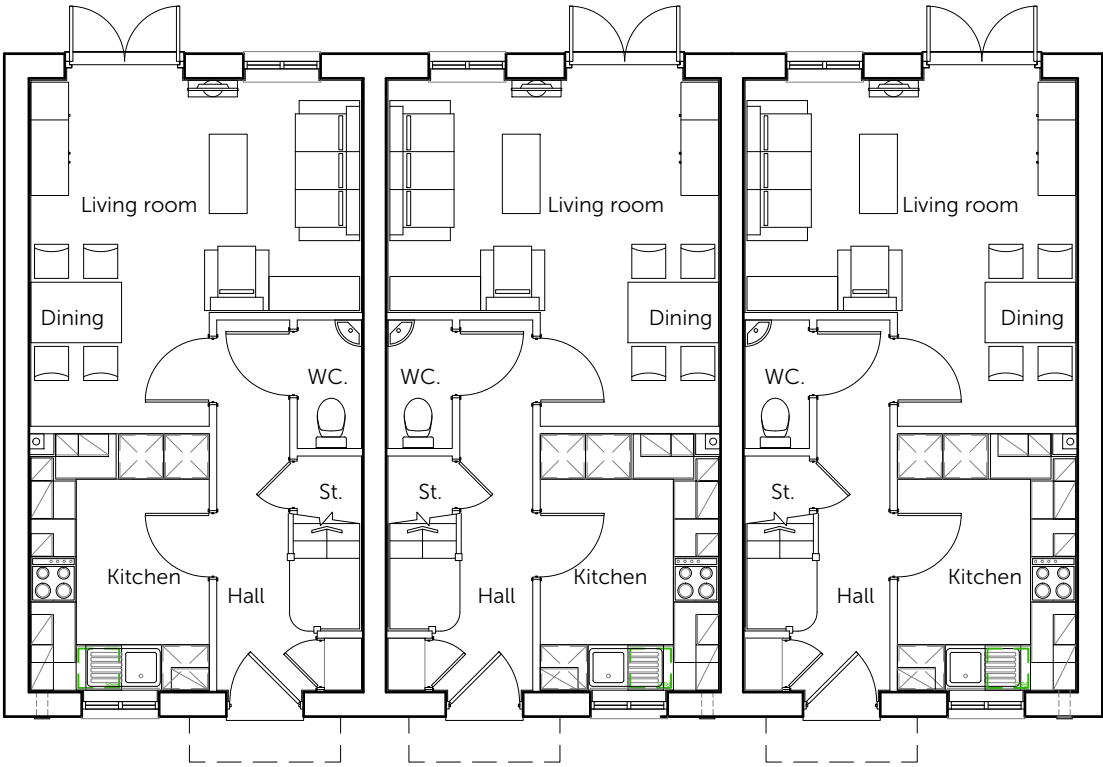

Ground Floor Plan

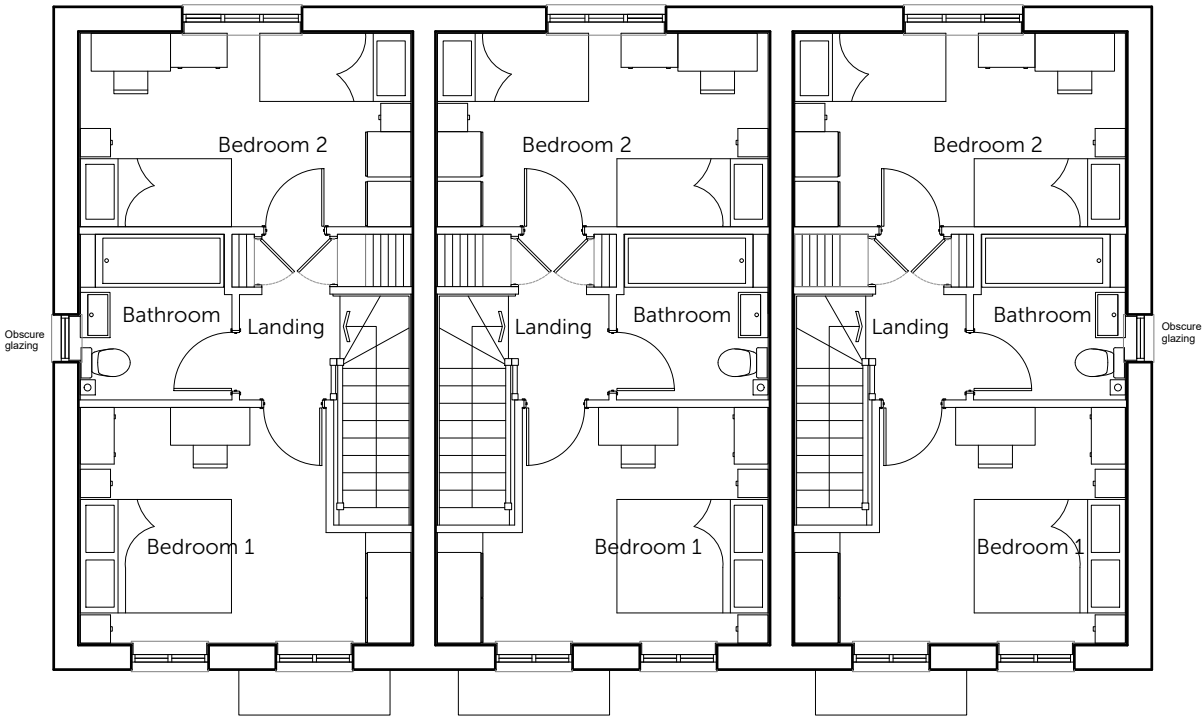

First Floor Plan

Housetype	A22	Variation	Option
Bedrooms	2	Persons	4
Sq.ft finish	760	Sq.m finish	70.56

PLOT No.

As Drawn - 10-12, 31-33



Romsey Office	Portishead Office	Rev	Description	Date	Au	Ch
Building 300, The Grange, Romsey Road, Michelmersh, Romsey, Hampshire, SO51 0AE T:01794 367703 F:01794 367276	Unit 5, Middle Bridge Business Park, Bristol Road, Portishead, Bristol, BS20 6PN T:01275 407000 F:01794 367276	A	Planning Issue	11.02.21	MS	

Project	Clays Farm, Yapton				
Drawing	House Type A22 (3 Block) Floor Plans				
Client	Aster Group				
Job no.	ASTE200629			Date	Jan'2021
Dwg no.	HT.A22(3Blk).p			Rev.	A
Author	MS	Checker	AS	Scale	1:100 at A3
Status	PLANNING			Office	Romsey
Client ref.					