




Ground Floor Plan

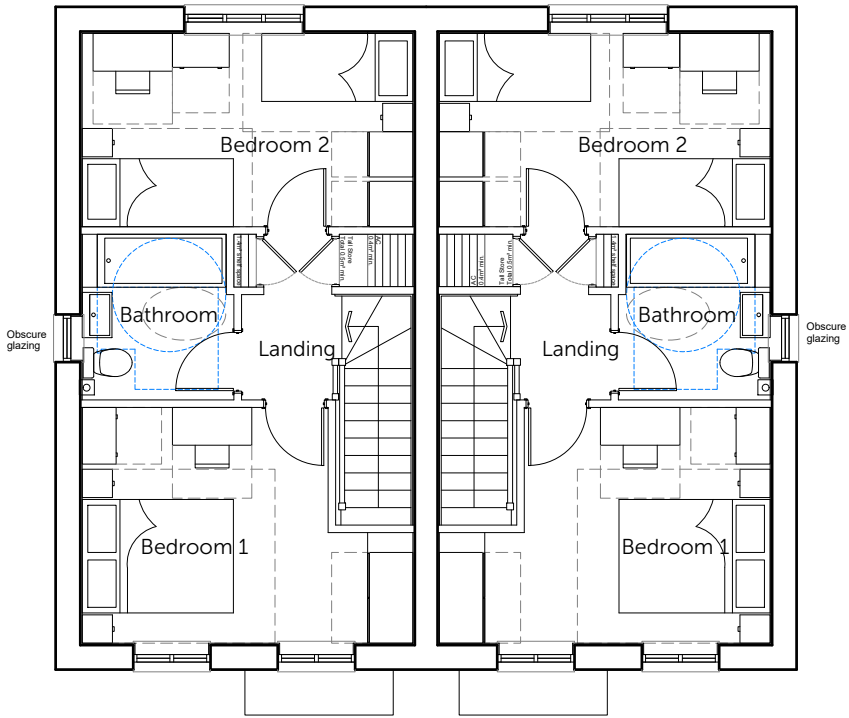

First Floor Plan

Housetype	A22	Variation	Option
Bedrooms	2	Persons	4
Sq.ft finish	760	Sq.m finish	70.56

PLOT No.

As Drawn - 24-25



Romsey Office Building 300, The Grange, Romsey Road, Michelmersh, Romsey, Hampshire, SO51 0AE T:01794 367703 F:01794 367276	Portishead Office Unit 5, Middle Bridge Business Park, Bristol Road, Portishead, Bristol, BS20 6PN T:01275 407000 F:01794 367276	Rev A	Description Planning Issue	Date 11.02.21	Au MS	Ch
---	--	-----------------	--------------------------------------	-------------------------	-----------------	-----------

www.thrivearchitects.co.uk
This drawing is the copyright of Thrive Architects Ltd ©. All rights reserved. Ordnance Survey Data © Crown Copyright. All rights reserved. Licence No. 100007359. DO NOT scale from this drawing. Contractors, Sub-Contractors and Suppliers are to check all relevant dimensions and levels of the site and building before commencing any shop drawings or building work. Any discrepancies should be recorded to the Architect. Where applicable this drawing is to be read in conjunction with the Consultants' drawings.

Project	Clays Farm, Yapton		
Drawing	House Type A22 (2 Block) Floor Plans		
Client	Aster Group		
Job no.	ASTE200629	Date	Jan'2021
Dwg no.	HT.A22(2Blk).p	Rev.	A
Author	MS	Checker	AS
Status	PLANNING	Scale	1:100 at A3
Client ref.		Office	Romsey