



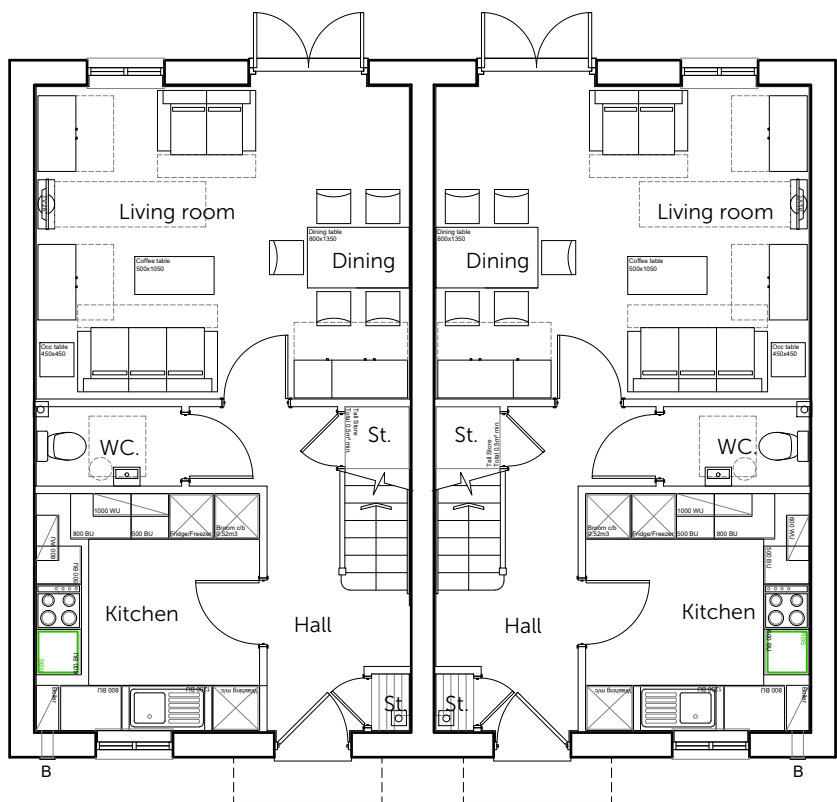

Ground Floor Plan

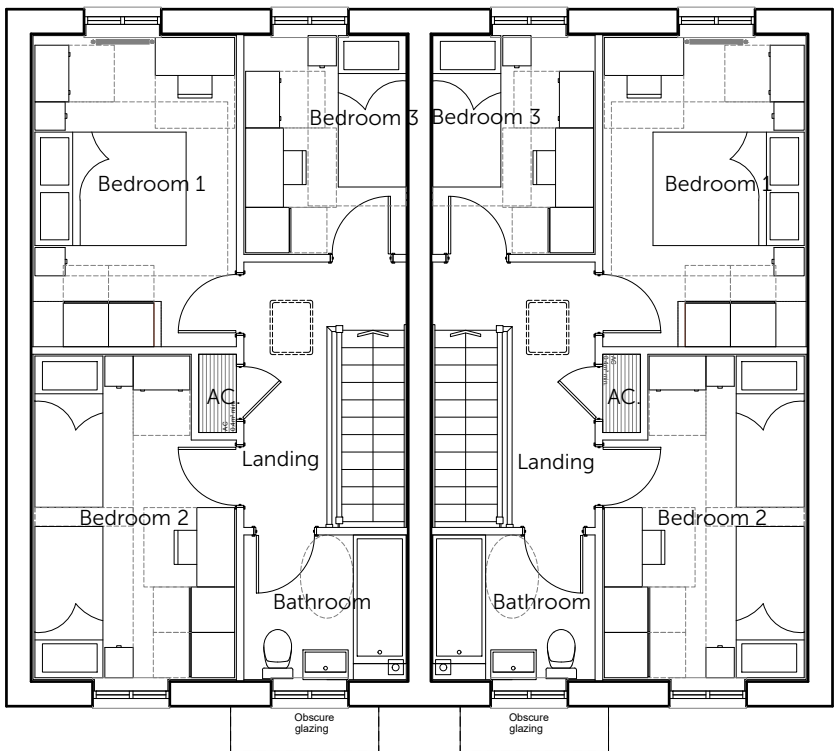

First Floor Plan

Housetype	A30	Variation	
Bedrooms	3	Persons	5
Sq.ft	905	Sq.m	84.08
PLOT No. As Drawn - 18-19, 26-27			



Romsey Office		Portishead Office		Rev	Description	Date	Au	Ch
Building 300, The Grange, Romsey Road, Michelmersh, Romsey, Hampshire, SO51 0AE T:01794 367703 F:01794 367276		Unit 5, Middle Bridge Business Park, Bristol Road, Portishead, Bristol, BS20 6PN T:01275 407000 F:01794 367276		A	Planning Issue	11.02.21	MS	

www.thrivearchitects.co.uk
This drawing is the copyright of Thrive Architects Ltd ©. All rights reserved. Ordnance Survey Data © Crown Copyright. All rights reserved. Licence No. 100007359. DO NOT scale from this drawing. Contractors, Sub-Contractors and Suppliers are to check all relevant dimensions and levels of the site and building before commencing any shop drawings or building work. Any discrepancies should be recorded to the Architect. Where applicable this drawing is to be read in conjunction with the Consultants' drawings.

Project	Clays Farm, Yapton		
Drawing	House Type A30 Floor Plans		
Client	Aster Group		
Job no.	ASTE200629	Date	Jan'2021
Dwg no.	HT.A30.p	Rev.	A
Author	MS	Checker	AS
Status	PLANNING	Scale	1:100 at A3
Client ref.		Office	Romsey