



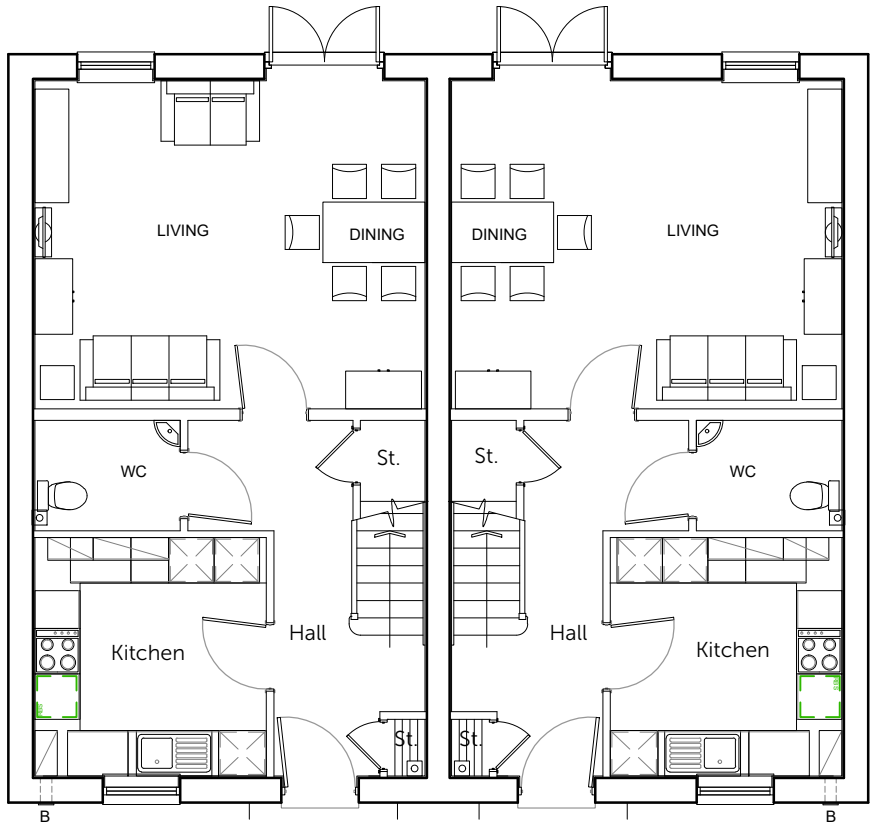

Ground Floor Plan

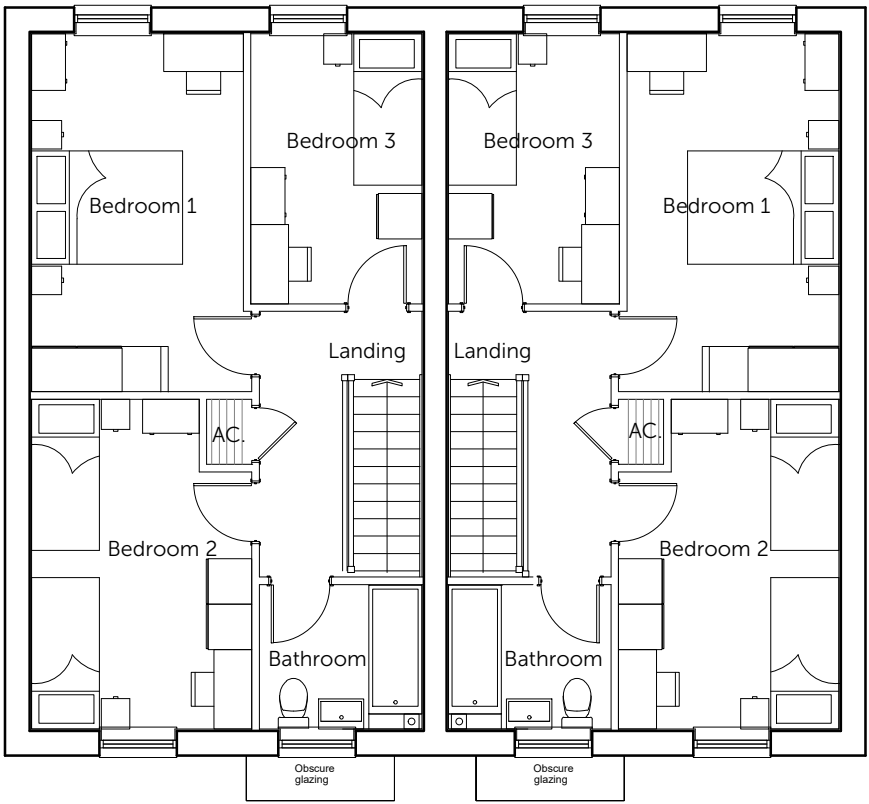

First Floor Plan

Housetype	A30L	Variation	
Bedrooms	3	Persons	5
Sq.ft	1021	Sq.m	94.88

PLOT No.

As Drawn - 8-9, 14-15, 28-29



Romsey Office Building 300, The Grange, Romsey Road, Michelmersh, Romsey, Hampshire, SO51 0AE T:01794 367703 F:01794 367276	Portishead Office Unit 5, Middle Bridge Business Park, Bristol Road, Portishead, Bristol, BS20 6PN T:01275 407000 F:01794 367276	Rev A	Description Planning Issue	Date 11.02.21	Au MS	Ch
---	--	-----------------	--------------------------------------	-------------------------	-----------------	-----------

Project	Clays Farm, Yapton		
Drawing	House Type A30L Floor Plans		
Client	Aster Group		
Job no.	ASTE200629	Date	Jan'2021
Dwg no.	HT.A30L.p	Rev.	A
Author	MS	Checker	AS
Status	PLANNING	Scale	1:100 at A3
Client ref.		Office	Romsey

thrive.

architects