



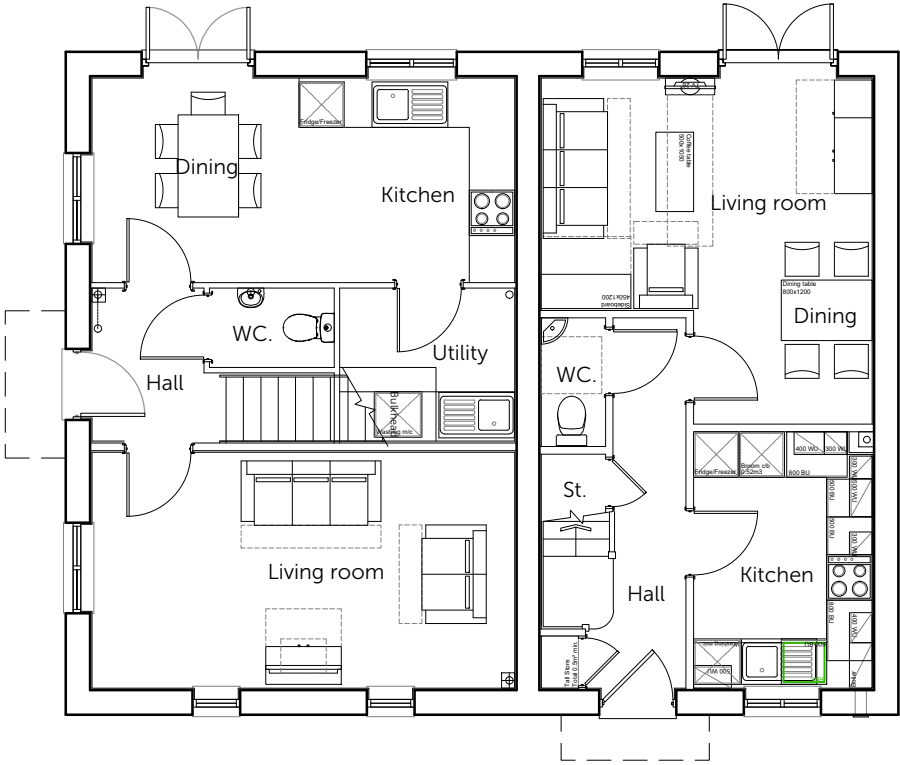

Ground Floor Plan

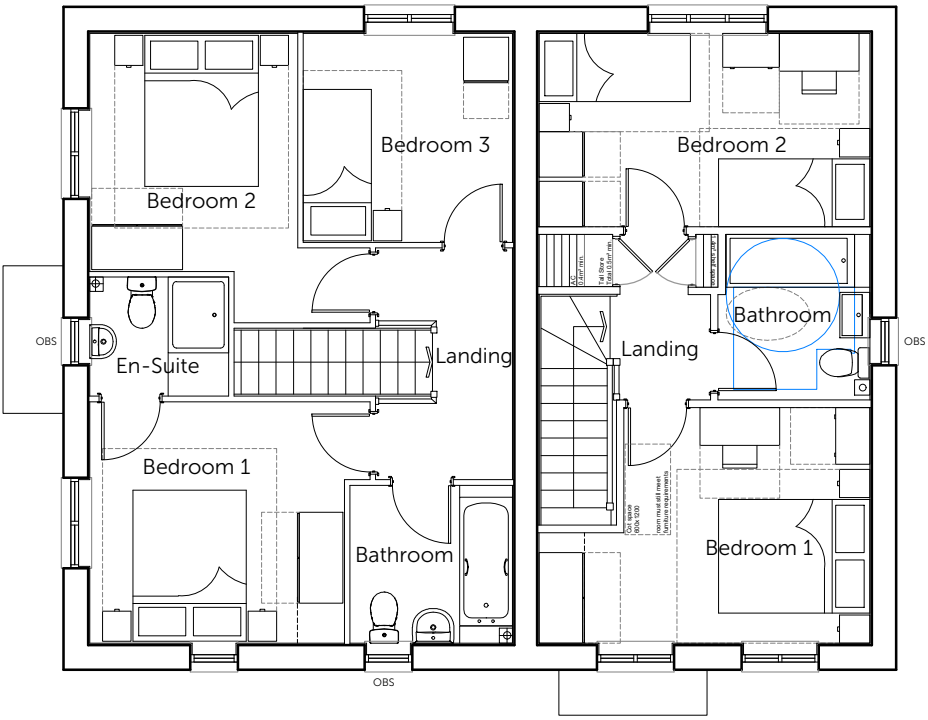

First Floor Plan

Housetype	MOU	Variation		Housetype	A22	Variation	Option
Bedrooms	3	Persons	5	Bedrooms	2	Persons	4
Sq.ft	970	Sq.m	90.16	Sq.ft finish	760	Sq.m finish	70.56

PLOT No.

As Drawn - 2-3, 4-5

